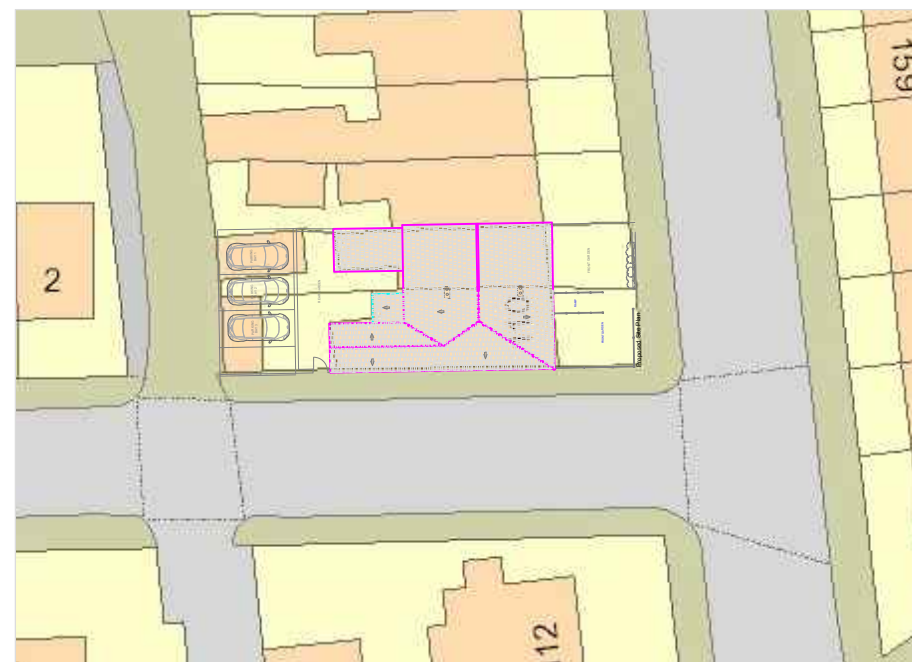
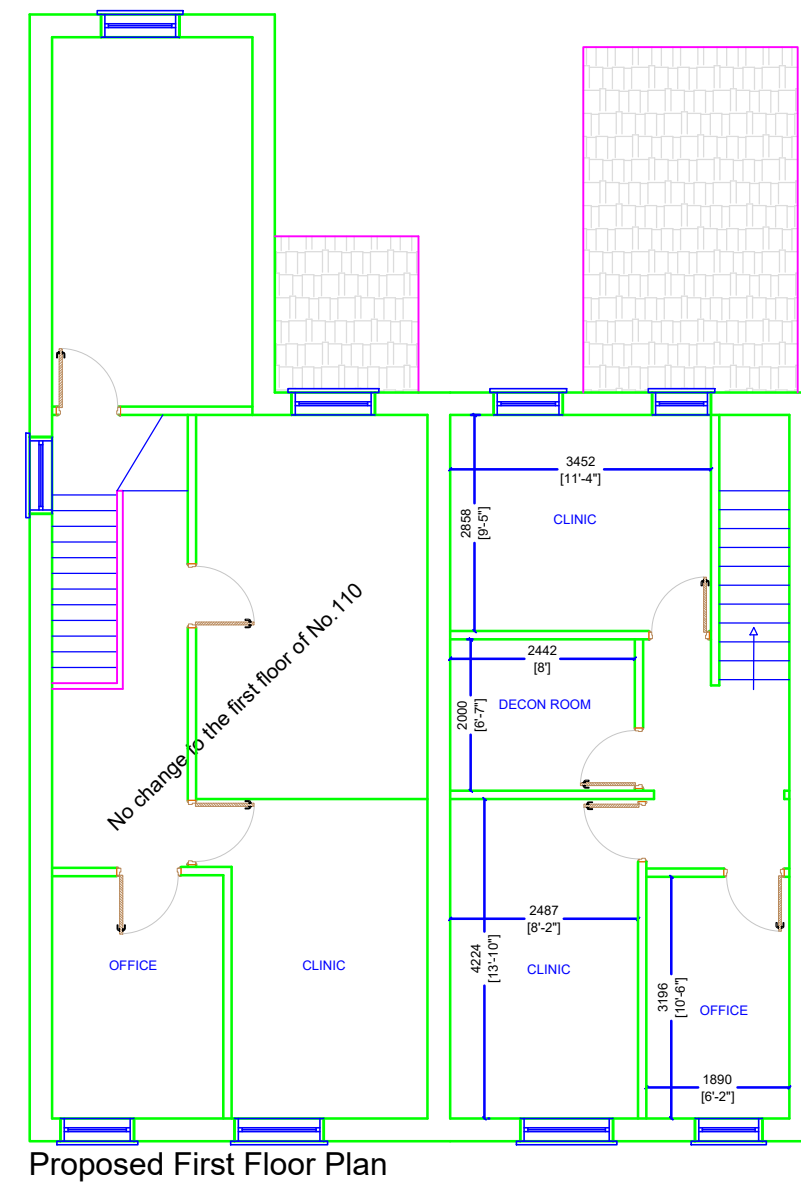
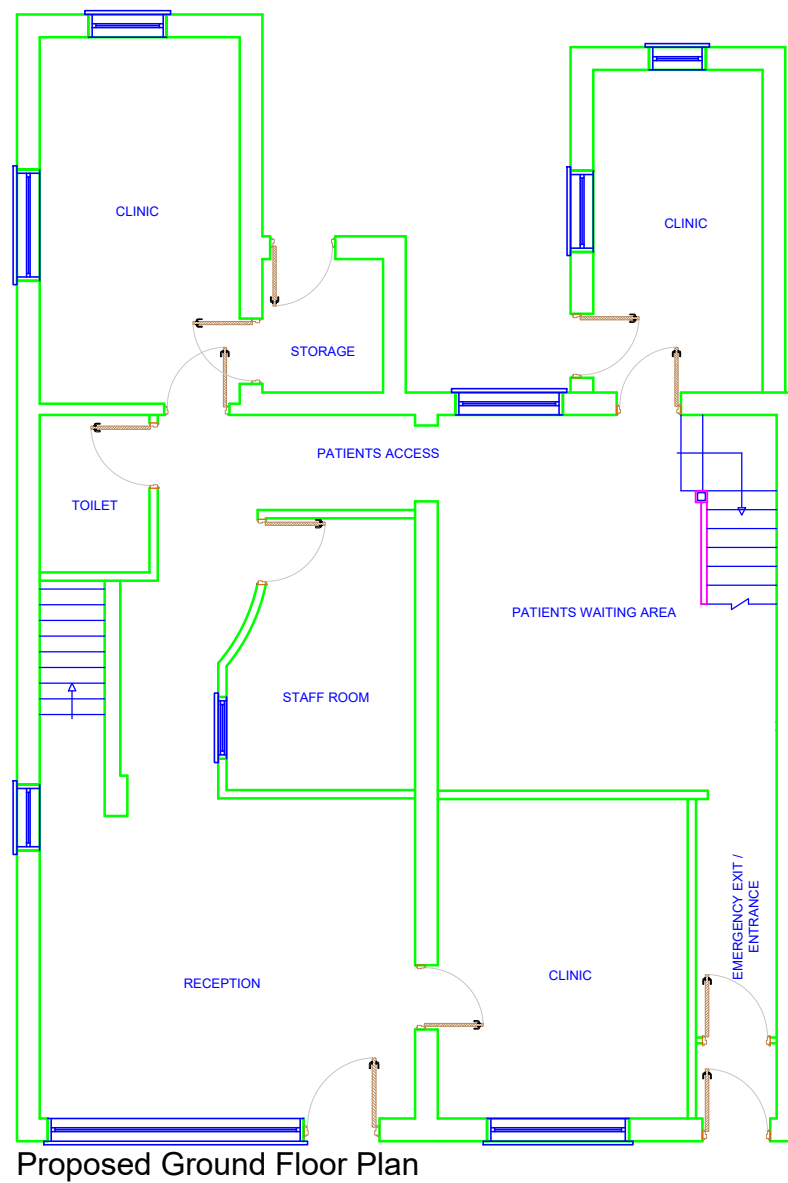
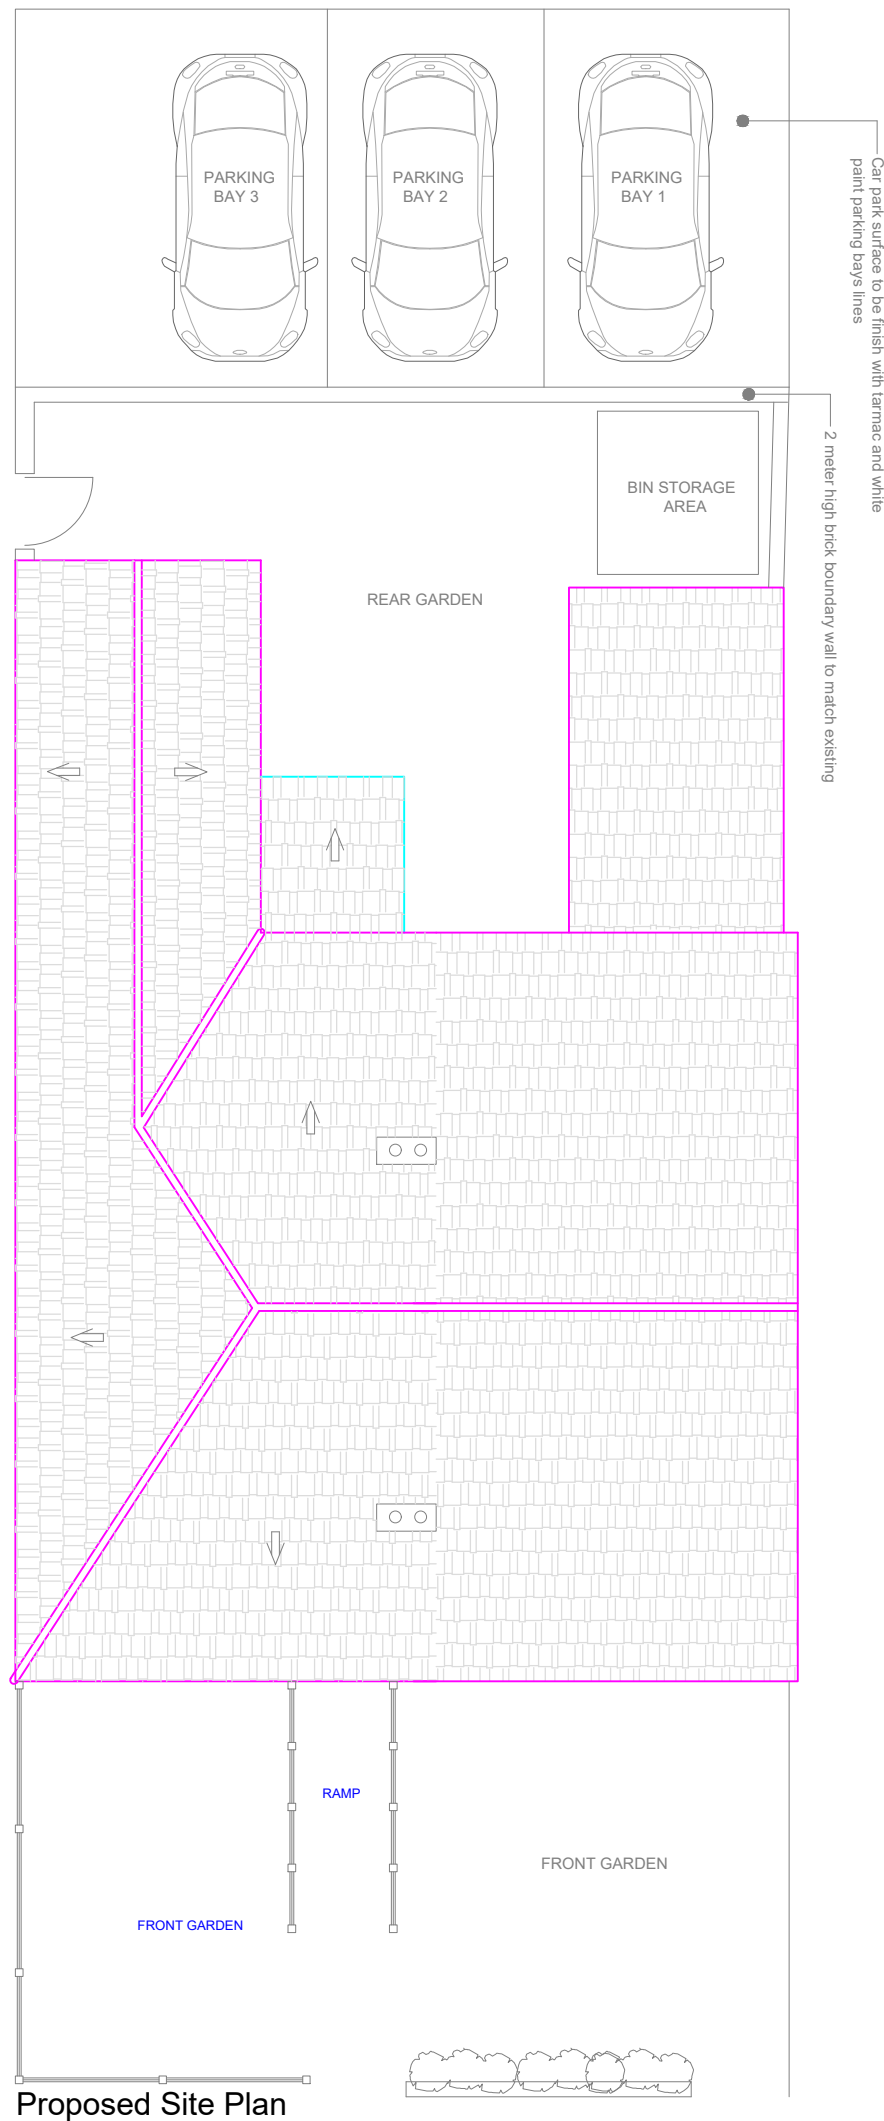


I Planning Services email: ipsuk@live.co.uk		2A Cook Street, Bury, Lancashire, BL9 0RP, 0161 8717405
Proposed Floor plan and Site plan of 108 & 110 Ainsworth Road, Bury, BL8 2RS		
Scale :1 : 100 on A3	All Dimensions in Meters	
Ref:: IPS/R/110/BL82RS	Date : 15/03/2022	
REV: A Date: 03/06/2022	Proposal	
SHT 4 of 5		