


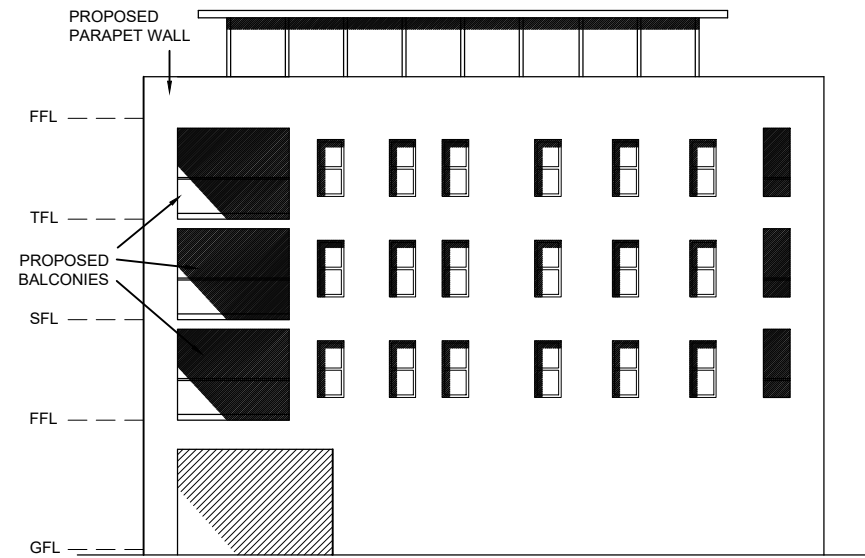

FRONT ELEVATION




SIDE ELEVATION


PROPOSED WINDOWS TO BE
AGREED WITH L.A

PROPOSED ROOF MATERIAL TO
BE AGREED WITH L.A

PROPOSED BRICK/RENDER TO
BE AGREED WITH L.A

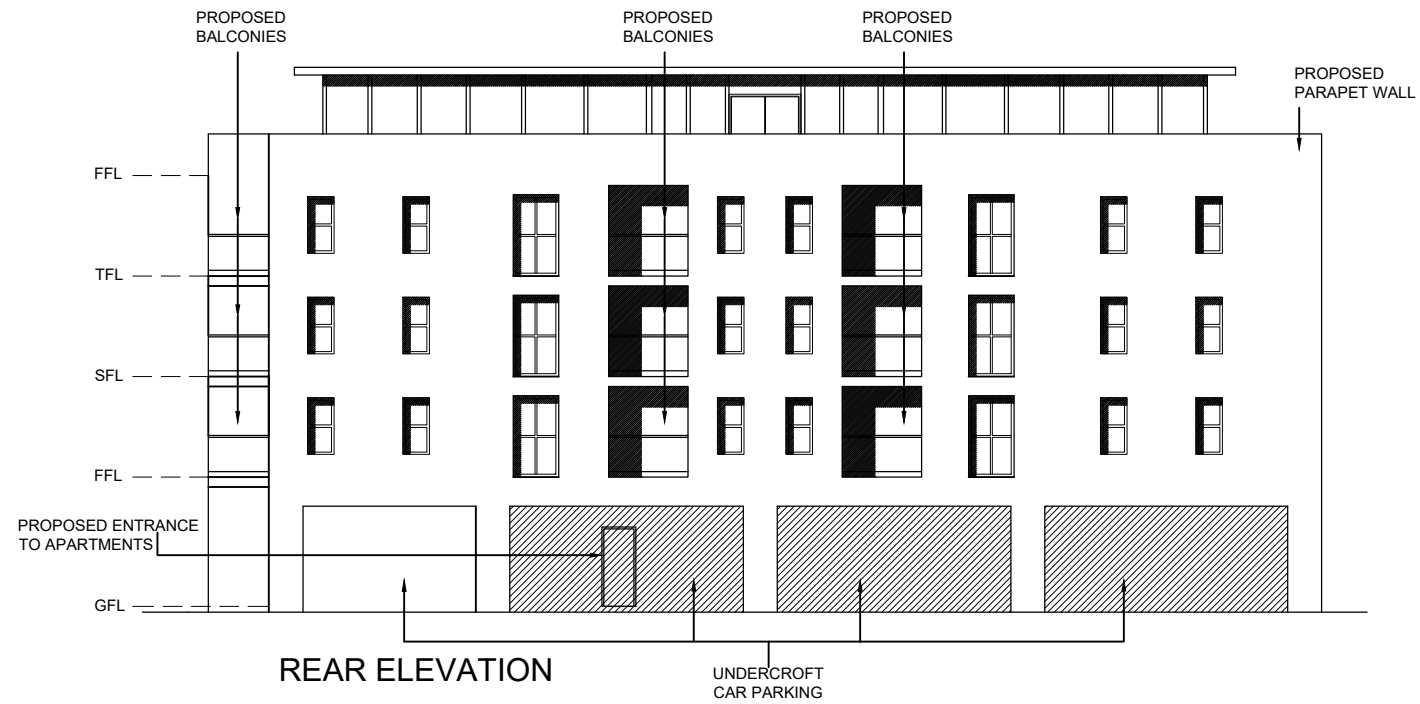

REAR ELEVATION

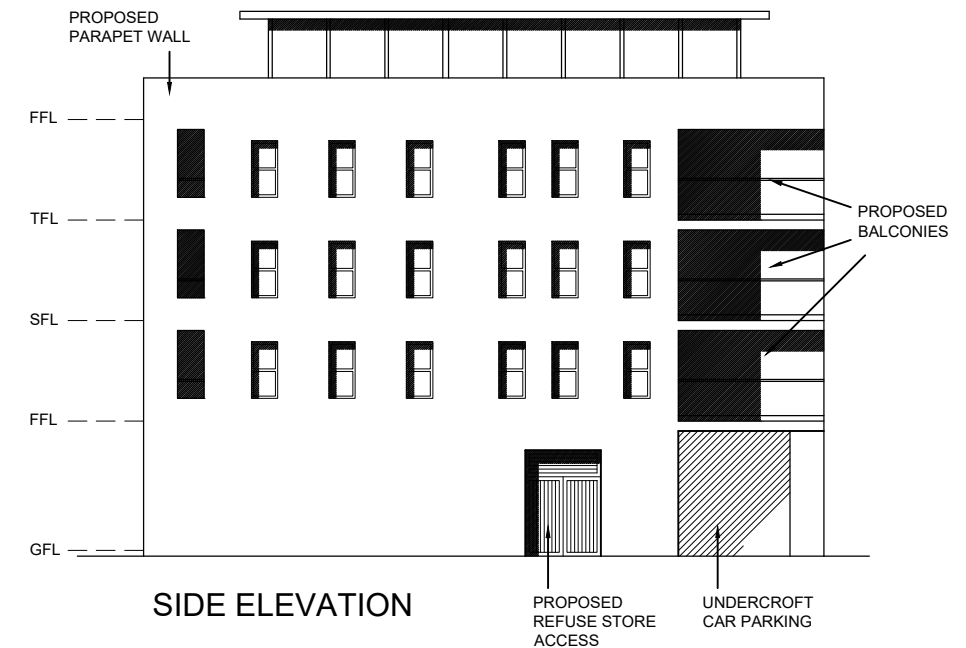

SIDE ELEVATION

REV	DESCRIPTION
A	NUMBER OF APARTMENTS REDUCED TO 24 AND GENERAL AMENDMENTS TO THE SIZE AND MASSING OF THE BUILDING 09.07.21
B	NOTES ADDED 21.09.21 D.D.
C	REDUCTION IN HEIGHT TO PROPOSED BUILDING 02.02.22 R.S.P.
D	RETAIL ENTRANCE REPOSITIONED 07.03.22 D.D.
E	SECOND ENTRANCE TO RETAIL ADDED, NOTES AMENDED, VEHICLE ACCESS CHANGED TO UNDERCROFT PARKING 19.12.22 R.L.
F	BALCONY'S ON ALL LEVELS CHANGED AND UNDERCROFT STRUCTURE CHANGED 21.12.22 R.L.
PROPOSED ELEVATIONS	
PROPOSED RESIDENTIAL DEVELOPMENT 121-131 BELL LANE, BURY, BL9 6BB	
CLIENT:	SIMON EISENBERG
DWG NO:	PL K987/05
SCALE:	1/200 @ A3
DRAWN BY:	R.S.P.
DATE:	08/02/21
REV:	F
MICHIGAN HOUSE, 17-19 CHORLEY NEW ROAD, BOLTON, BL1 4QR TEL: 01204 392233 FAX: 01204 528505 WWW.NEILPIKEARCHITECTURE.CO.UK EMAIL: INFO@NEILPIKEARCHITECTS.CO.UK	
NEIL PIKE ARCHITECTS	
COPYRIGHT OF THIS DRAWING REMAINS WITH THE ARCHITECT. DO NOT SCALE FROM THIS DRAWING. WORK TO FIGURED DIMENSIONS. CHECK ALL DIMENSIONS ON SITE. IN THE EVENT OF ANY DISCREPANCY REFER QUERY TO THE ARCHITECTS.	