




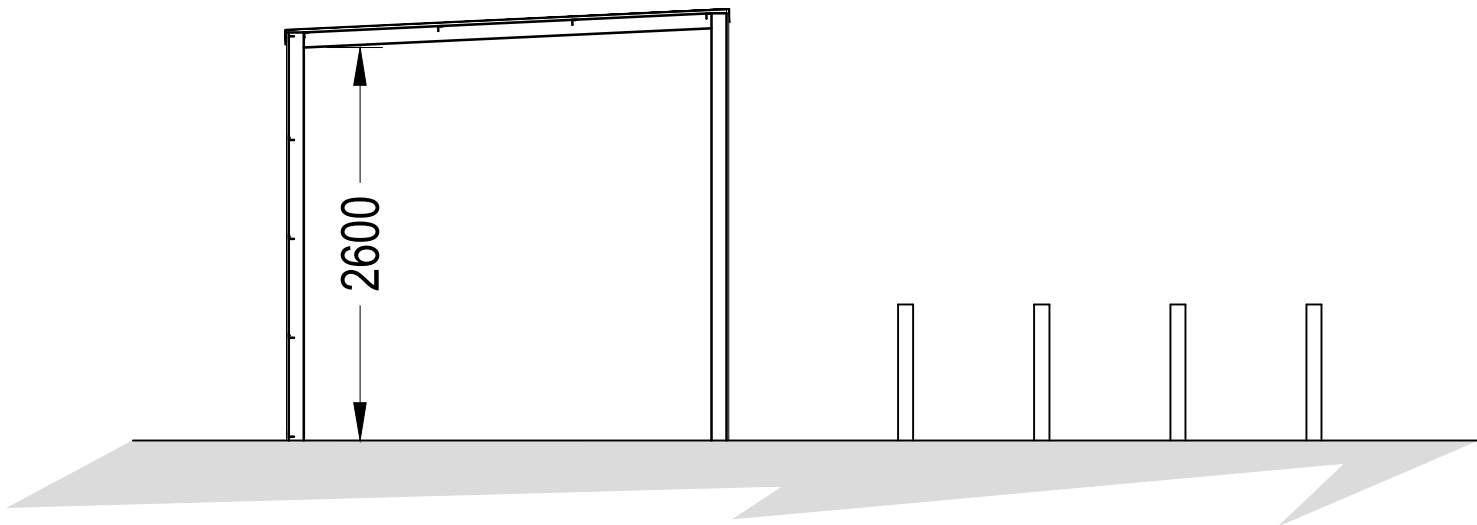


TRASH YARD SECTION
Scale 1:50

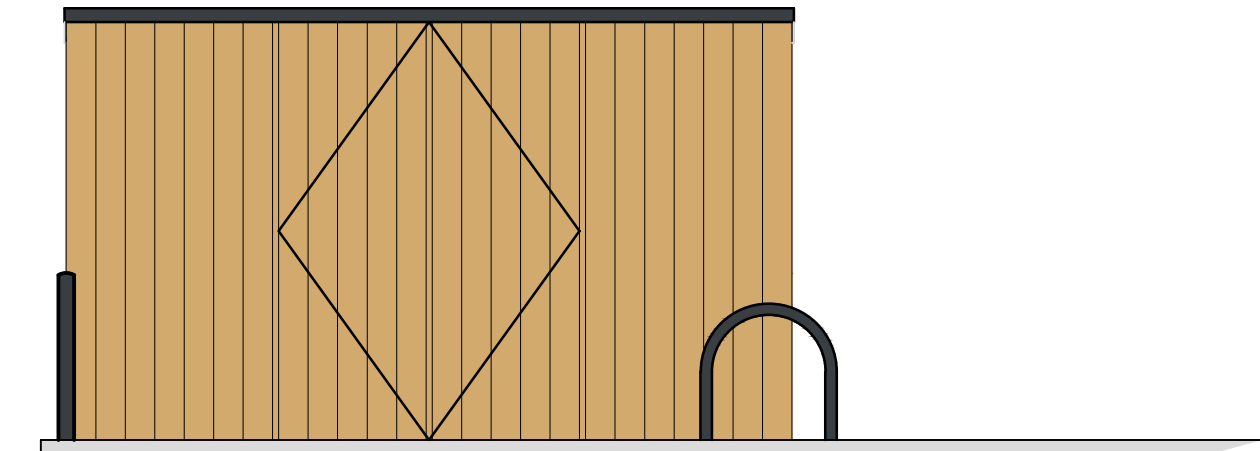


TRASH YARD FRONT ELEVATION
Scale 1:50

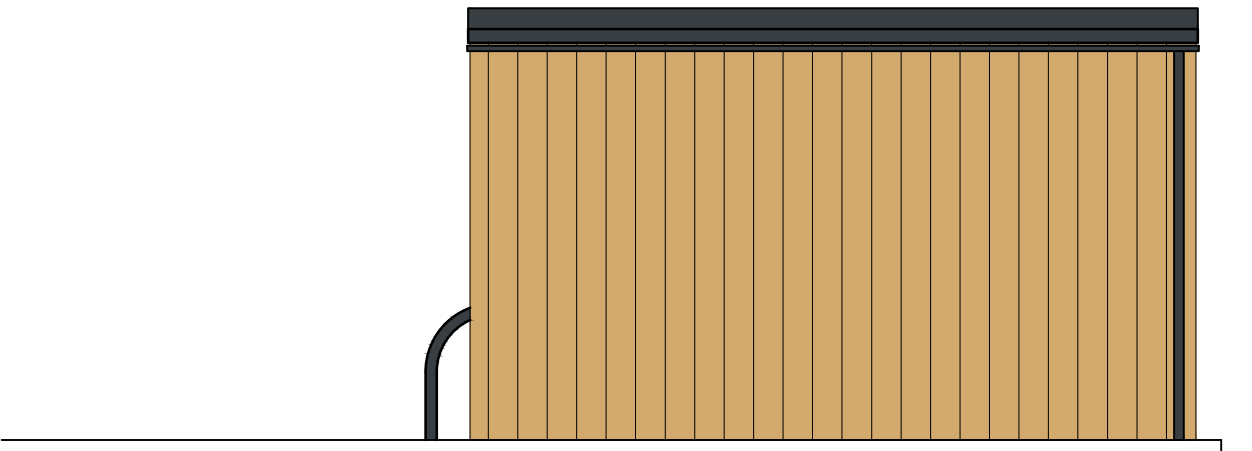


TRASH YARD REAR ELEVATION
Scale 1:50

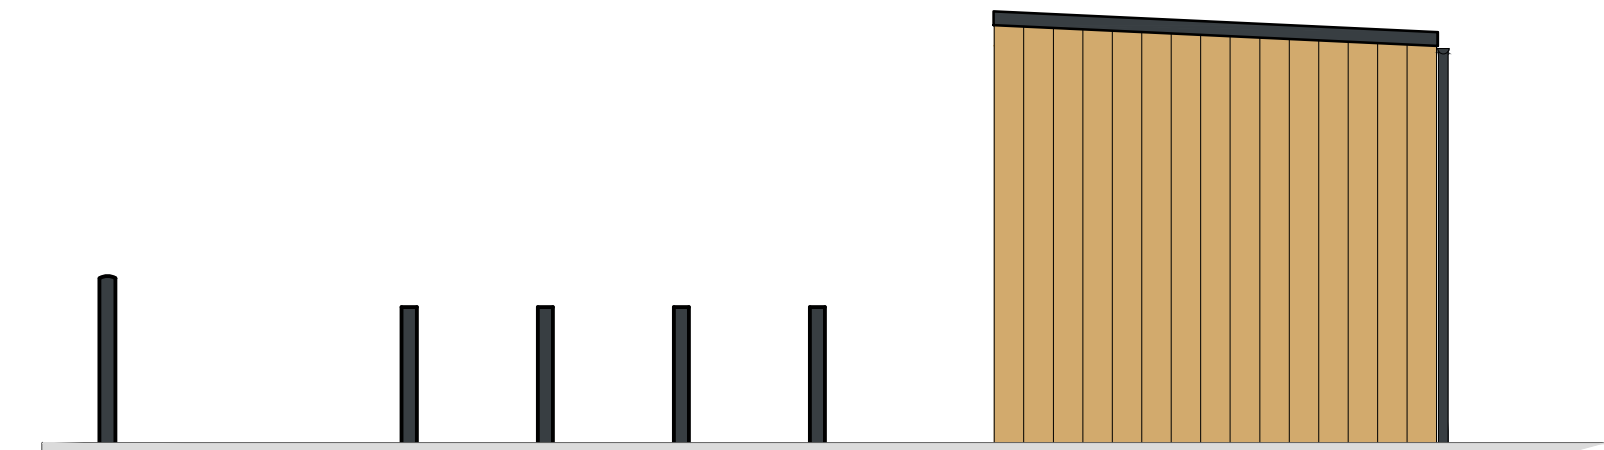


TRASH YARD SIDE ELEVATION
Scale 1:50

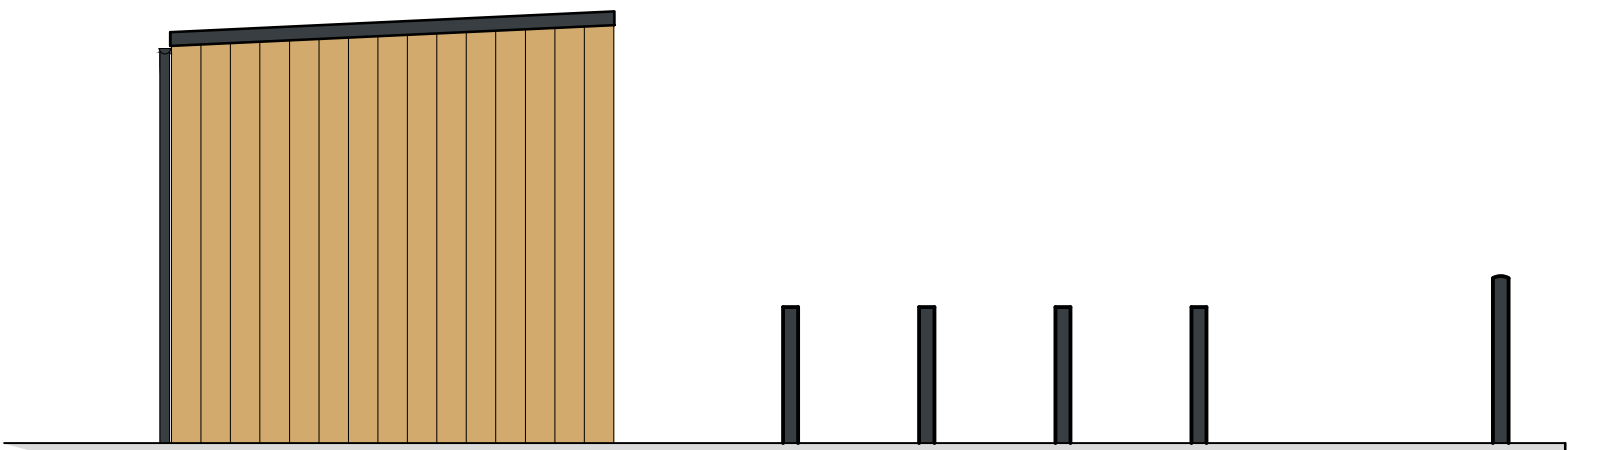

TRASH YARD SIDE ELEVATION
Scale 1:50

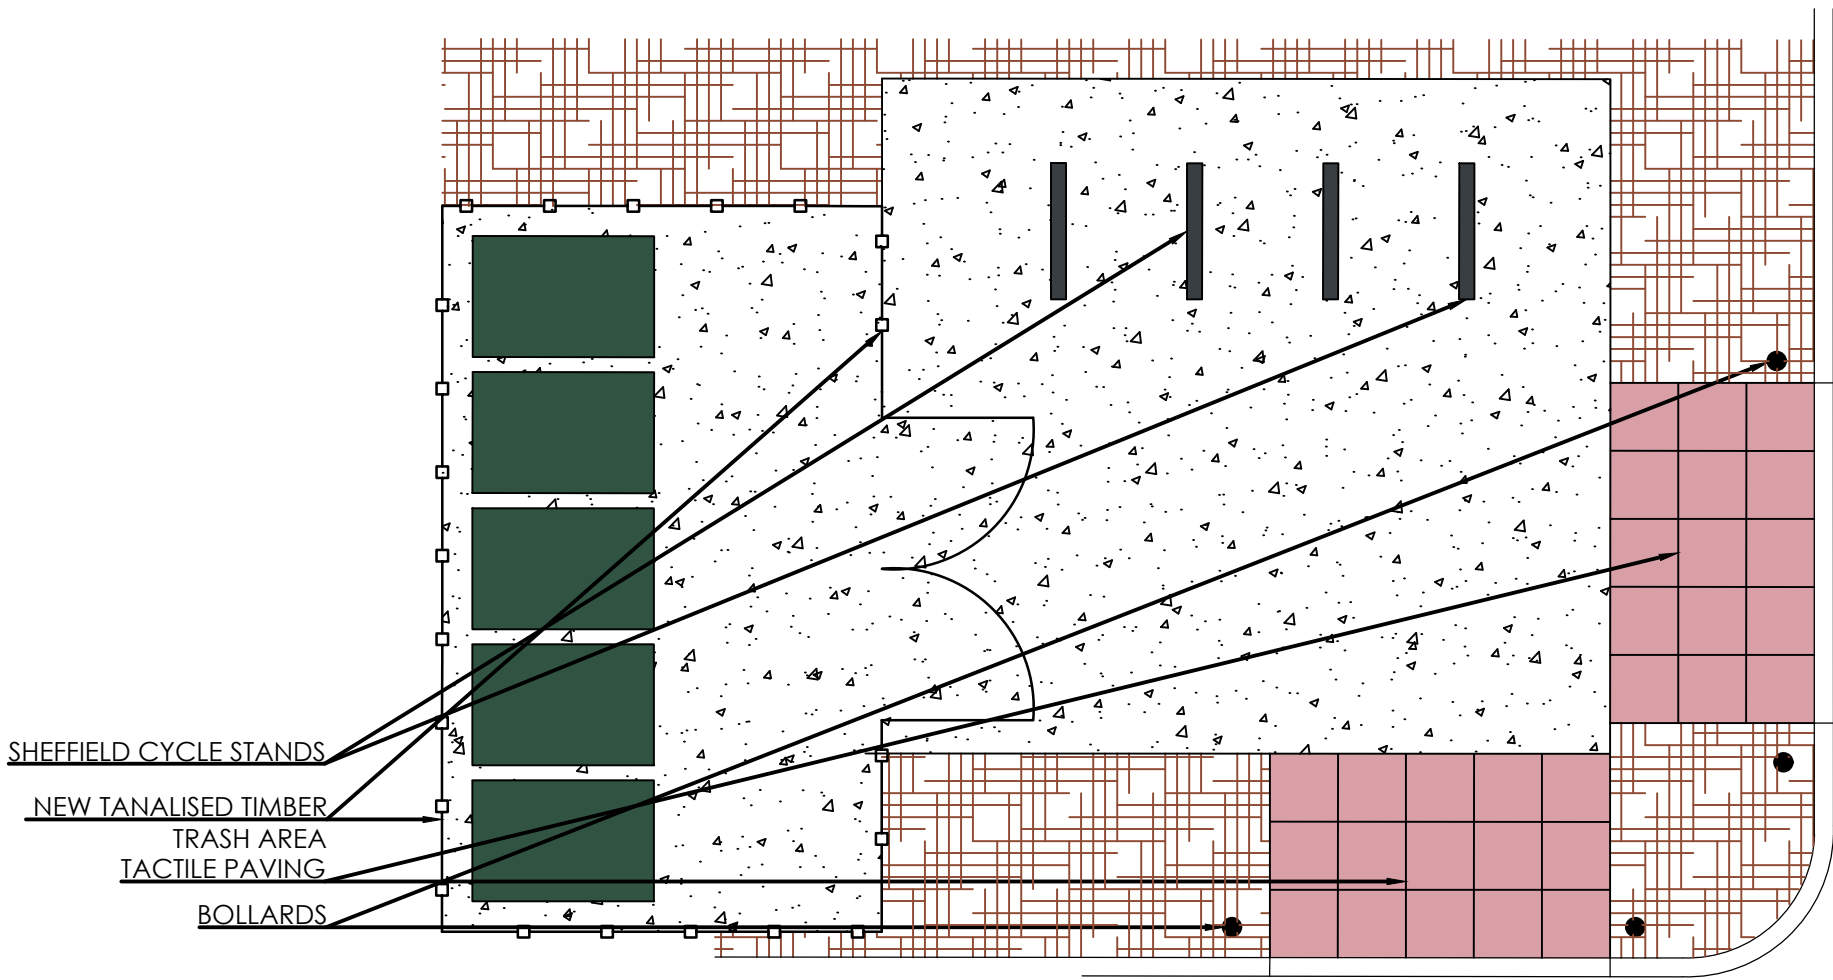

TRASH YARD PLAN
Scale 1:50

 

Lion Share Properties Ltd.

Client

Unit 1, Victoria Retail Park
Bury

Project

Proposed Details

Title

2613.P.105

Drawing No.

1:50

Scale@A1

WALKER DESIGN

Office G22, Bolton Arena,
Arena Approach, Horwich, Bolton, BL6 6LB
Tel: 01204357822
Email: info@walker-design.net

