




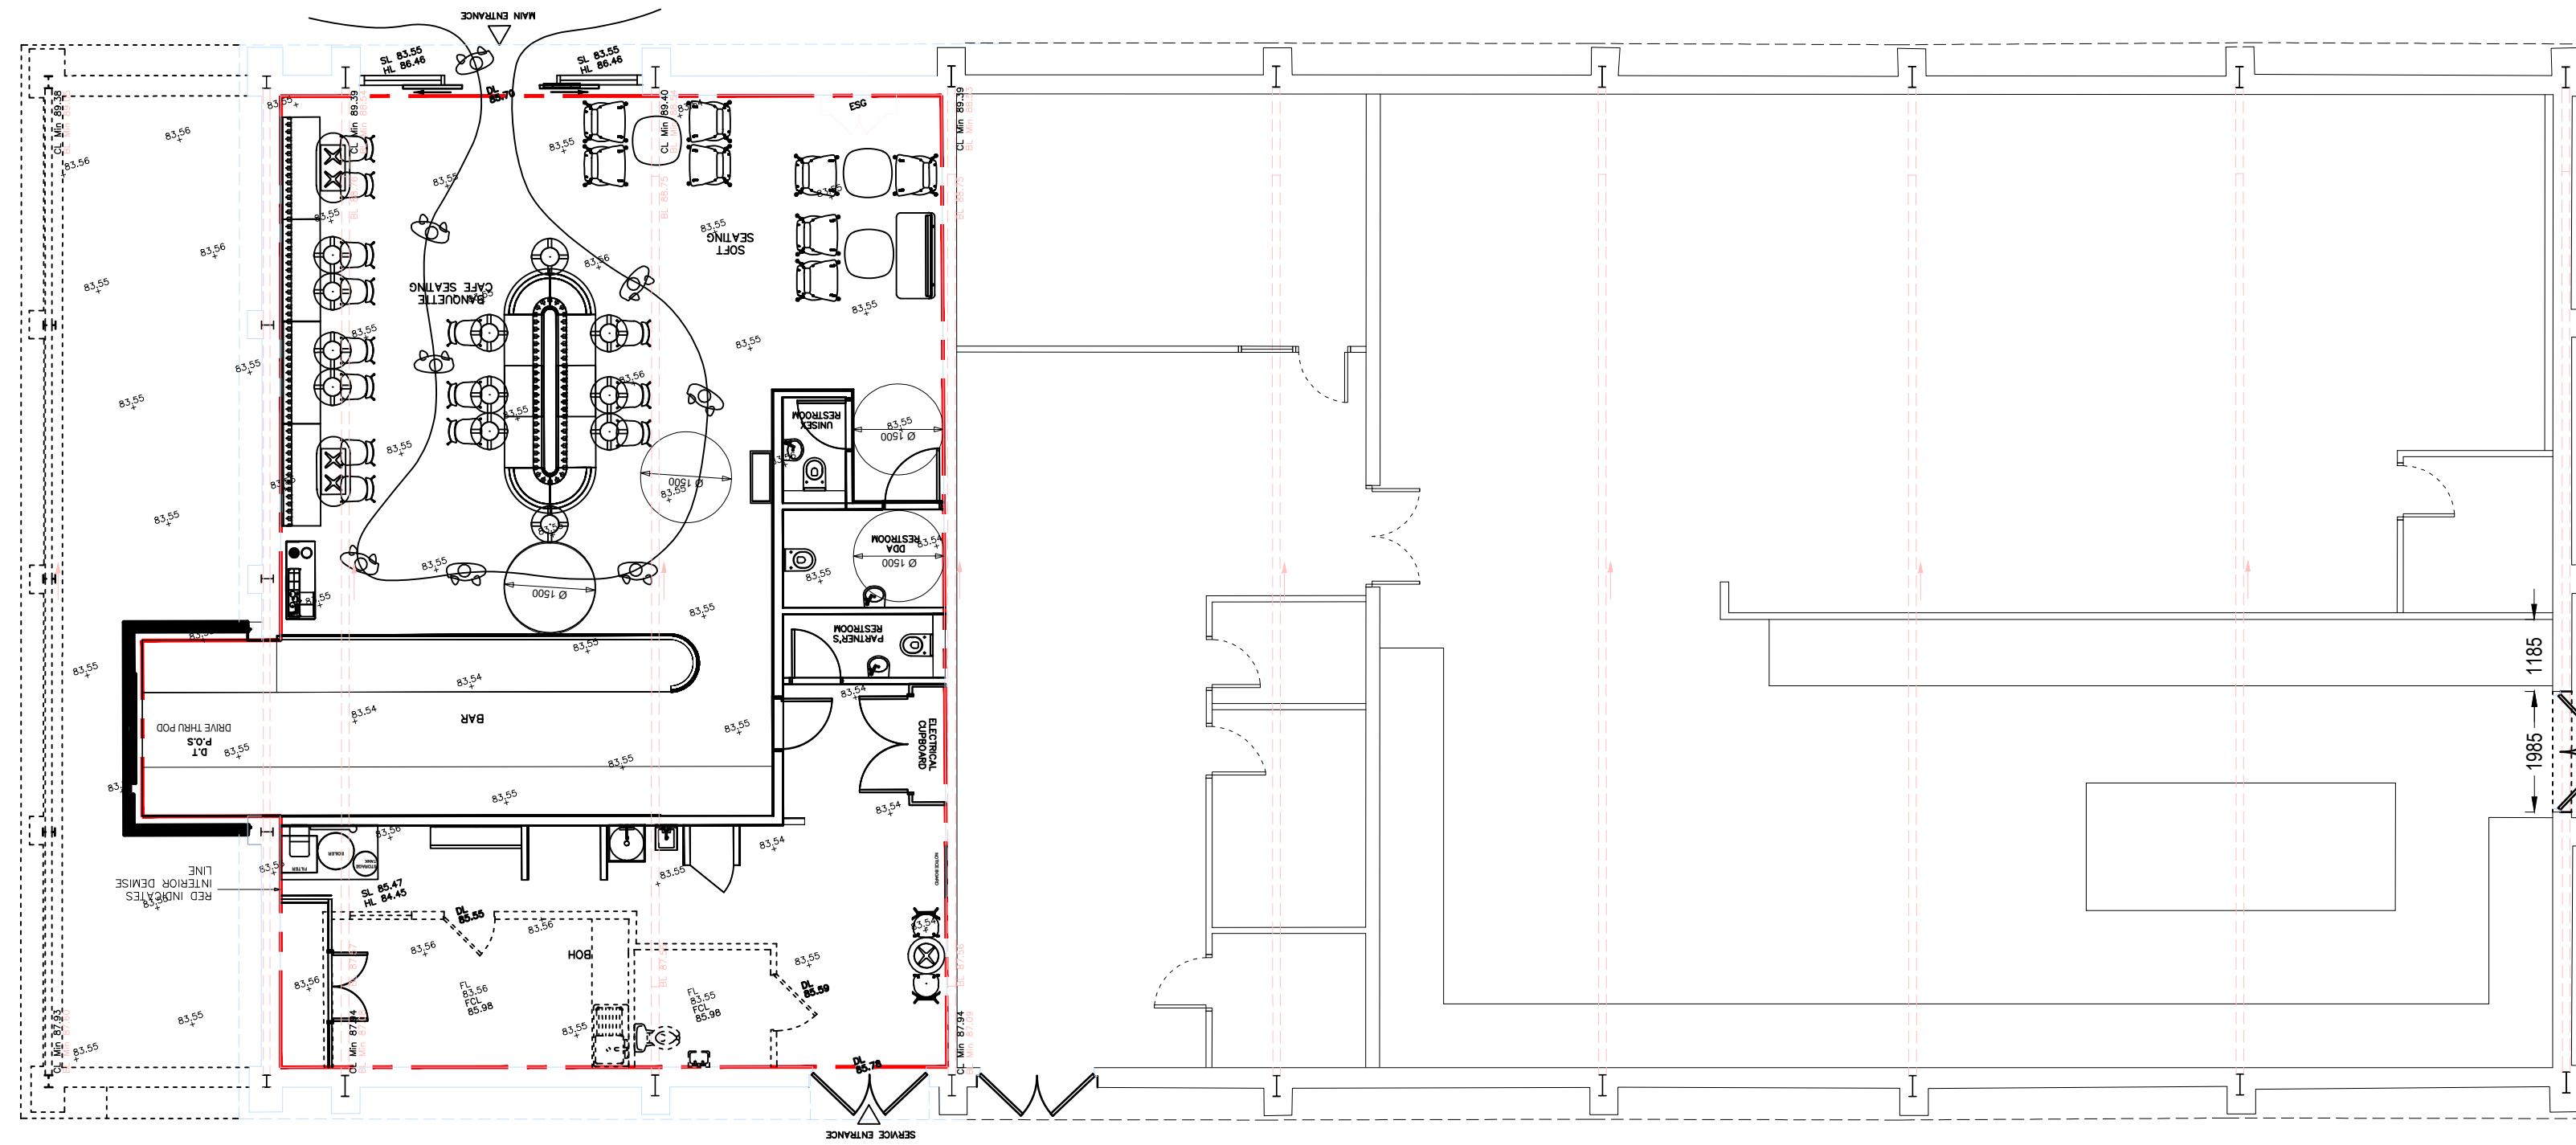


PROPOSED GROUND FLOOR PLAN
Scale 1:100

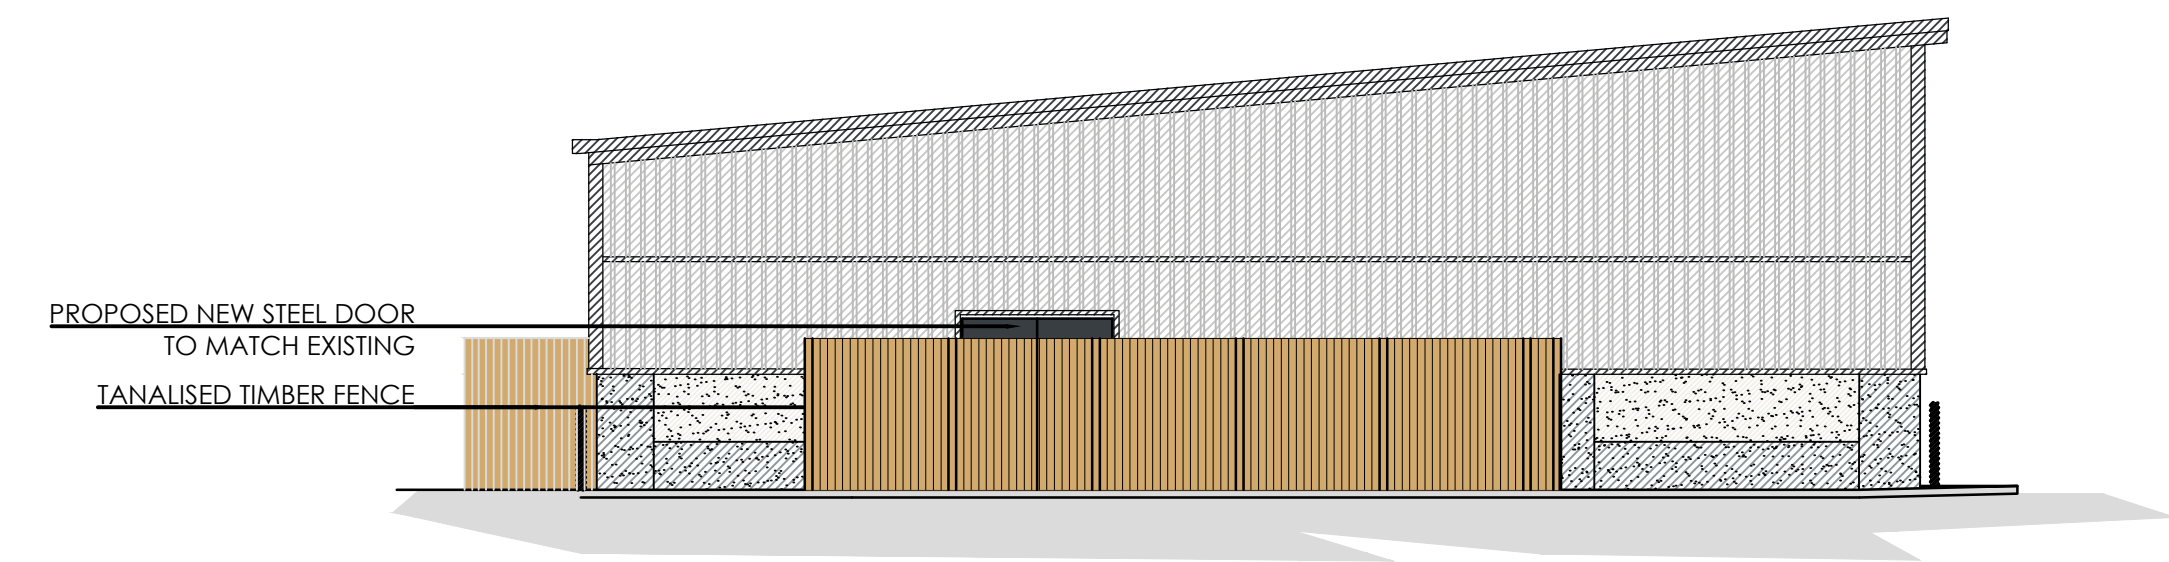


PROPOSED EAST ELEVATION
Scale 1:100

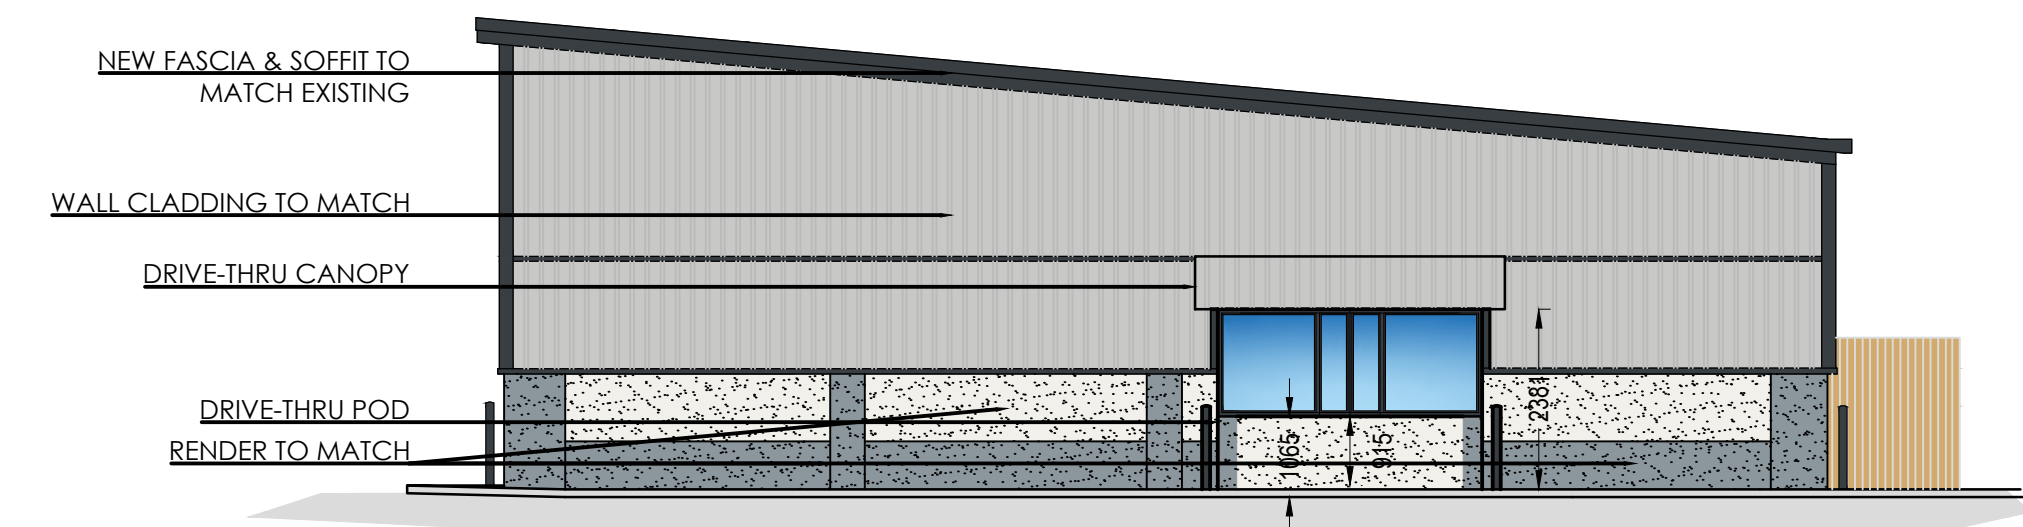

PROPOSED WEST ELEVATION
Scale 1:100

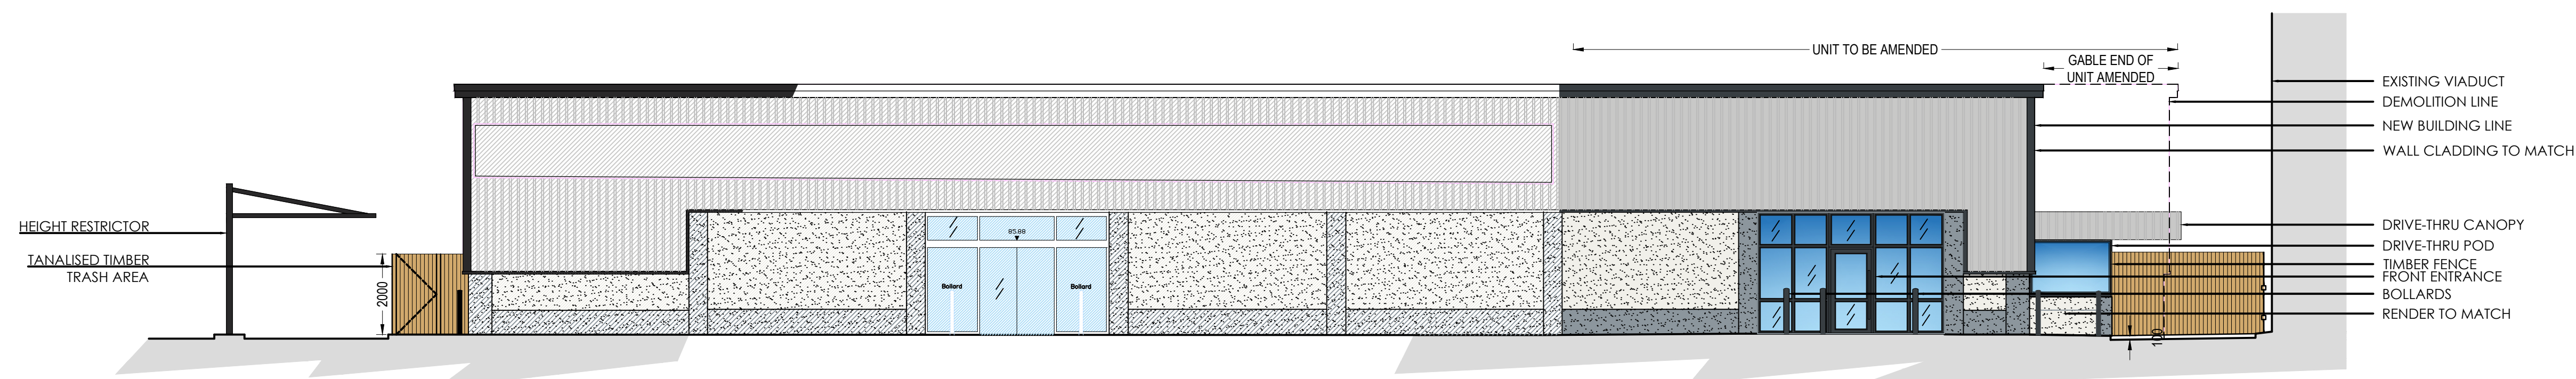

PROPOSED NORTH ELEVATION
Scale 1:100

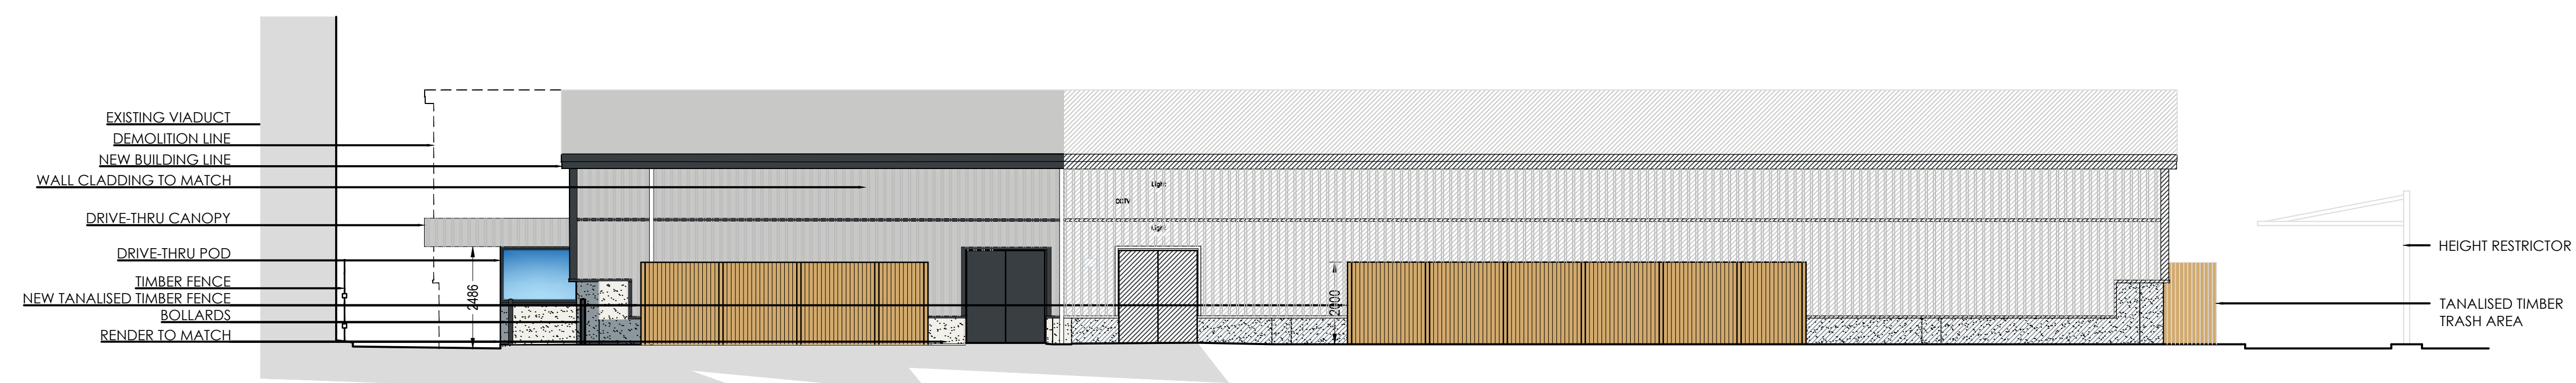

PROPOSED SOUTH ELEVATION
Scale 1:100



Lion Share Properties Ltd.

Client

Unit 1, Victoria Retail Park
Bury

Project

Proposed Plan & Elevations

Title

2613.P.104

Drawing No.

1:100

Scale@A1

WALKER DESIGN

Office G22, Bolton Arena,
Arena Approach, Horwich, Bolton, BL6 6LB
Tel: 01204357822
Email: info@walker-design.net

