
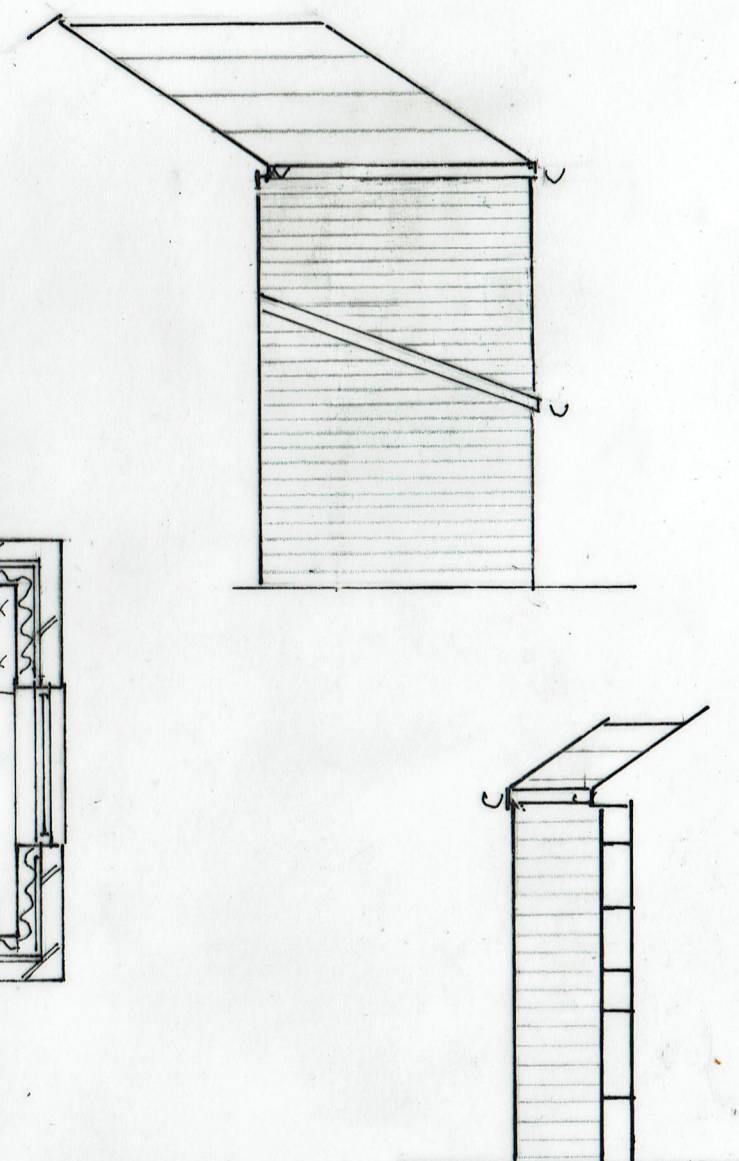


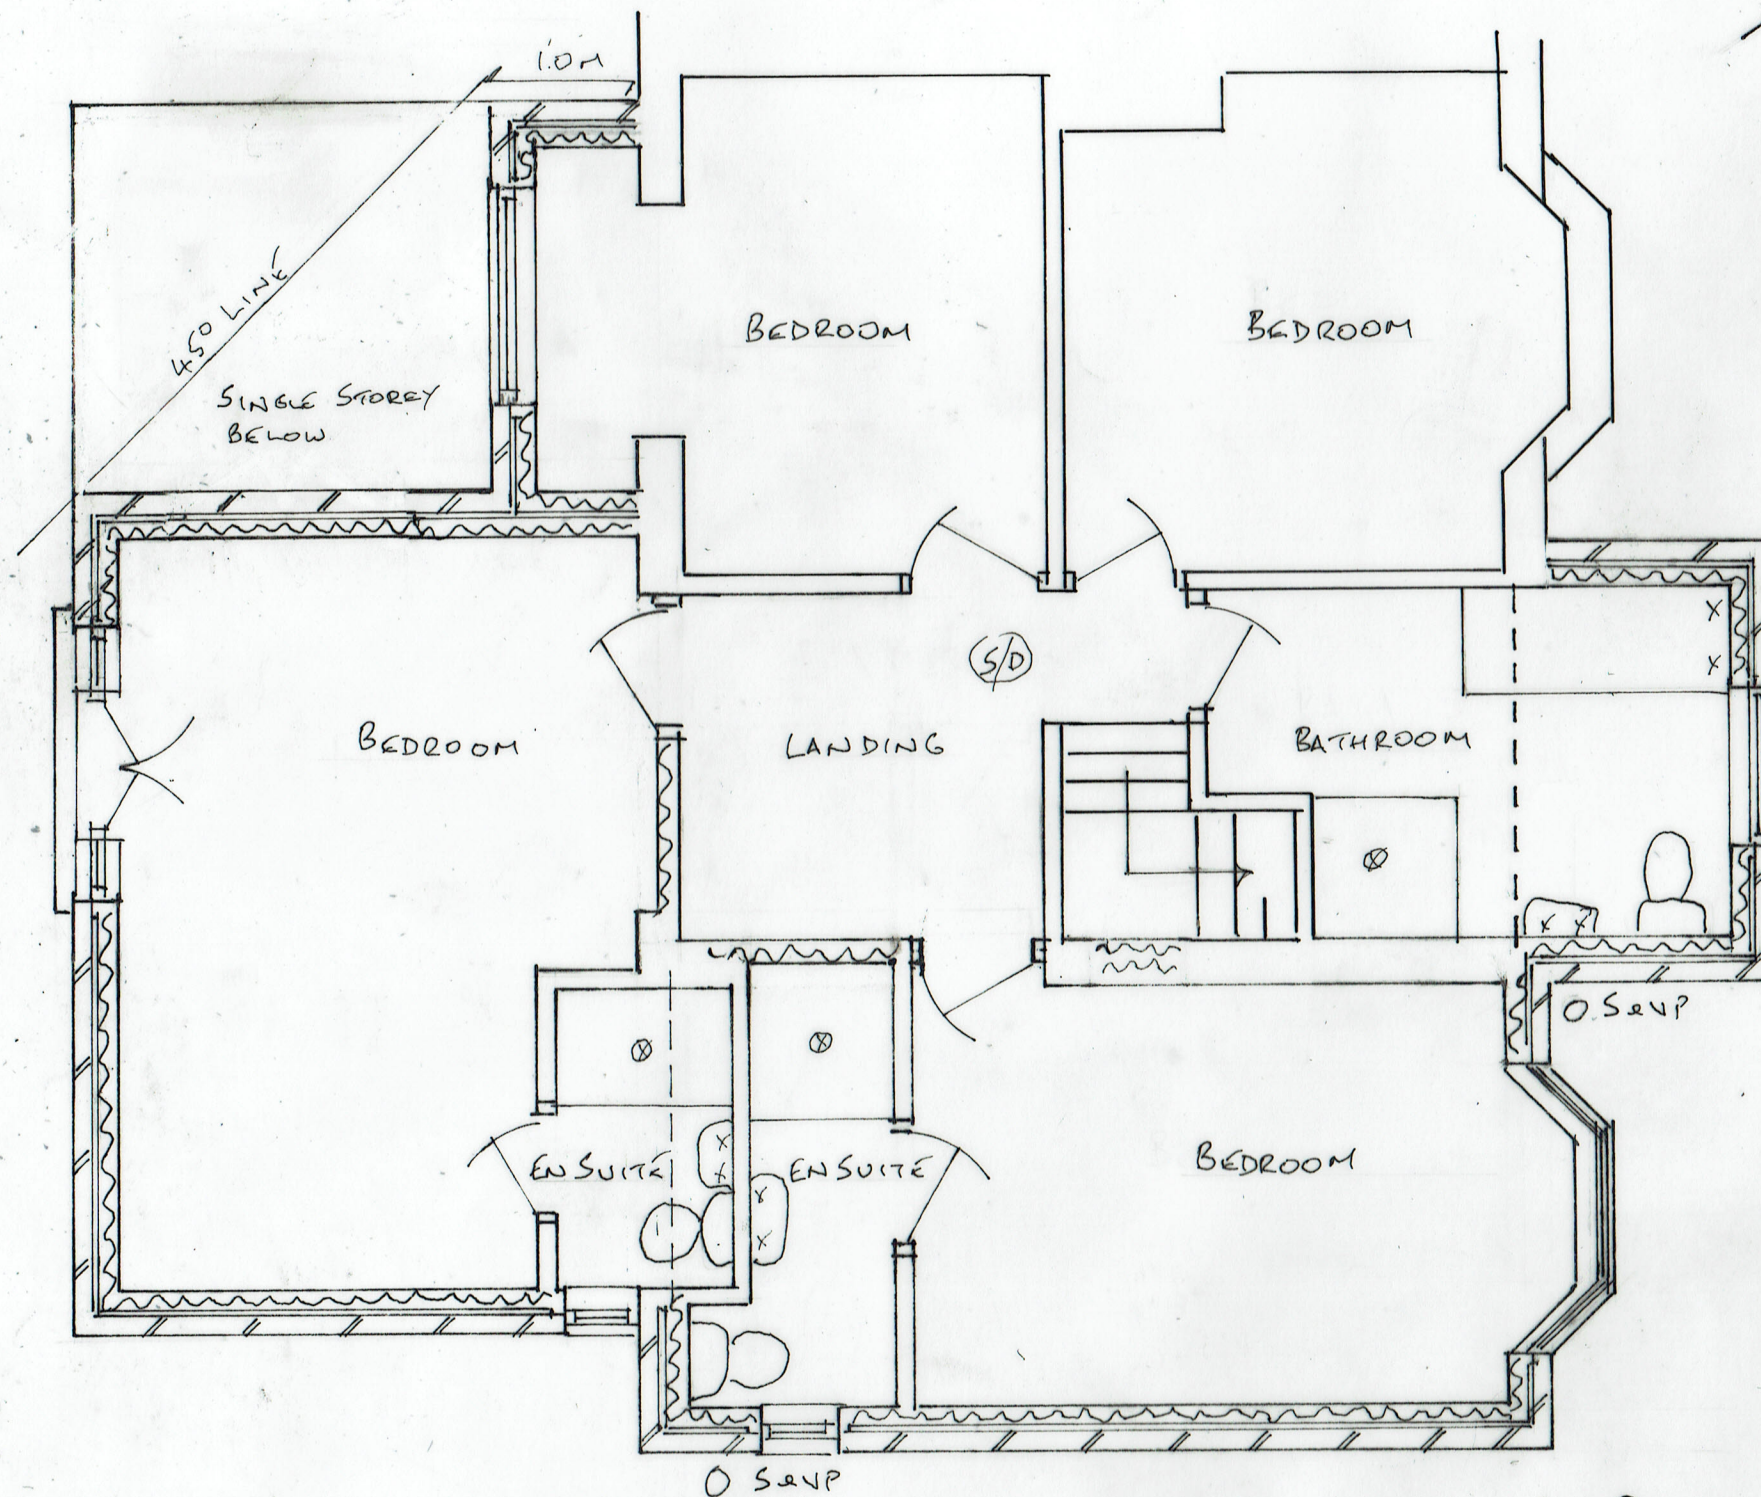

PROPOSED
SIDE ELEVATIONS

4A PROPOSED FIRST FLOOR PLAN

0 5
METRES
SCALE 1:50 & 1:100 @ A3

09/05/2022 - BALCONY REMOVED
24/03/2022

22/684/04A

TWO STOREY EXTENSION

179 PARKHILLS ROAD, BURY

BL9 9AF