


Notes

Jennings Design Associates take no responsibility for any dimensions obtained by scaling from this drawing. If no dimension is shown the recipient must ascertain the dimension specifically from the Architect or by site measurement. Supplying this drawing in digital form is solely for convenience and no reliance may be placed on digital data. All data must be checked against hard copy. Dimensions must be checked on site. Any discrepancies must be reported to the Architect immediately. This drawing is copyright of Jennings Design Associates

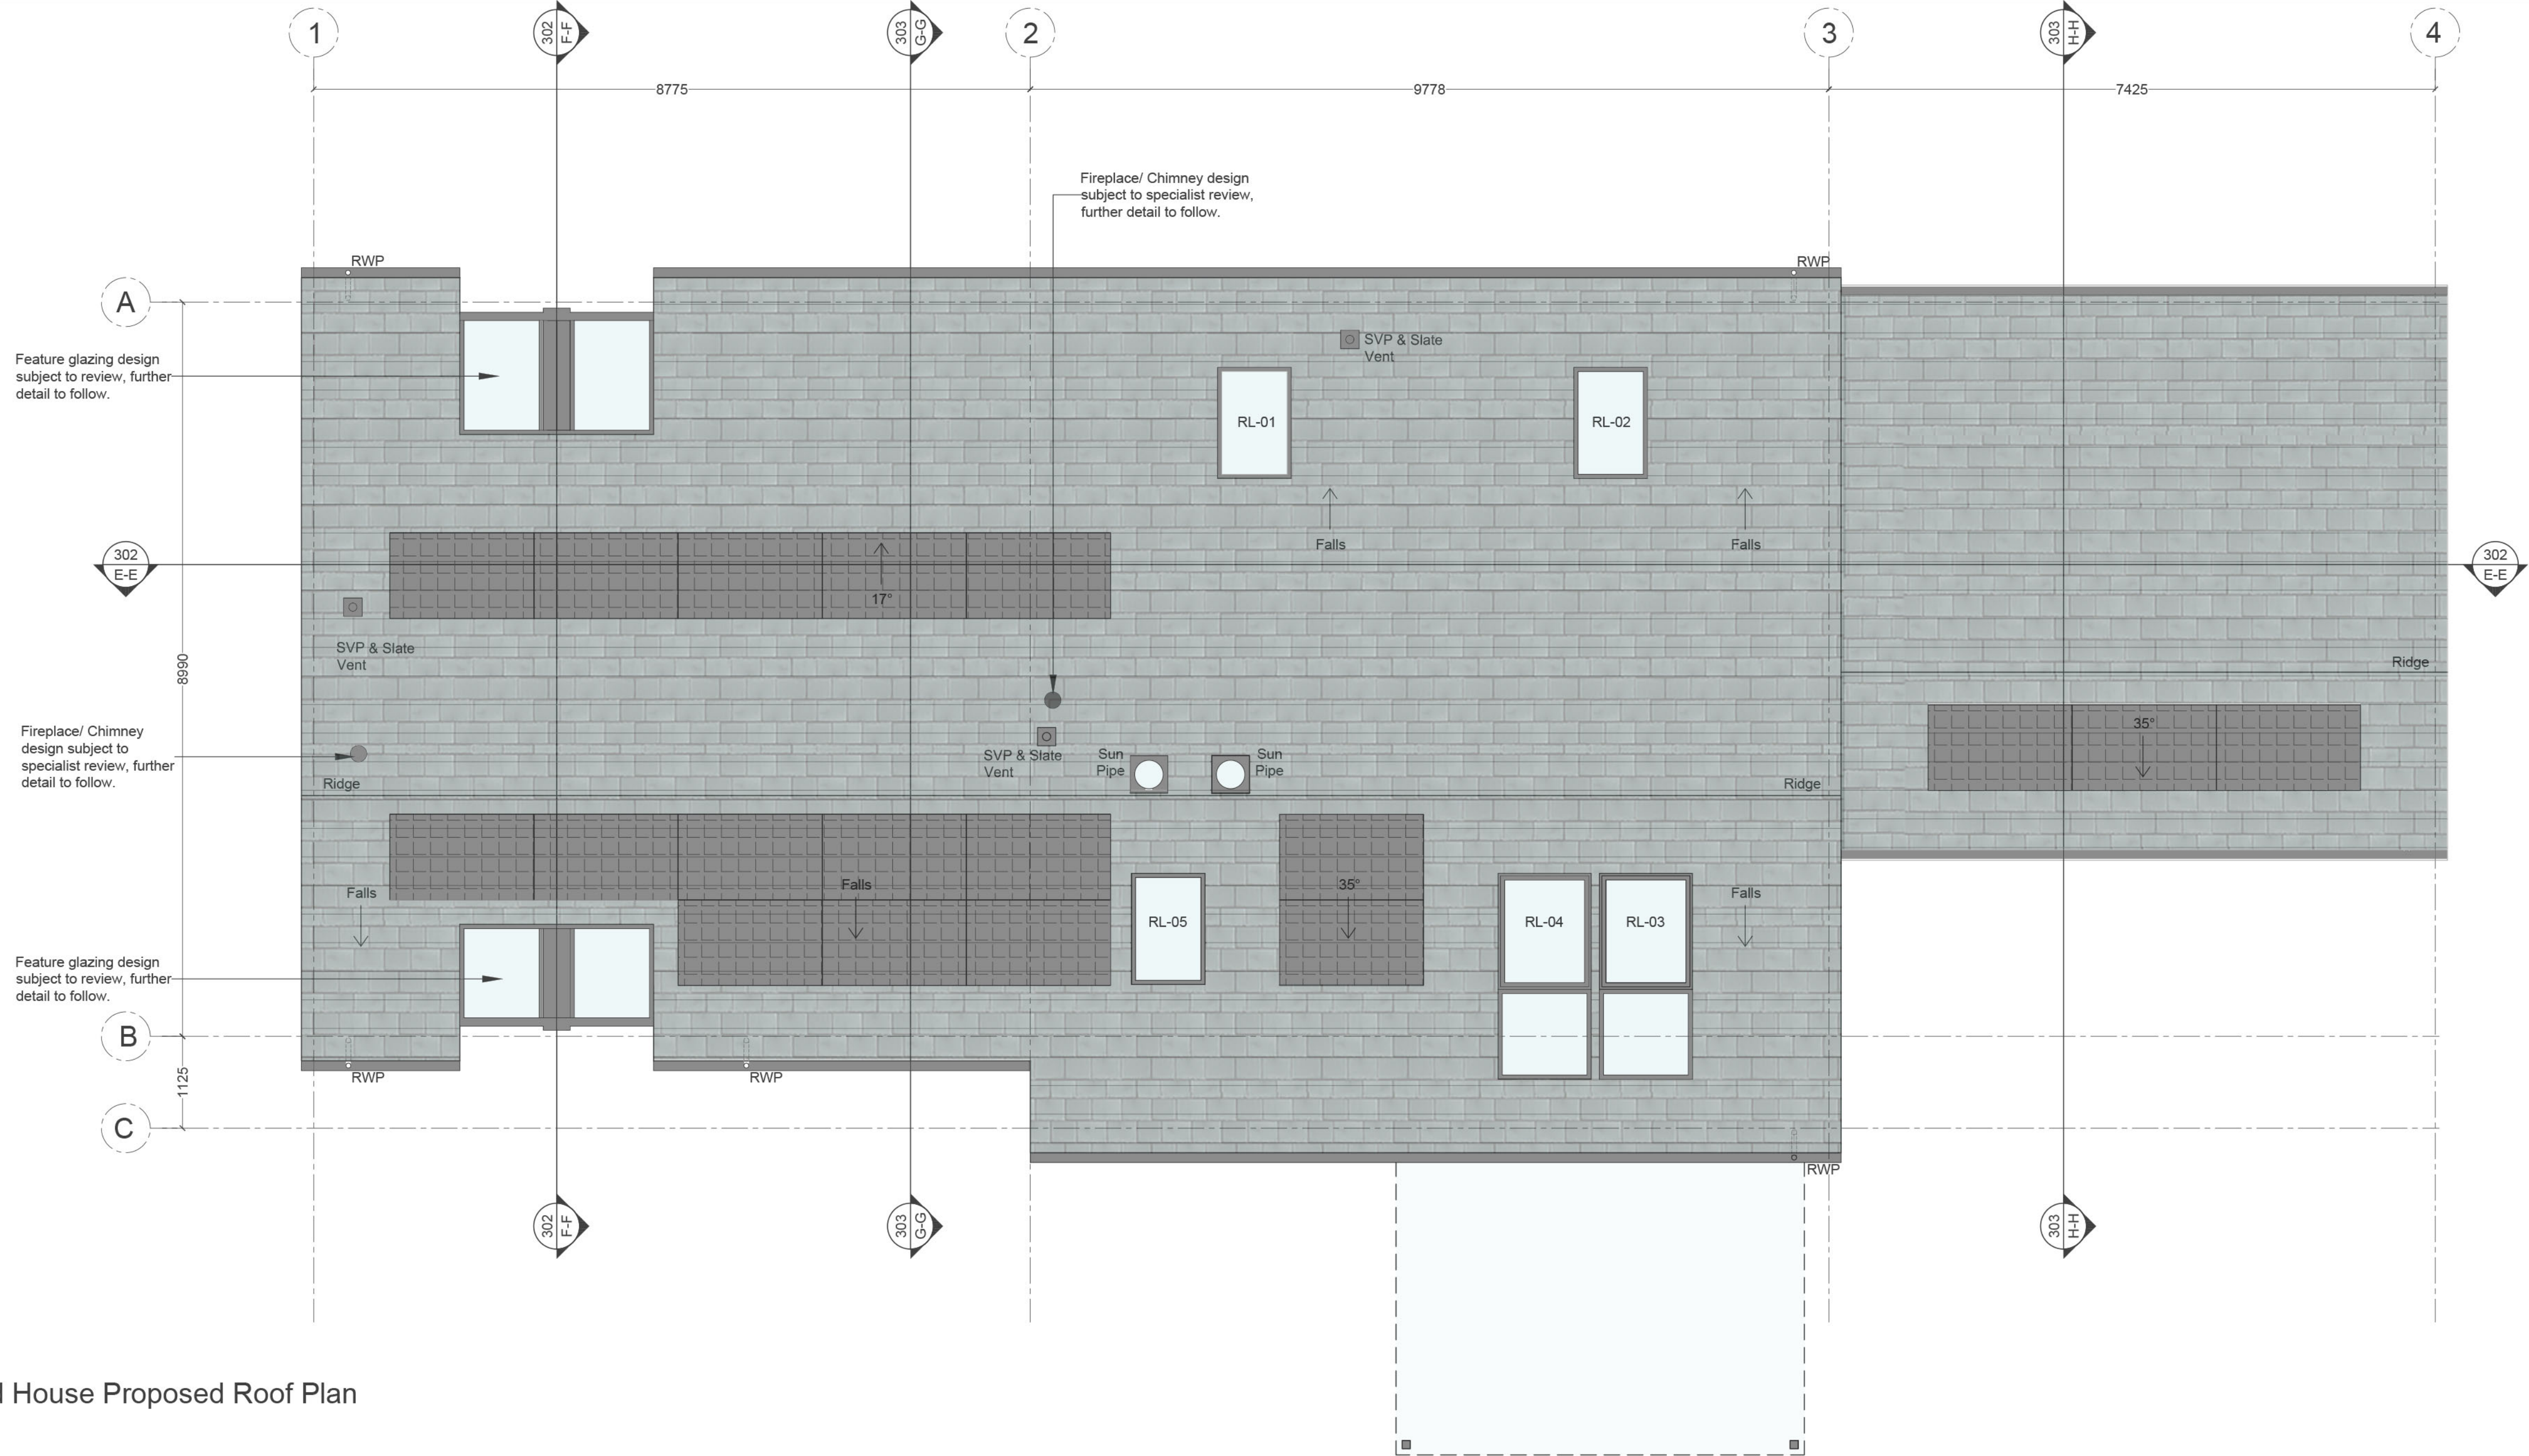

Detached House Proposed Roof Plan

Scale 1:50

J	Plans coloured at Planners request	25.08.22	RT
H	Planning Issue	16.06.22	RT
G	Indicative PV panel positions indicated for sub-consultant comments	16.06.22	RT
F	Construction Drawing Issue	19.05.22	RT
E	Contract Drawing Issue	18.05.22	RT
D	Amends to kitchen chimney / flue position	08.04.22	RT
C	Planning Issue	25.03.22	RT
B	Sloping windows updated	20.04.21	NM
A	Minor drawing/annotation revisions issued for Tender	09.04.21	NM
Rev	Description	Date	By

j d a architects			
info@jda-architects.com www.jda-architects.com			
manchester: 0161 336 5011 liverpool: 0151 665 0112			
Client: Excelsior Properties			
Project: Bast House Farm, Bury			
Project Status: C - Construction			
Scale: 1:50	@ original size: A1	Date: 24.03.2021	Drawn by: NM Checked By: RB
Project Number: 1119	Drawing Number: A	DR	222
Description: Detached House Proposed Roof Plan			Rev: J

Scale 1:50