

Notes

Jennings Design Associates take no responsibility for any dimensions obtained by scaling from this drawing. If no dimension is shown the recipient must ascertain the dimension specifically from the Architect or by site measurement. Supplying this drawing in digital form is solely for convenience and no reliance may be placed on digital data. All data must be checked against hard copy. Dimensions must be checked on site. Any discrepancies must be reported to the Architect immediately. This drawing is copyright of Jennings Design Associates


Materials Schedule

- 1 - Natural Stone, colour buff, to best match existing (mortar colour to be natural).
- 2 - Aluminium Framed Doubled Glazed Window/Door, Frame colour to be RAL 7016.
- 3 - Oak door set with composite metal frame, to be RAL 7016, exact spec/style t.b.c.
- 4 - Aluminium Gutters & Downpipes (or similar approved).
- 5 - Slate Roof Tiles (Colour grey/ blue, best to match existing roof tiles).
- 6 - Openable & FixedRoof Window noted on plan(Velux or similar approved, finish to be Aluminium, to match glazing).
- 7- Feature Roof Window (Velux or similar approved, finish to be Aluminium, to match glazing) Exact design t.b.c.
- 8 - Aluminium Infill Panel to match the windows/doors, finish to match glazing.
- 9 - Natural stone jamb and head detail.
- 10 - Garage Door, (exact finish t.b.c)
- 11 - Chimney, (exact design/ finish t.b.c)
- 12 - Sun pipe, (exact detail t.b.c)
- 13 - Fascia board, (exact finish t.b.c)
- 14 - Glazed Canopy, (exact finish t.b.c)
- 15 - PV Panels



Detached House Proposed North Elevation

Scale 1:50

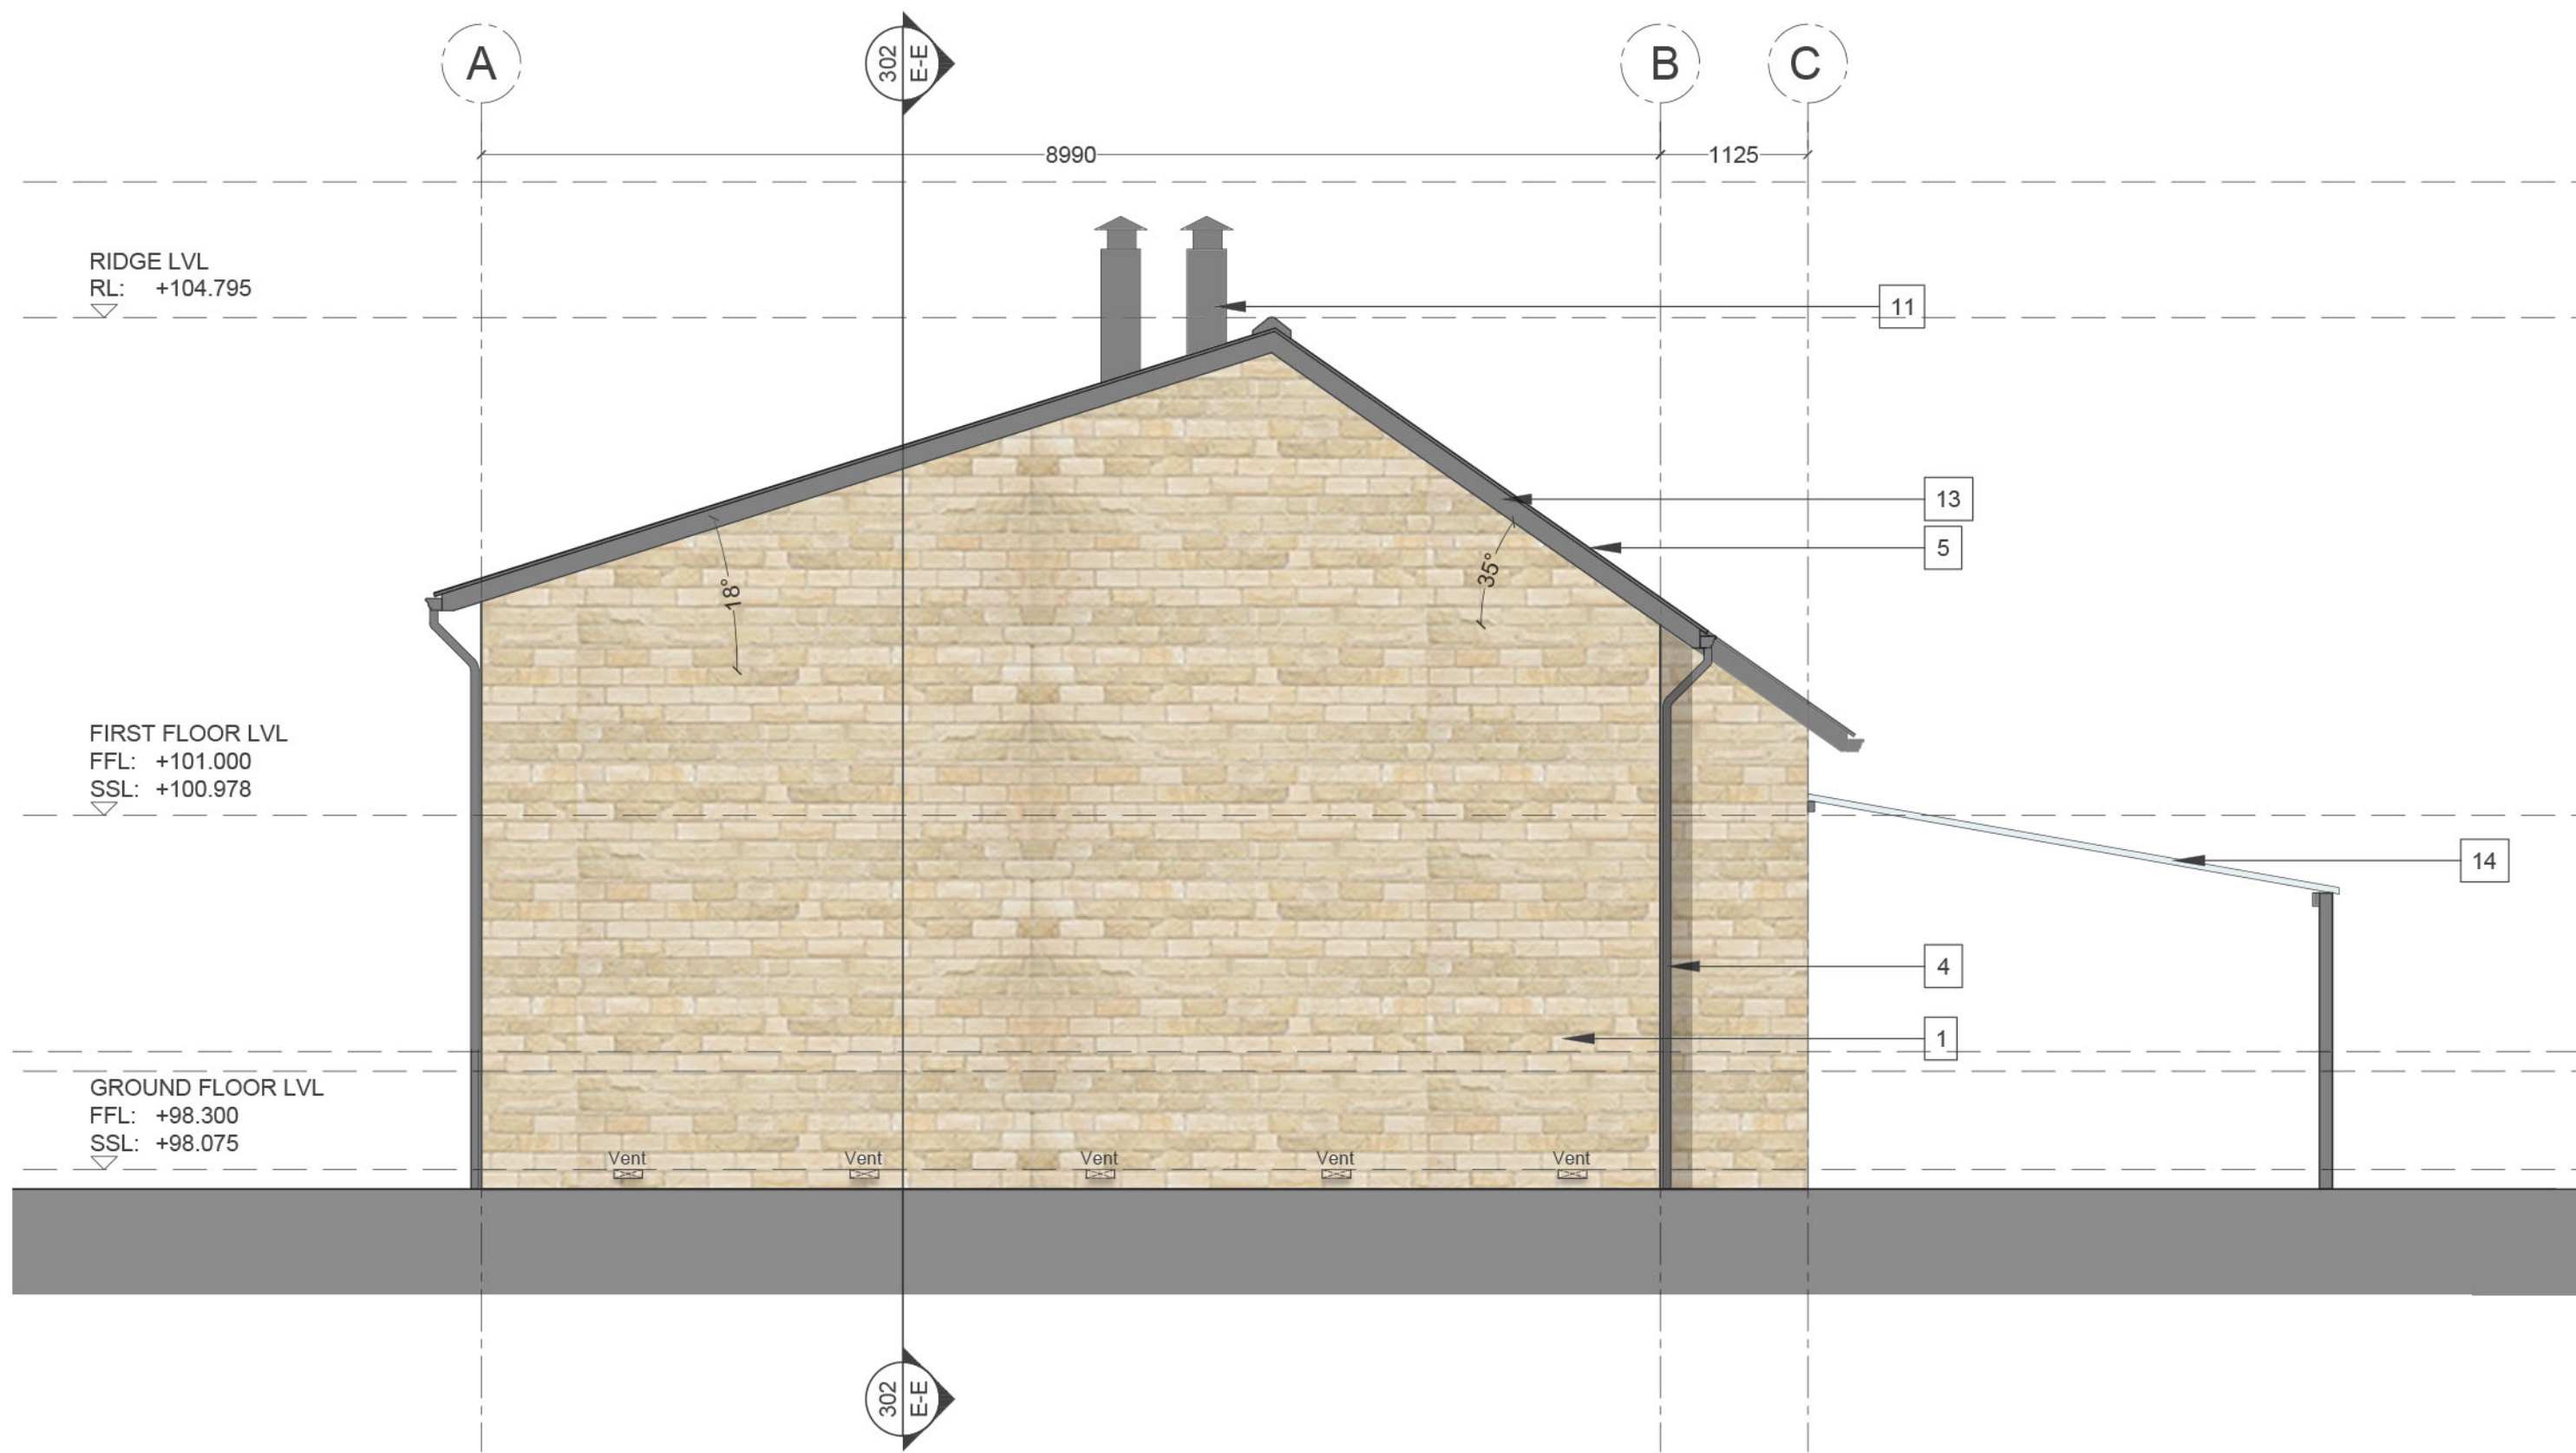

Detached House Proposed West Elevation

Scale 1:50

H	Elevations coloured at Planners request	25.08.22	RT
G	Planning Issue	18.08.22	RT
F	Contract Drawing Issue	19.05.22	RT
E	Contract Drawing Issue	18.05.22	RT
D	Amends to kitchen chimney / flue position	08.04.22	RT
C	Planning Issue	25.03.22	RT
B	Updated in line with design development	16.02.22	RT
A	Updated in line with design development	20.04.21	NM
Rev	Description	Date	By

j d a architects						
info@jda-architects.com						
www.jda-architects.com						
manchester: 0161 336 5011						
liverpool: 0151 665 0112						
Client: Excelsior Properties						
Project: Bast House Farm, Bury						
Project Status: C - Construction						
Scale: 1:50		@ original size A1		Date: 09.04.2021	Drawn by: NM	Checked By: RB
Project Number 1119		Drawing Number A		DR	228	
Description Detached House Proposed Elevations Sheet 2						Rev H



0 10 20 30 40 50 60 70 80 90 100 mm

Scale 1:50