

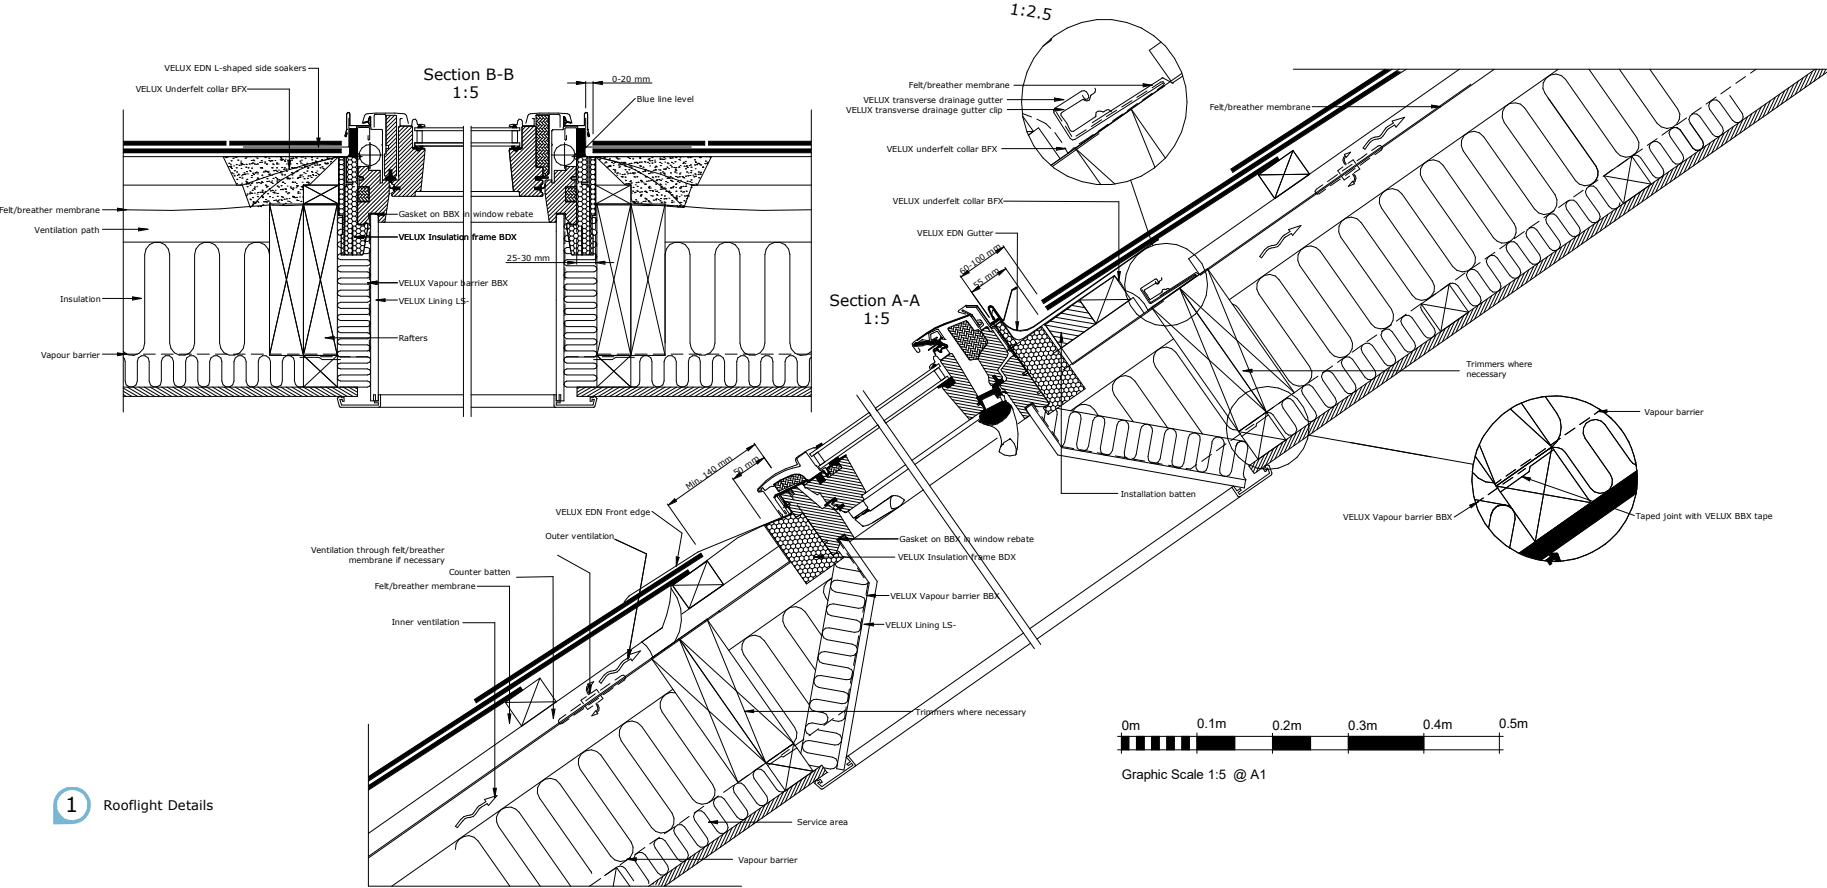


General Notes
This drawing is the property of Keltec Consultancy Ltd © and must not be copied or otherwise reproduced in any way without their specific permission. Any queries please contact the practice. All measurements must be checked on site before commencement of works. No dimensions are to be scaled from this drawing. Work to figured dimensions only.
All works to be in accordance with the current building regulations and planning consent. If in doubt ask.

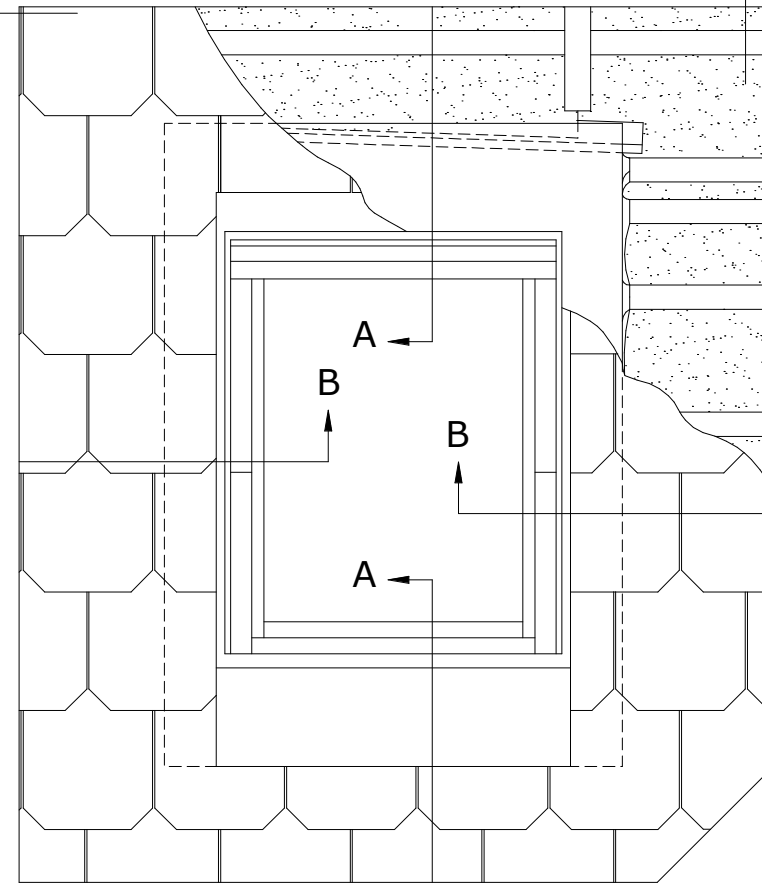


1 Rooflight Details

 


TYPICAL ELEVATION
N.T.S.




4 South Elevation Proposed

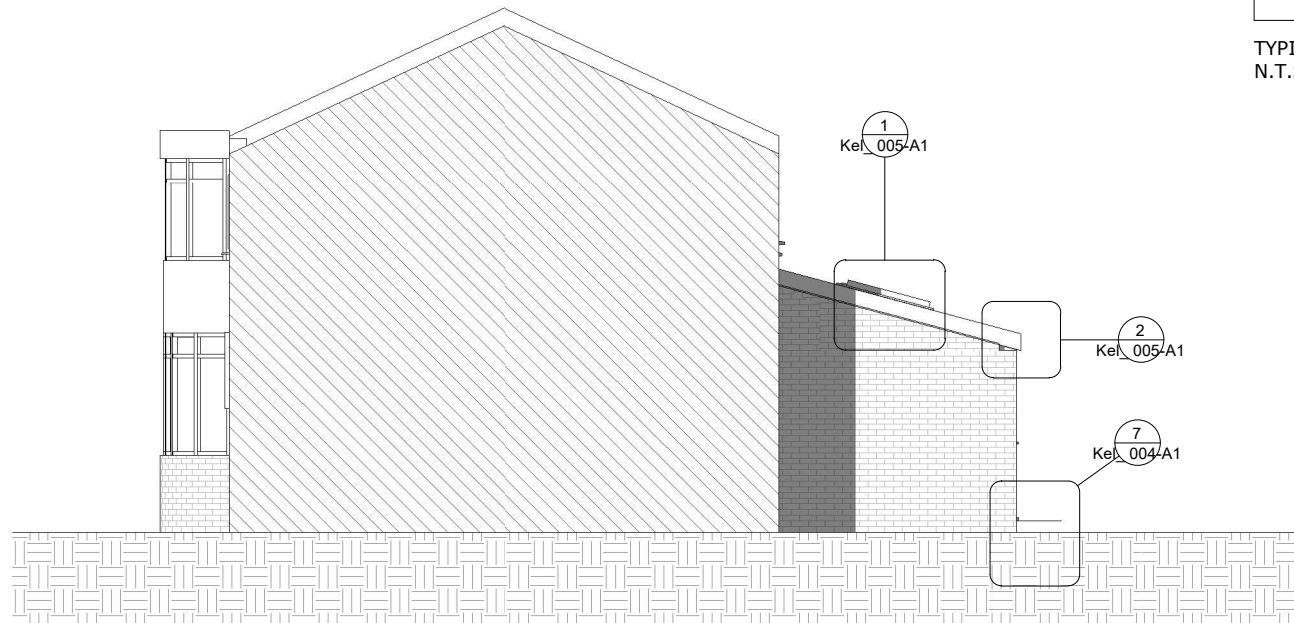


5 East Elevation Proposed

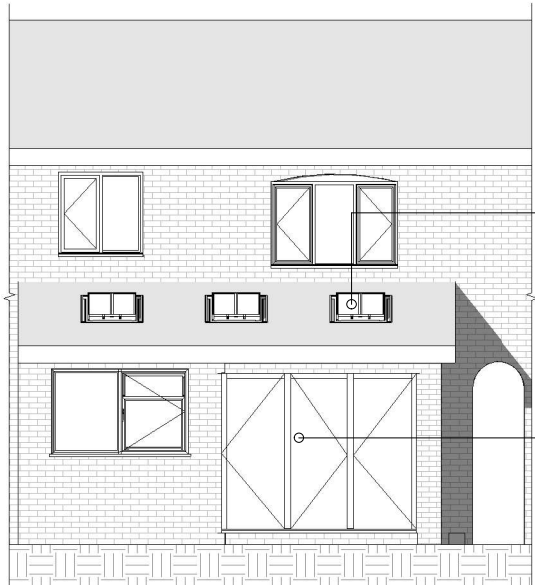



3 North Elevation Proposed

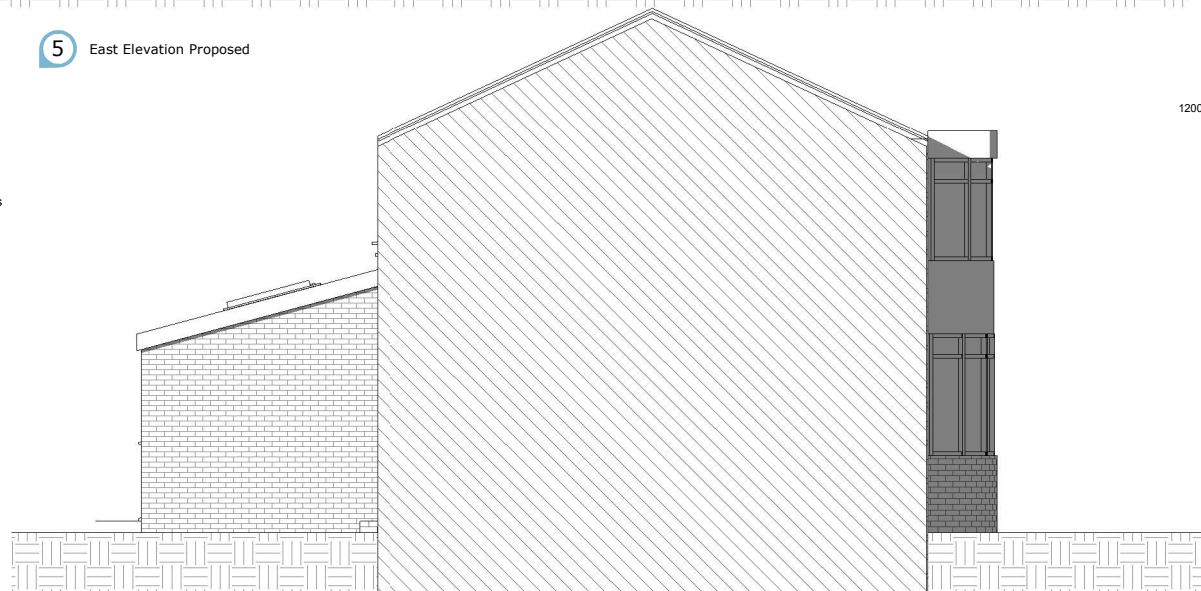

6 West Elevation Proposed

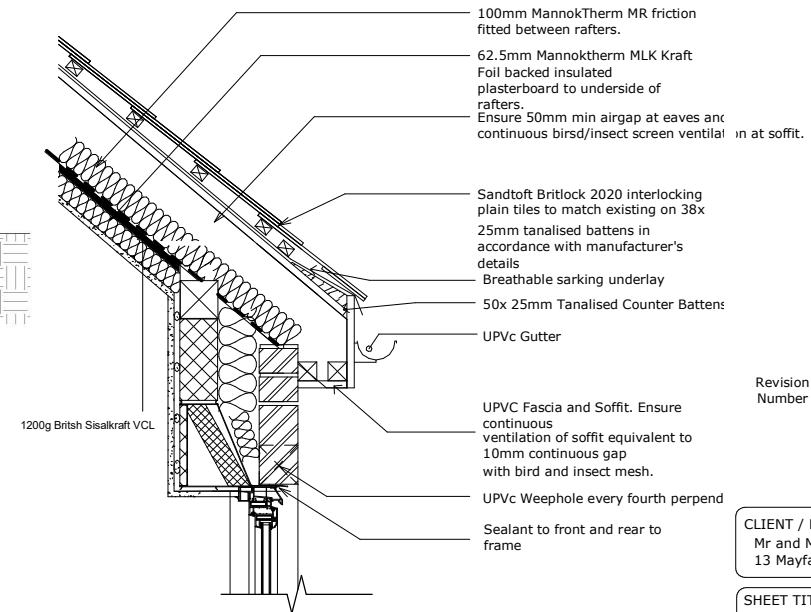

2 Eaves Detail

  

Revision Number	Revision Description	Revision Date
-----------------	----------------------	---------------



CLIENT / PROJECT ADDRESS:
Mr and Mrs D Shevlin
13 Mayfair Avenue M45 6AR

SHEET TITLE:
Proposed Floor Elev/ Details

Designed By:
Design Team

DATE:
03/03/2022 10:55:25

SCALE:
As indicated

PROJECT NUMBER:
1140

PHASE:
Planning

DRAWING NUMBER:
Kel_005-A1

REV: