



NOTE: NOT FOR CONSTRUCTION

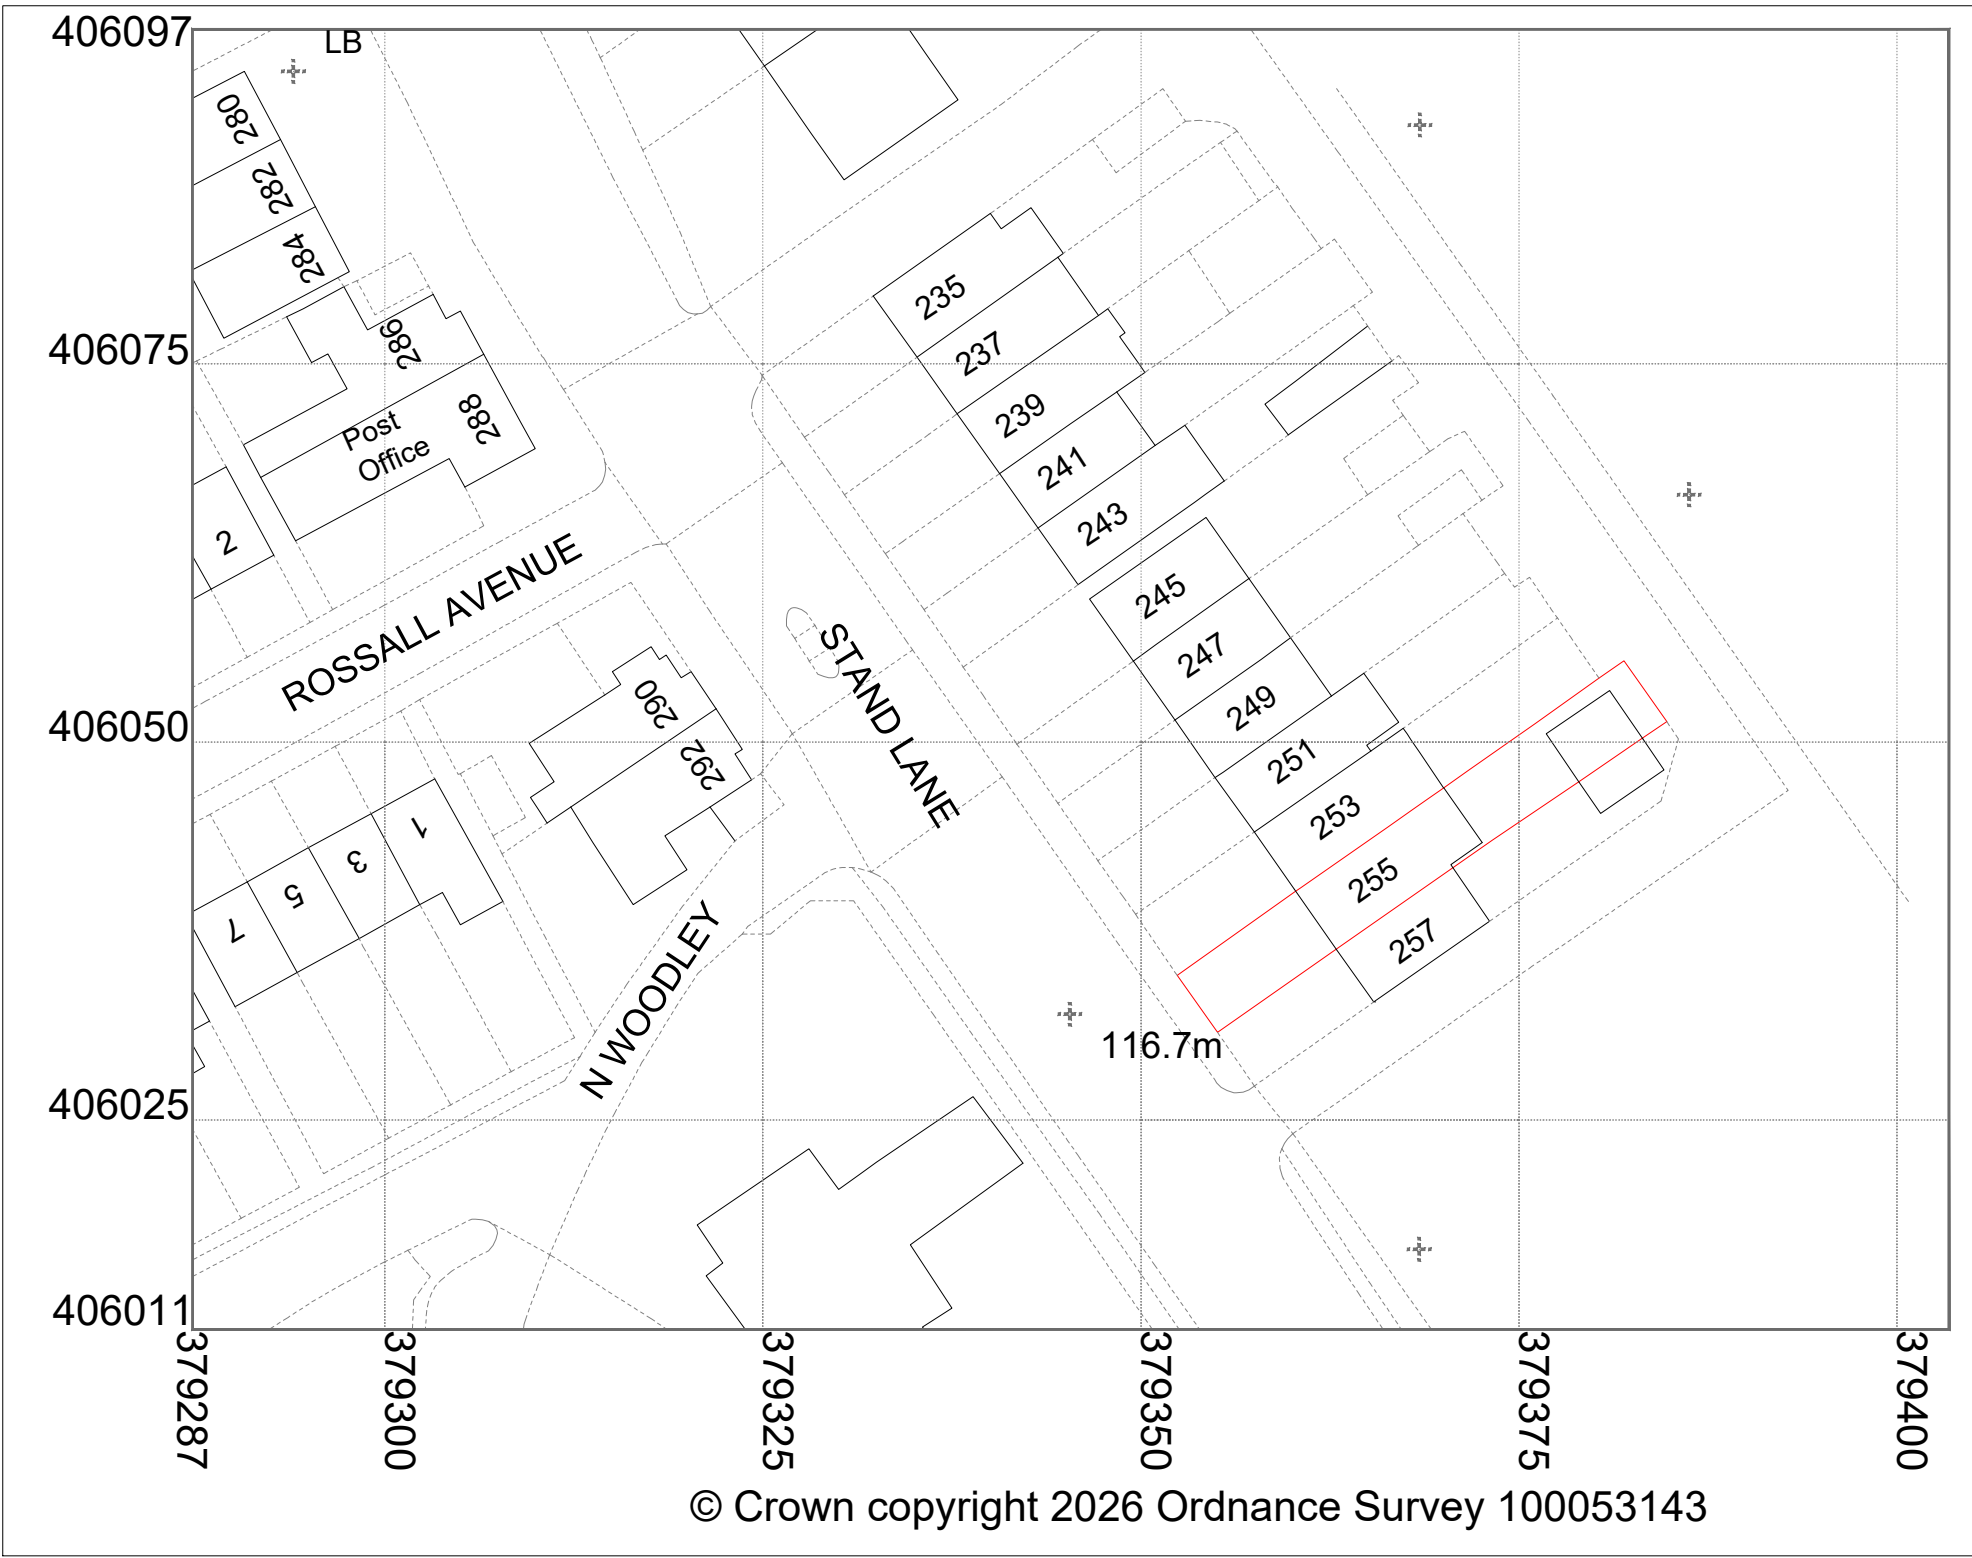

EXISTING SITE LOCATION PLAN 1:500

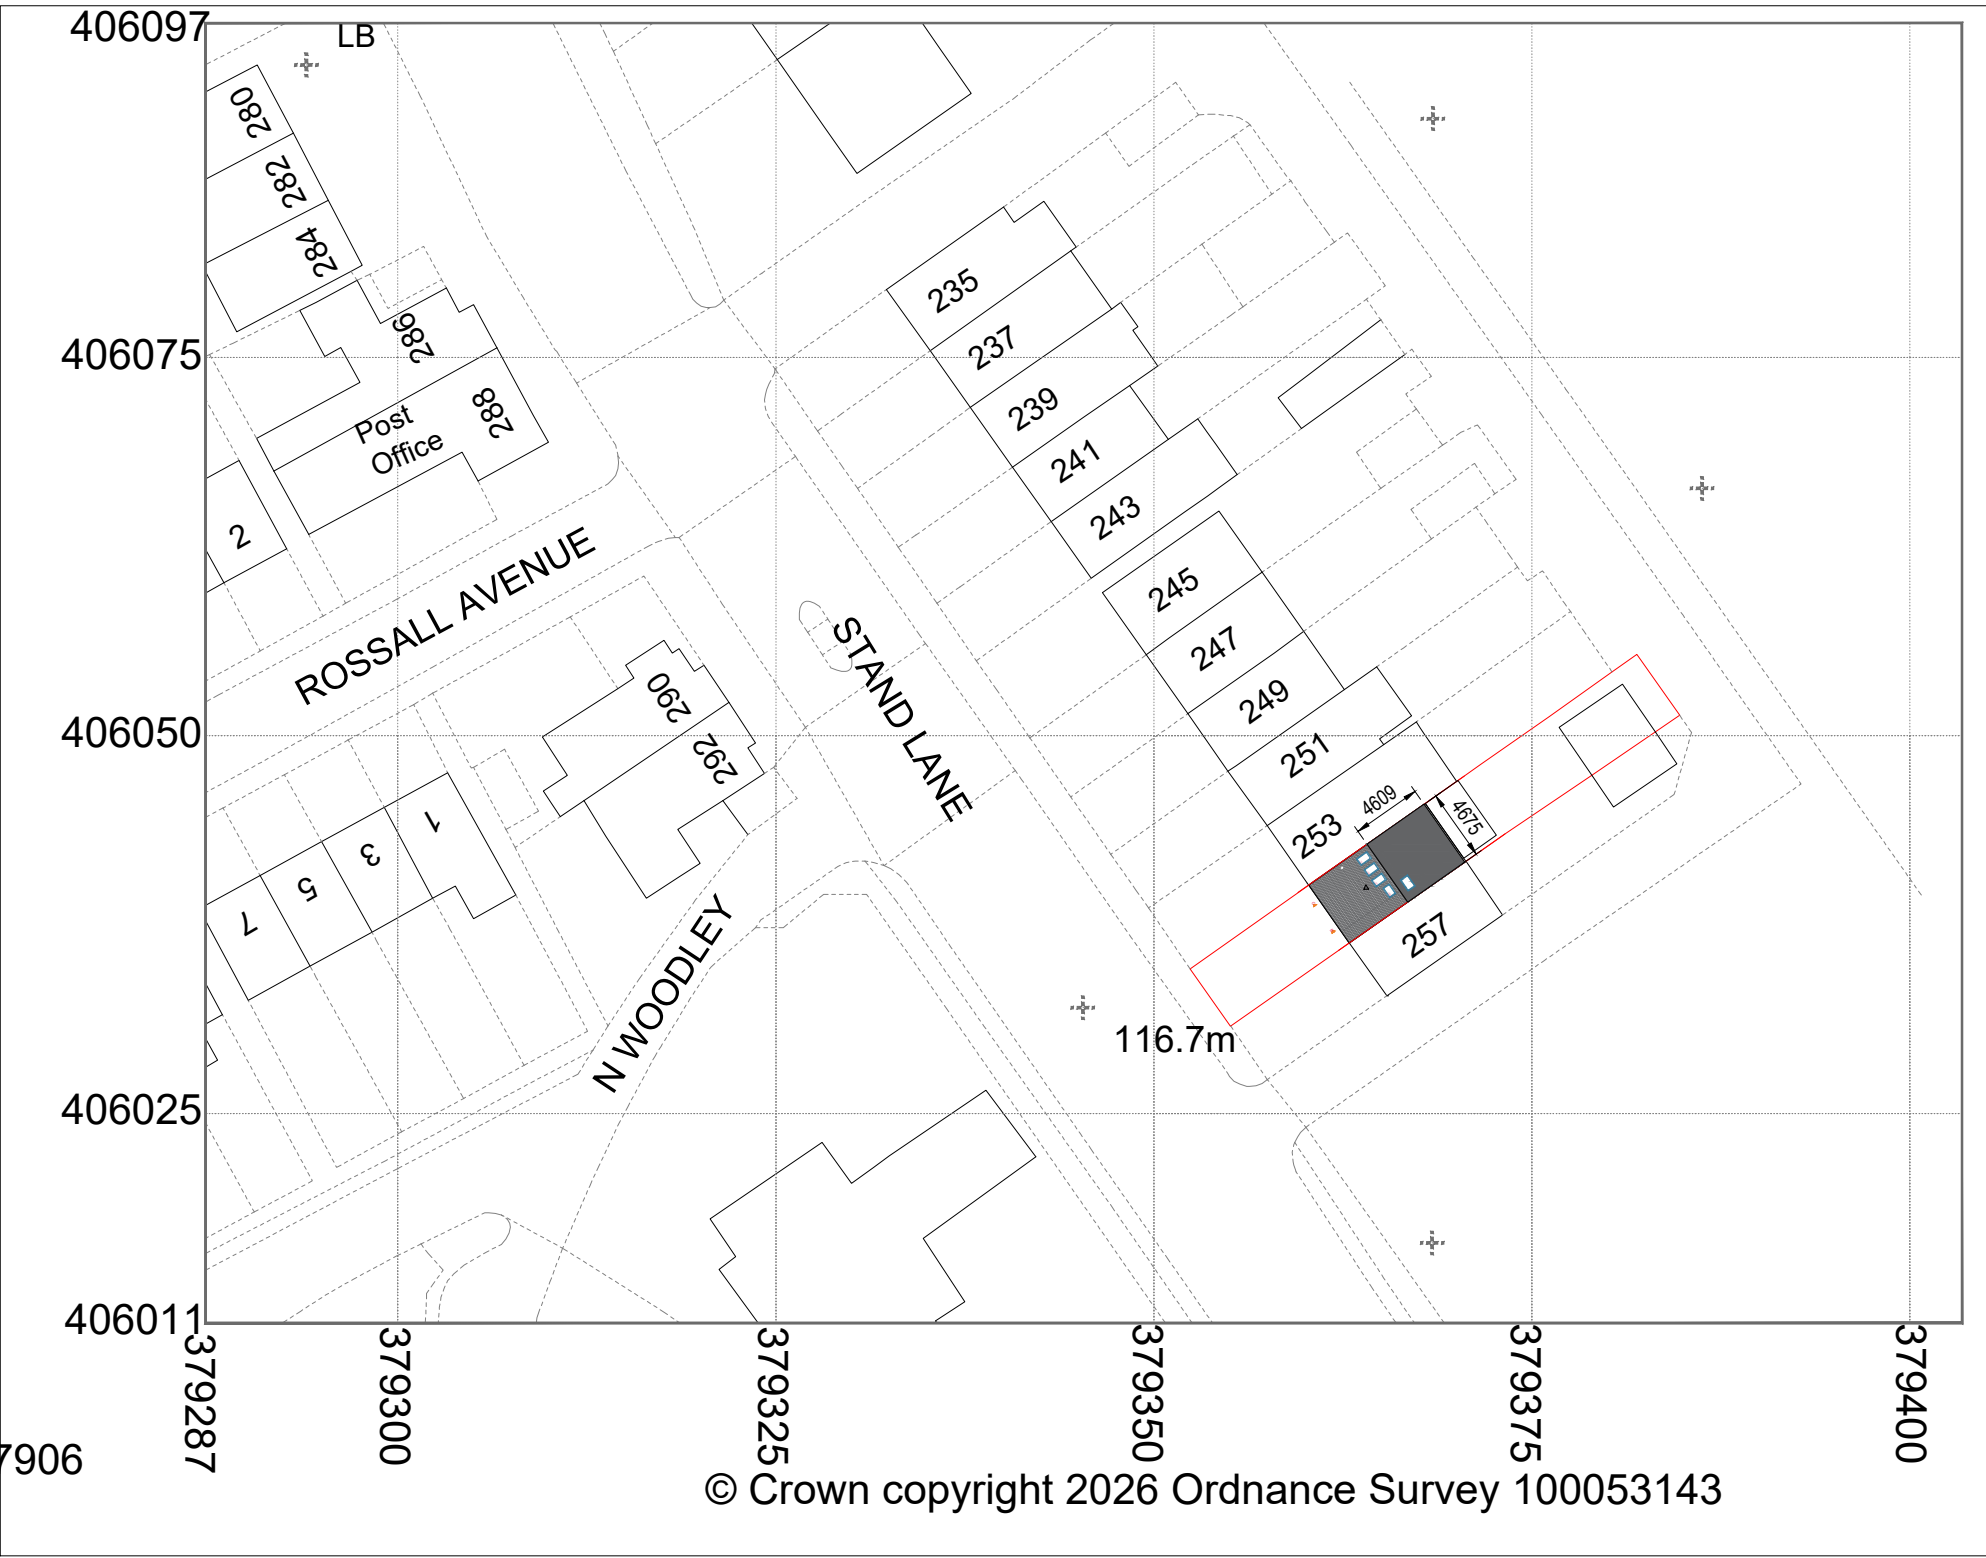

PROPOSED SITE LOCATION PLAN 1:500



SITE LOCATION PLAN 1:1250

KEY: — SITE BOUNDARY



- Reproduction in whole or in part is forbidden without written permission from BAYA
- All dimensions to be cross checked on site prior to construction. Any discrepancies to be reported to BAYA immediately
- Print out to actual size.
- Copyright in design of this drawing is the property of BAYA

255 Stand Lane, Manchester,
M26 1JA

Date:01/06/2026

Scale: As noted @ A2

Drawing Code: 255/SL-03

Revision: R0

Site Plans (Existing & Proposed)



Copyright in design of this drawing is the property of BAYA



0800 998 7701 info@bayadesign.co.uk
13 Clifton Vale, Bristol, BS8 4PT