




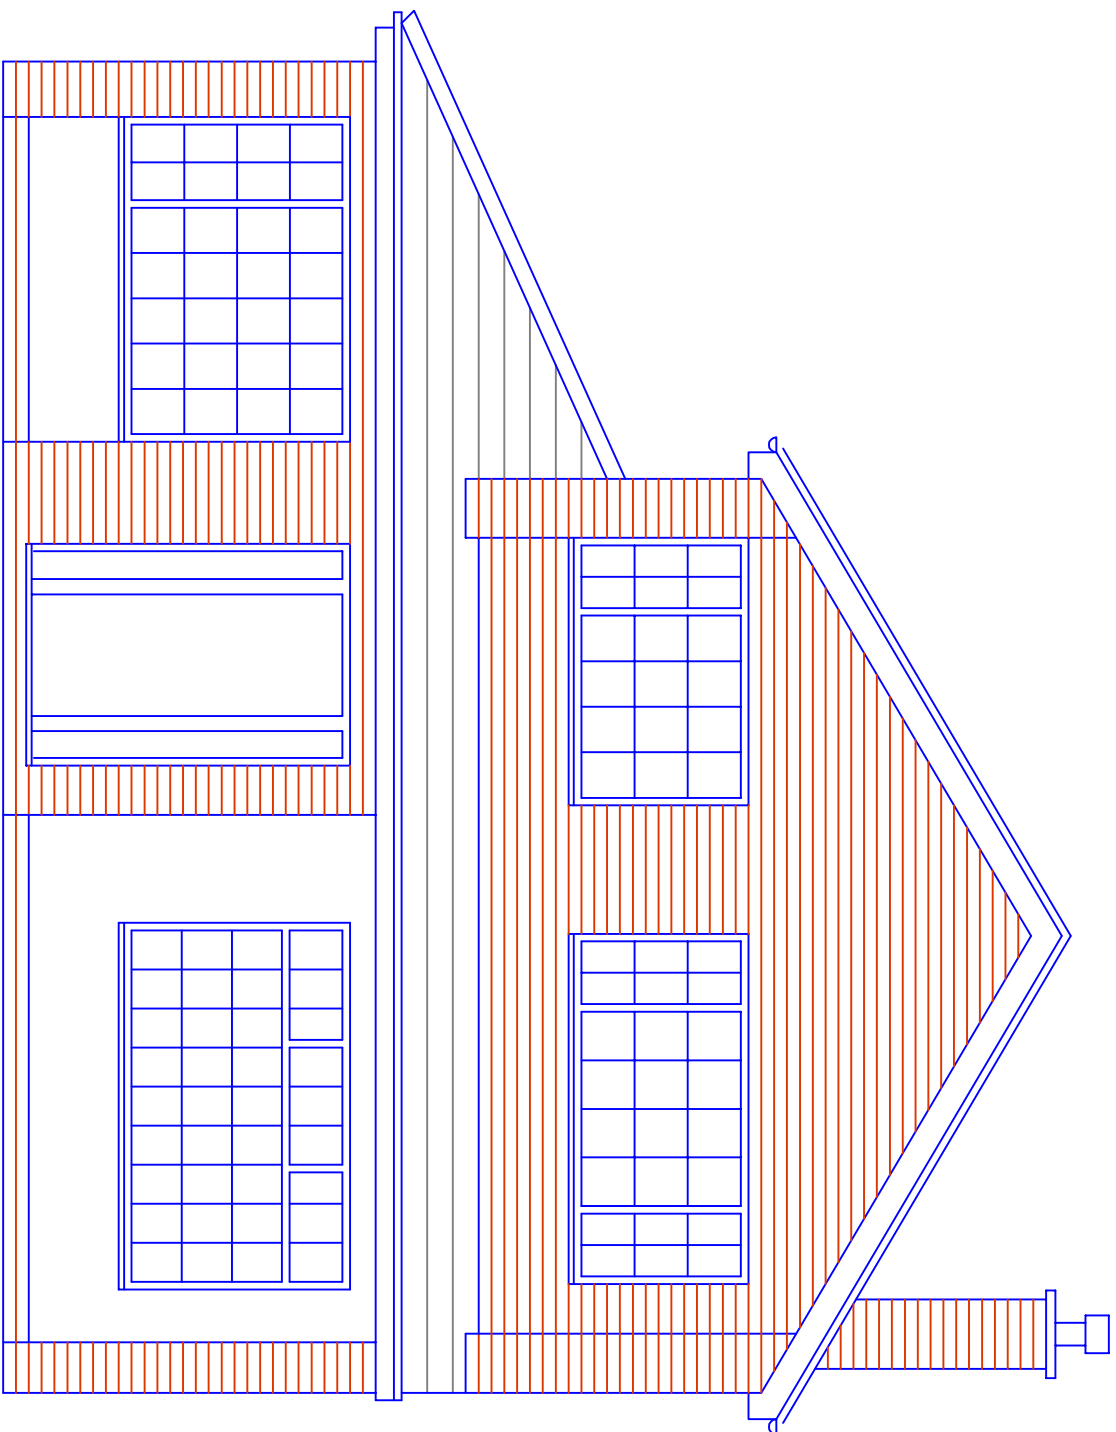


Existing Front Elevation
facing Wilton Drive

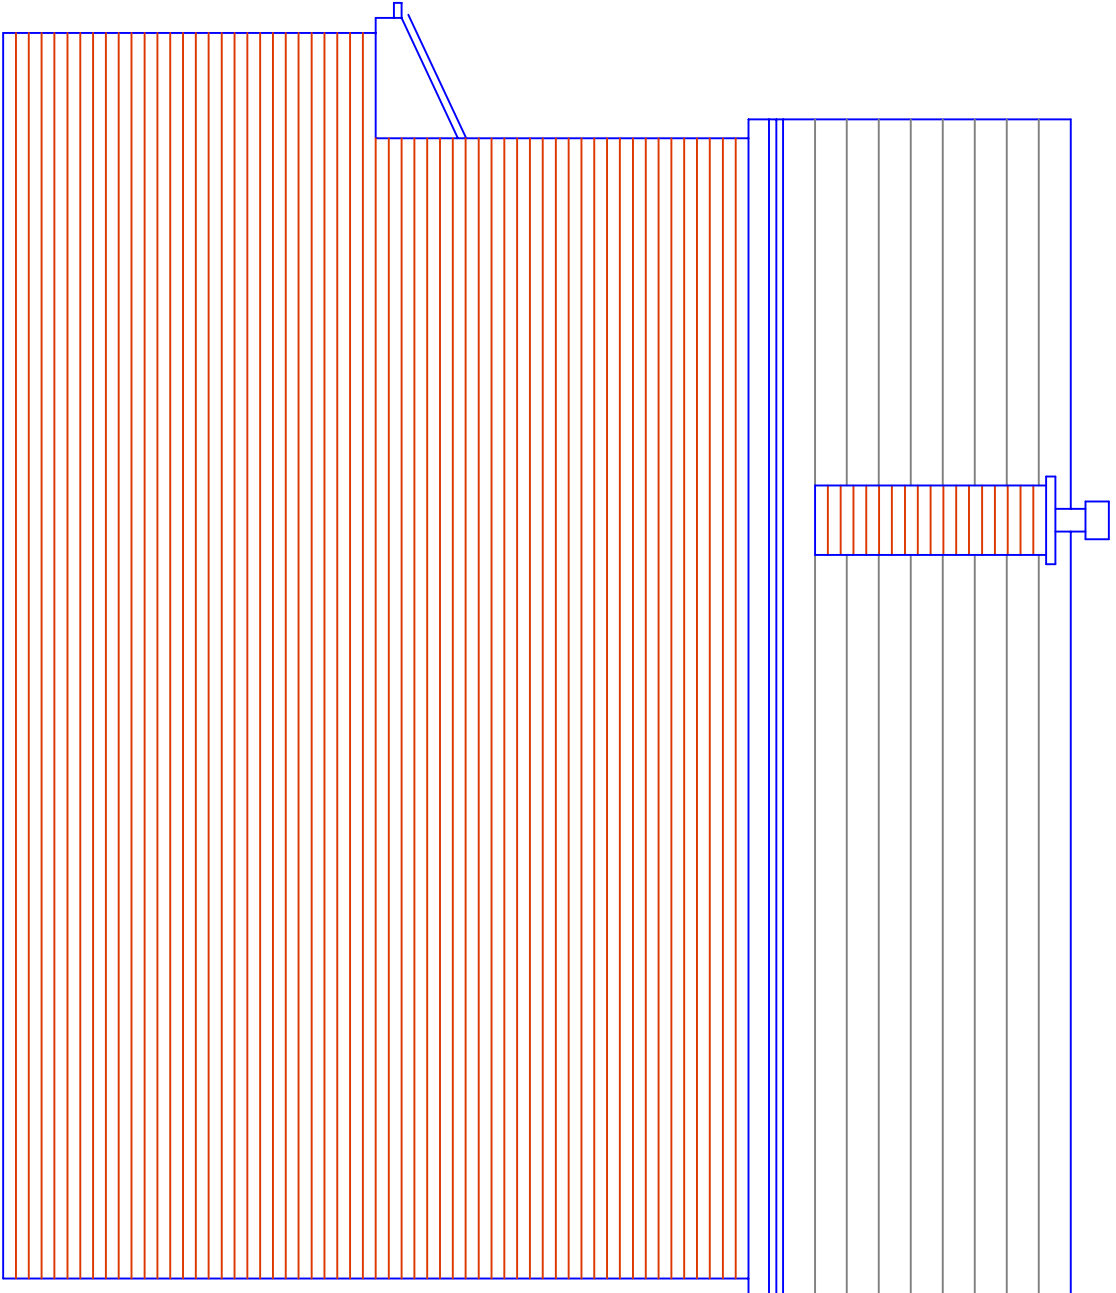


Existing Side Elevation
facing Melton Drive

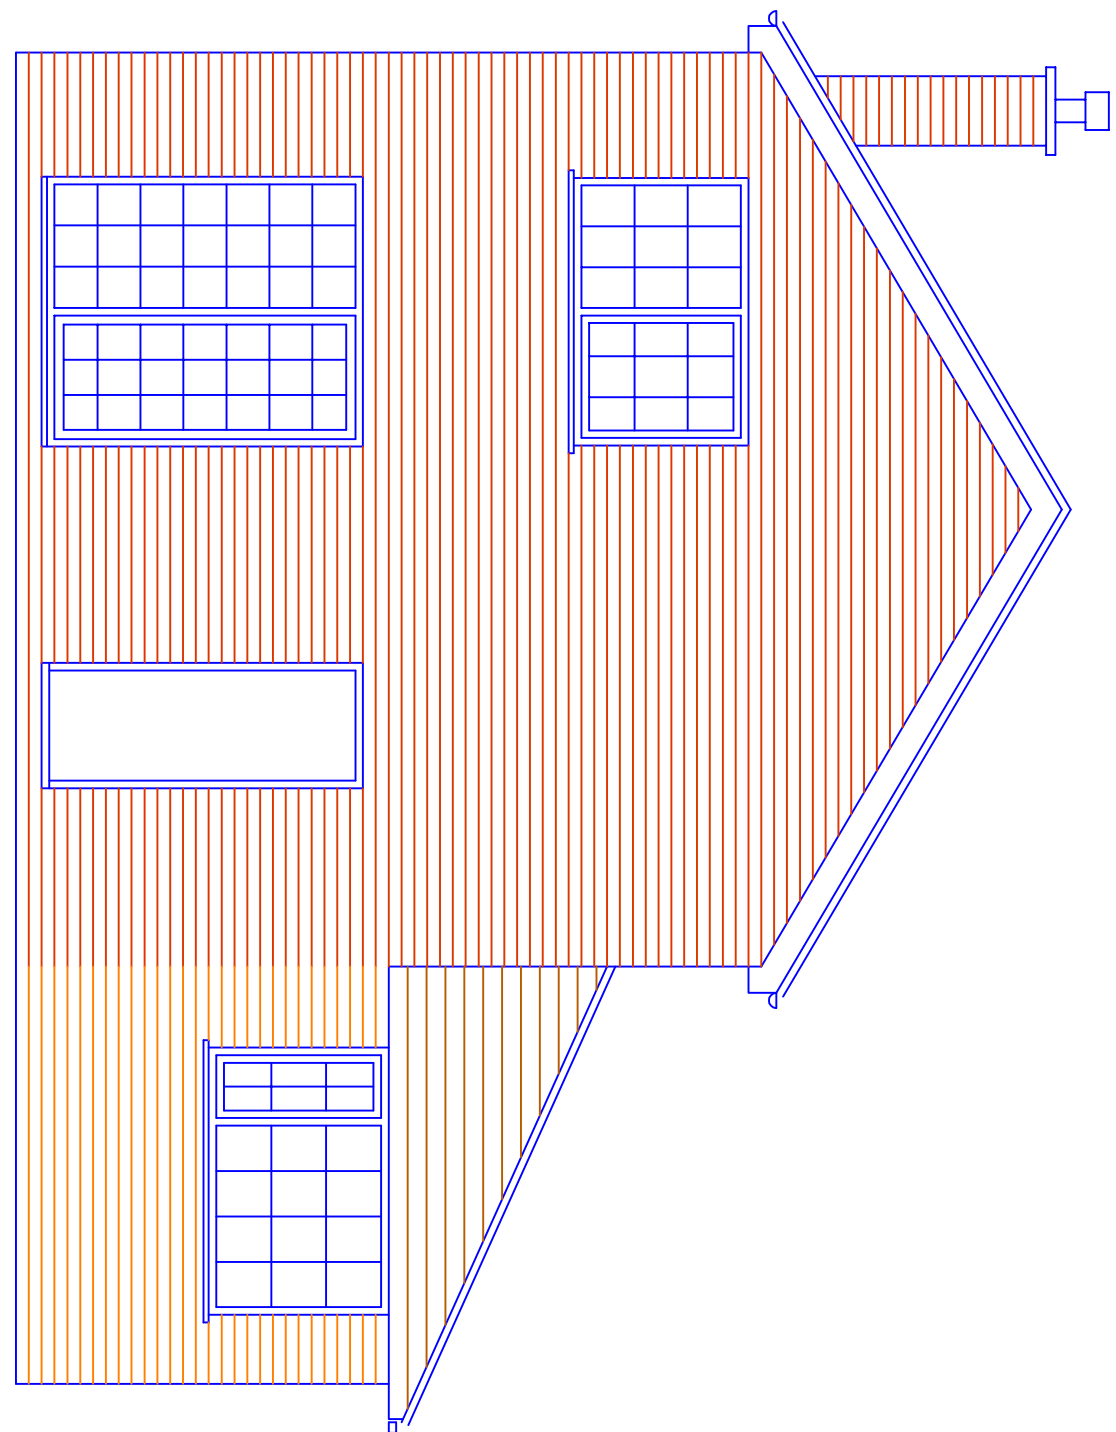


Existing Rear Elevation

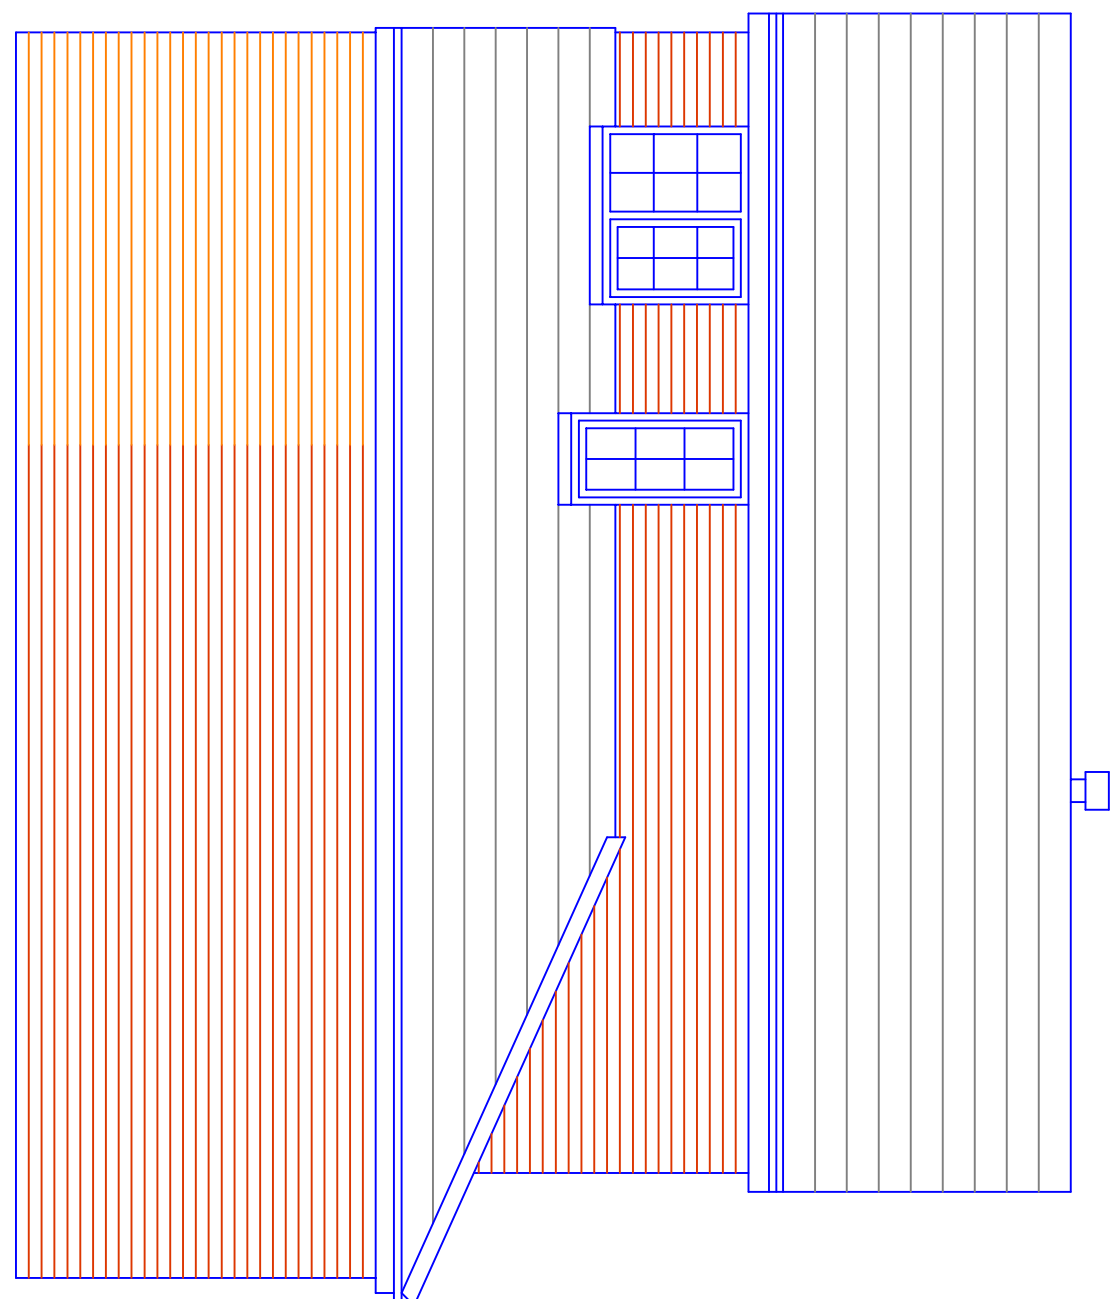

Existing Side Elevation

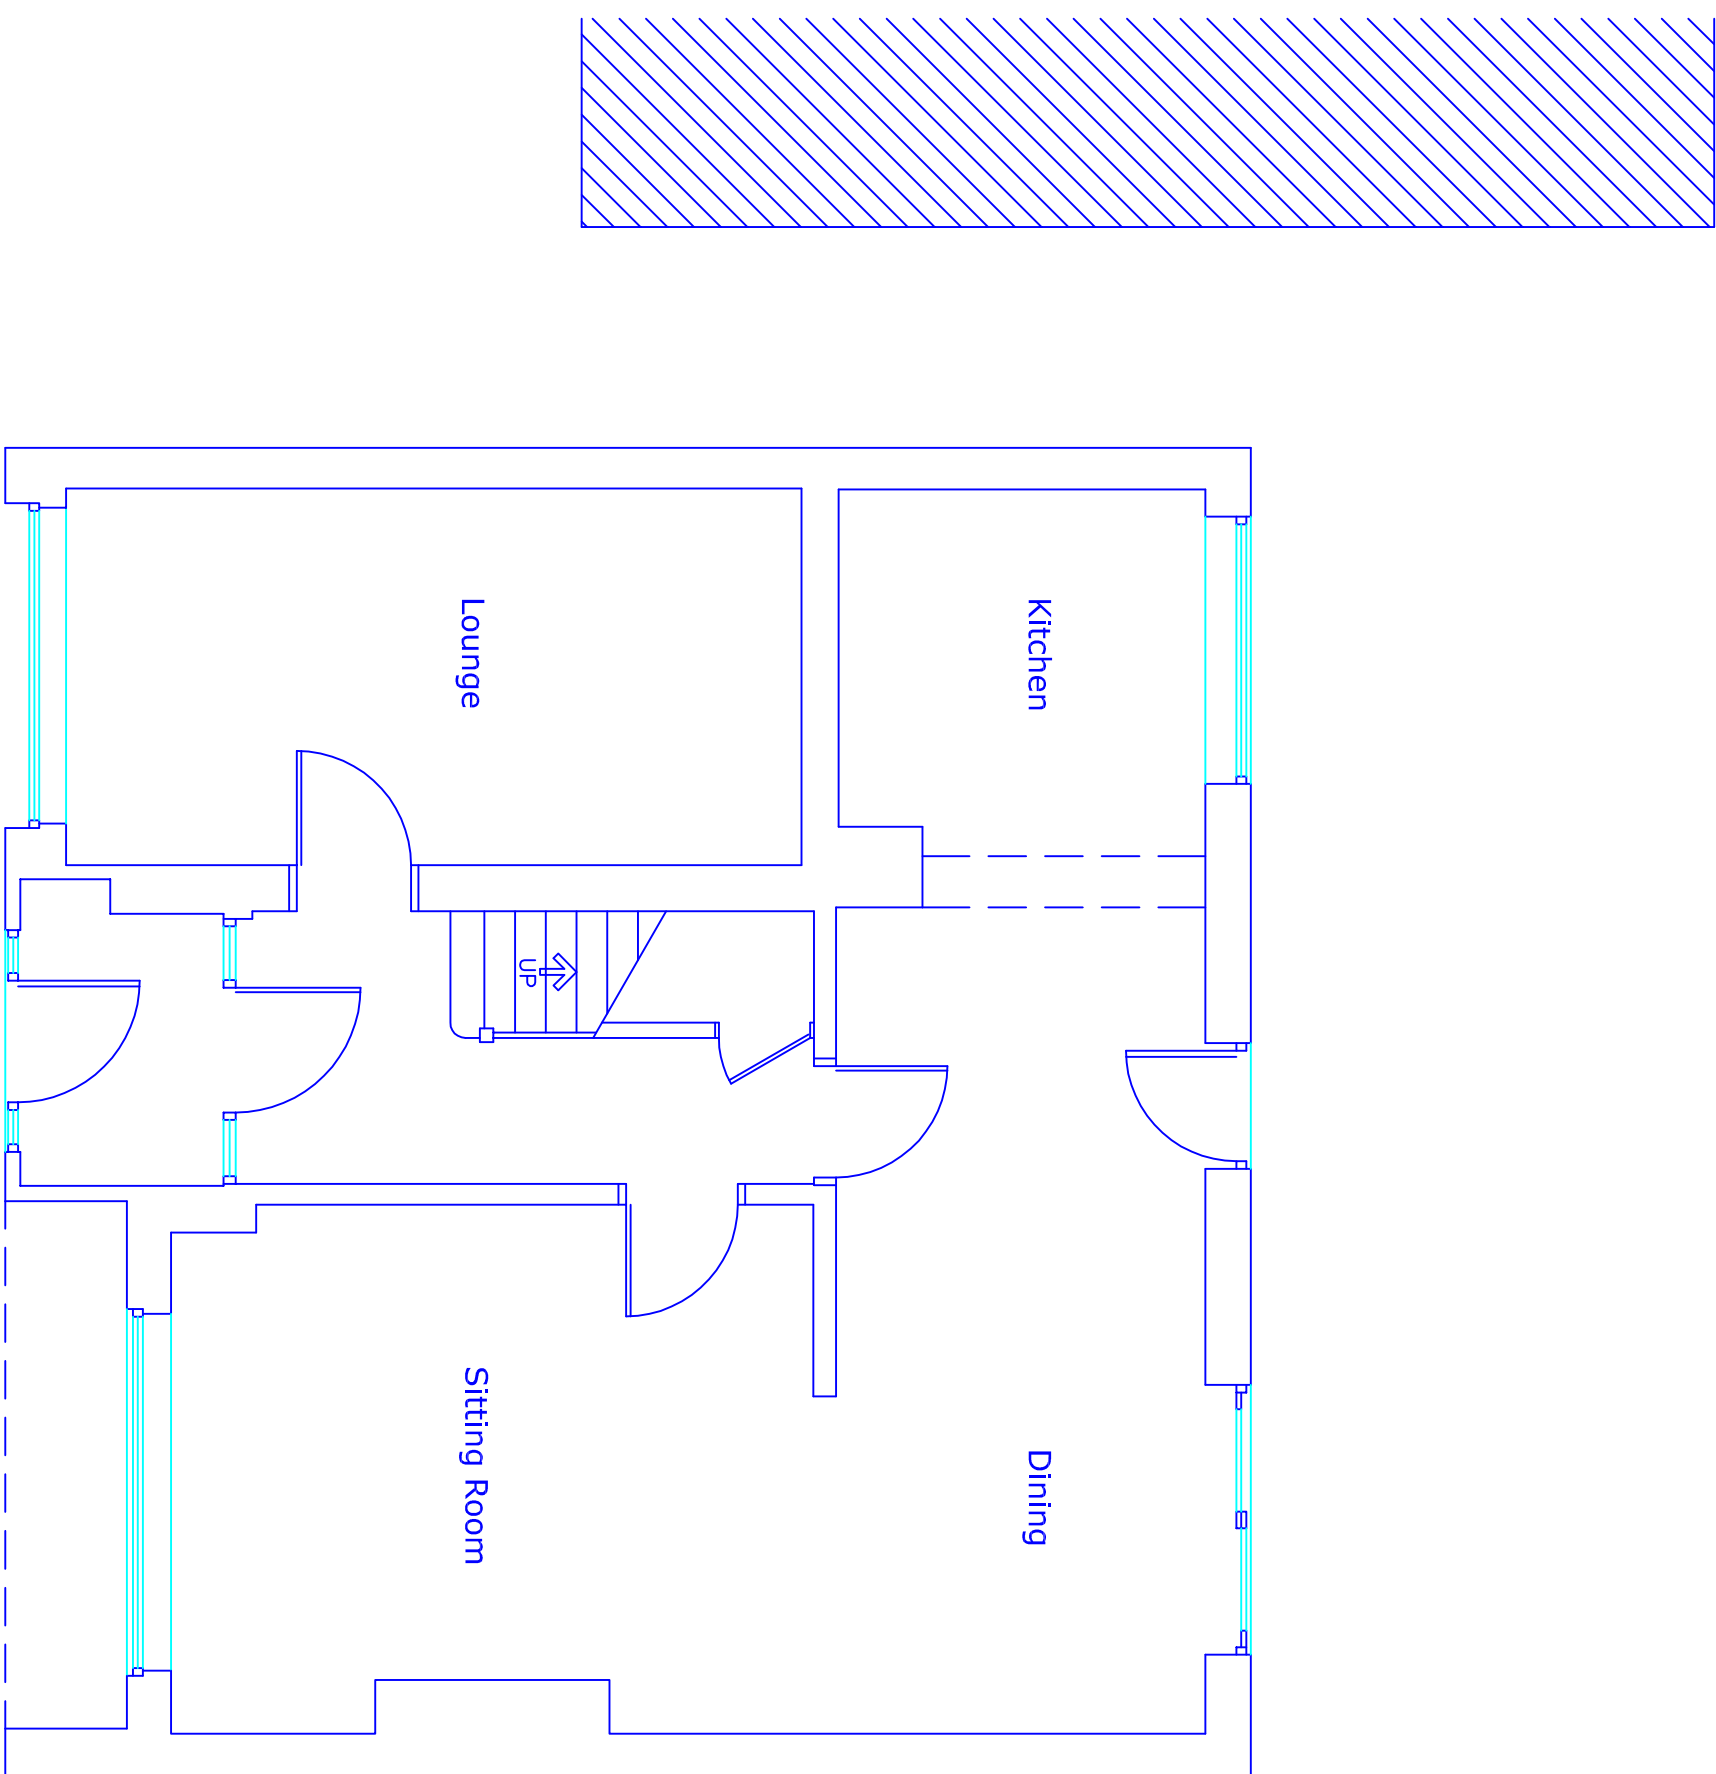

Existing Plan
Ground Floor

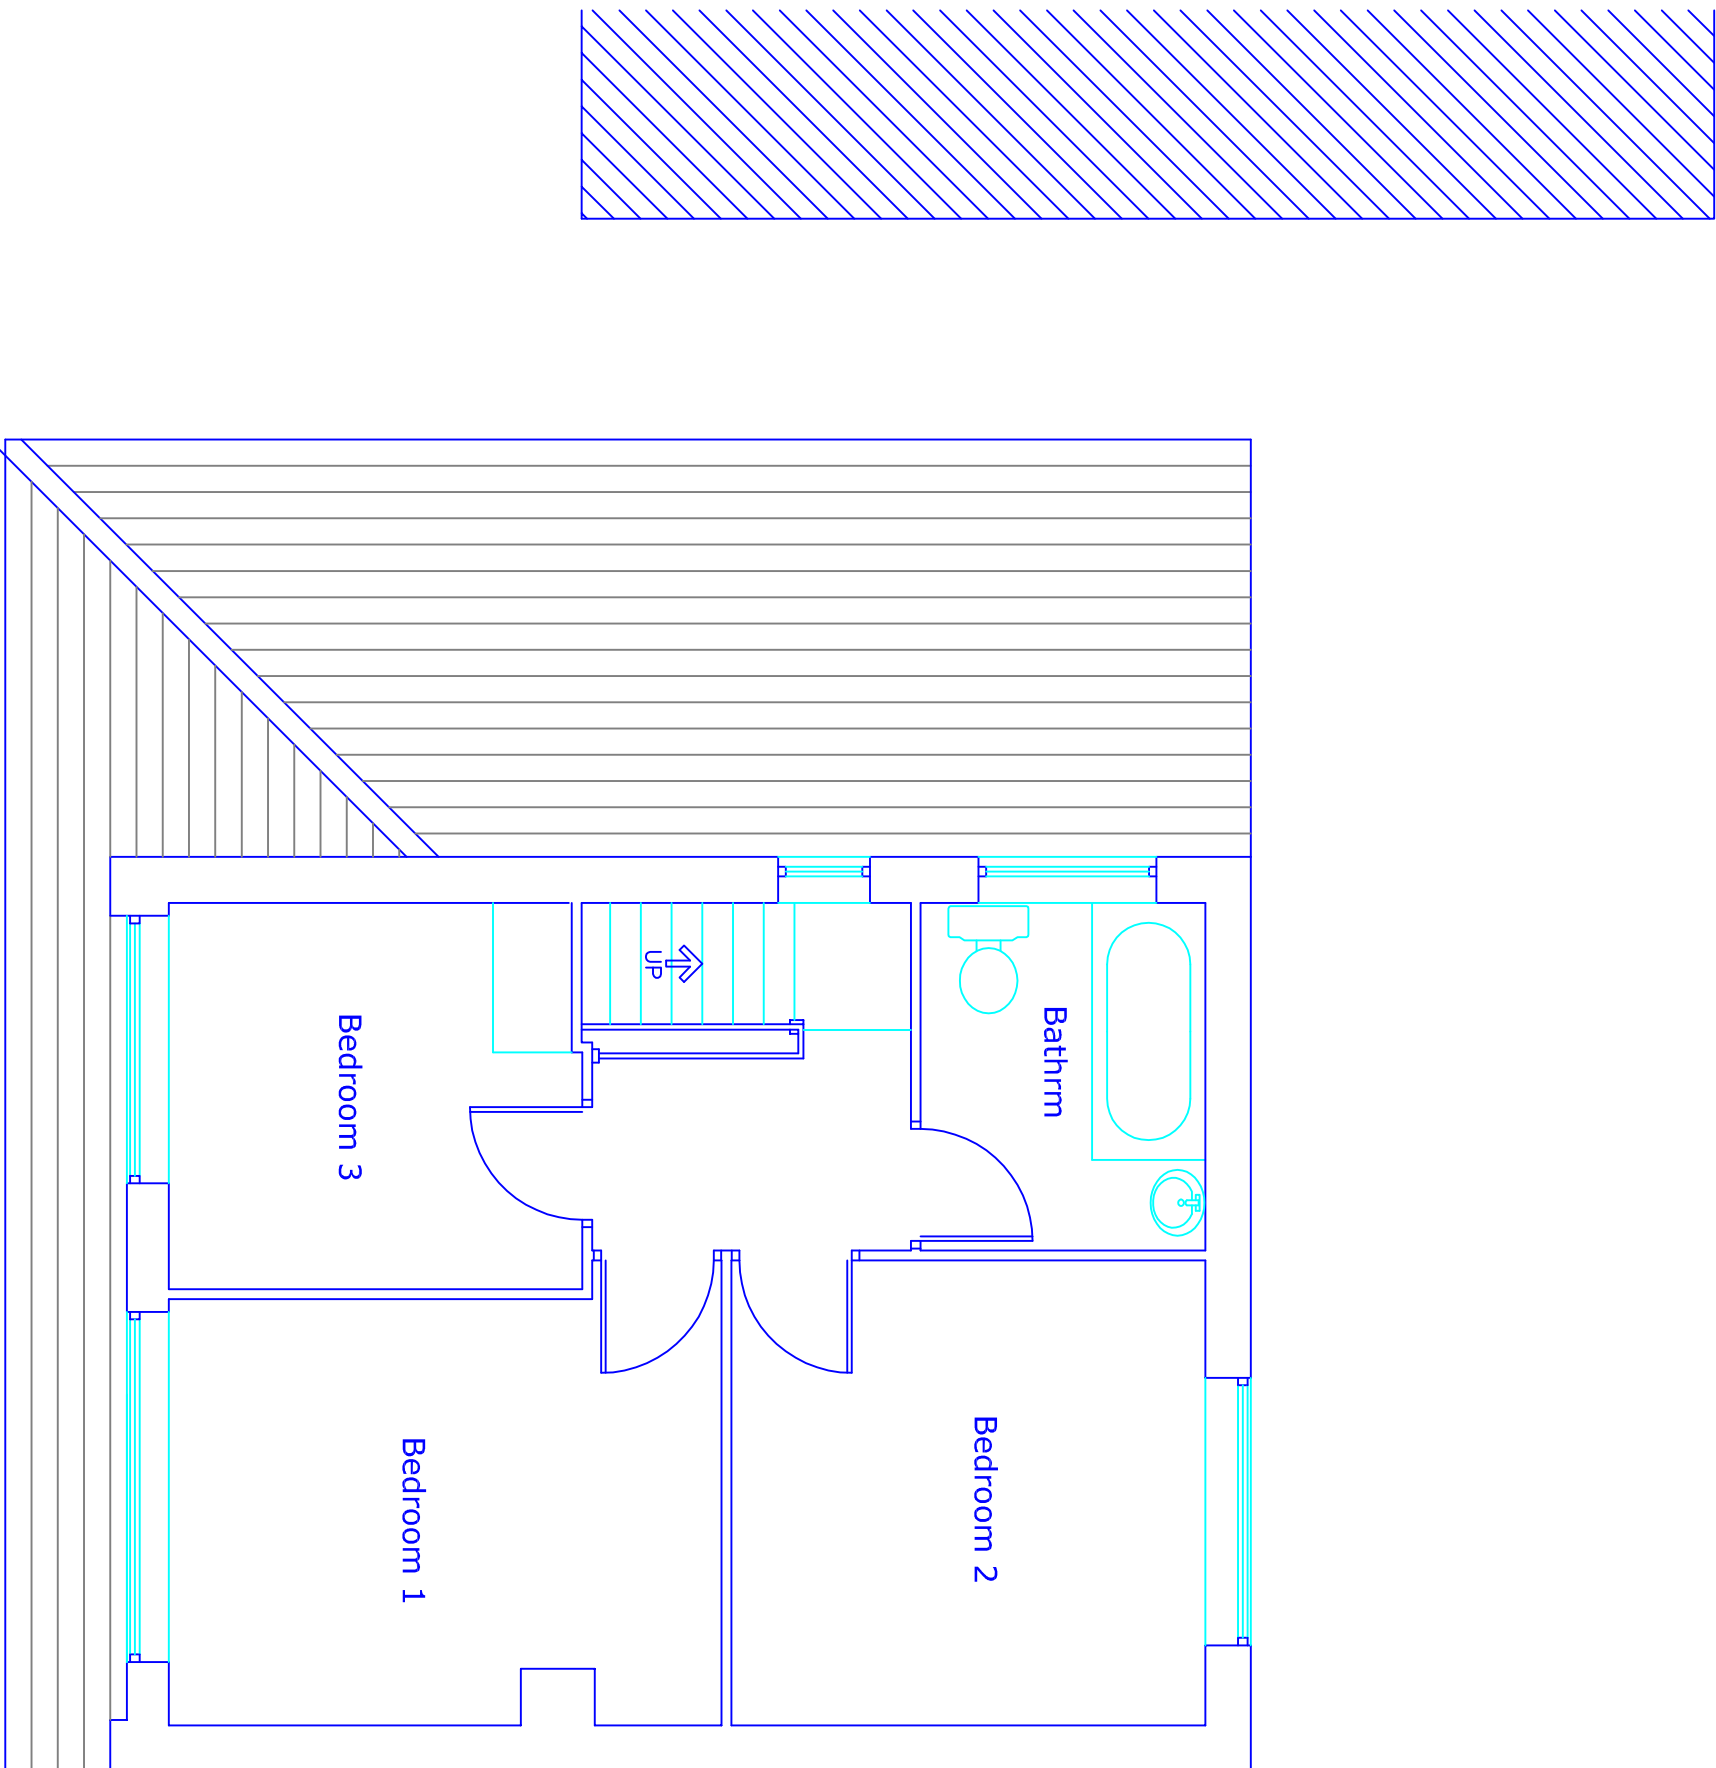


Existing Plan
First Floor

Materials :

Grey interlocking roof tiles
Mainly brown brick
Some orange brick to rear extension
Door and window frames white upvc

This drawing and design concept is the property of PPV design. It should not be reproduced without written permission

2 Helmsford Road, Holcombe Village
Karnesbottom, Lancashire BL8 4PA
Gary Dearden (PPV homes) Diphych RIBA
gary@ppv-design.co.uk www.ppv-design.co.uk
T. 0706 6221731 M. 07112 669482

 

27 Wilton Drive
Bury
BL9 8BG
scale 1:150 at A1
October 2020
Existing Plans
and Elevations

CK2-01
P P Y d e s i g n L t d