


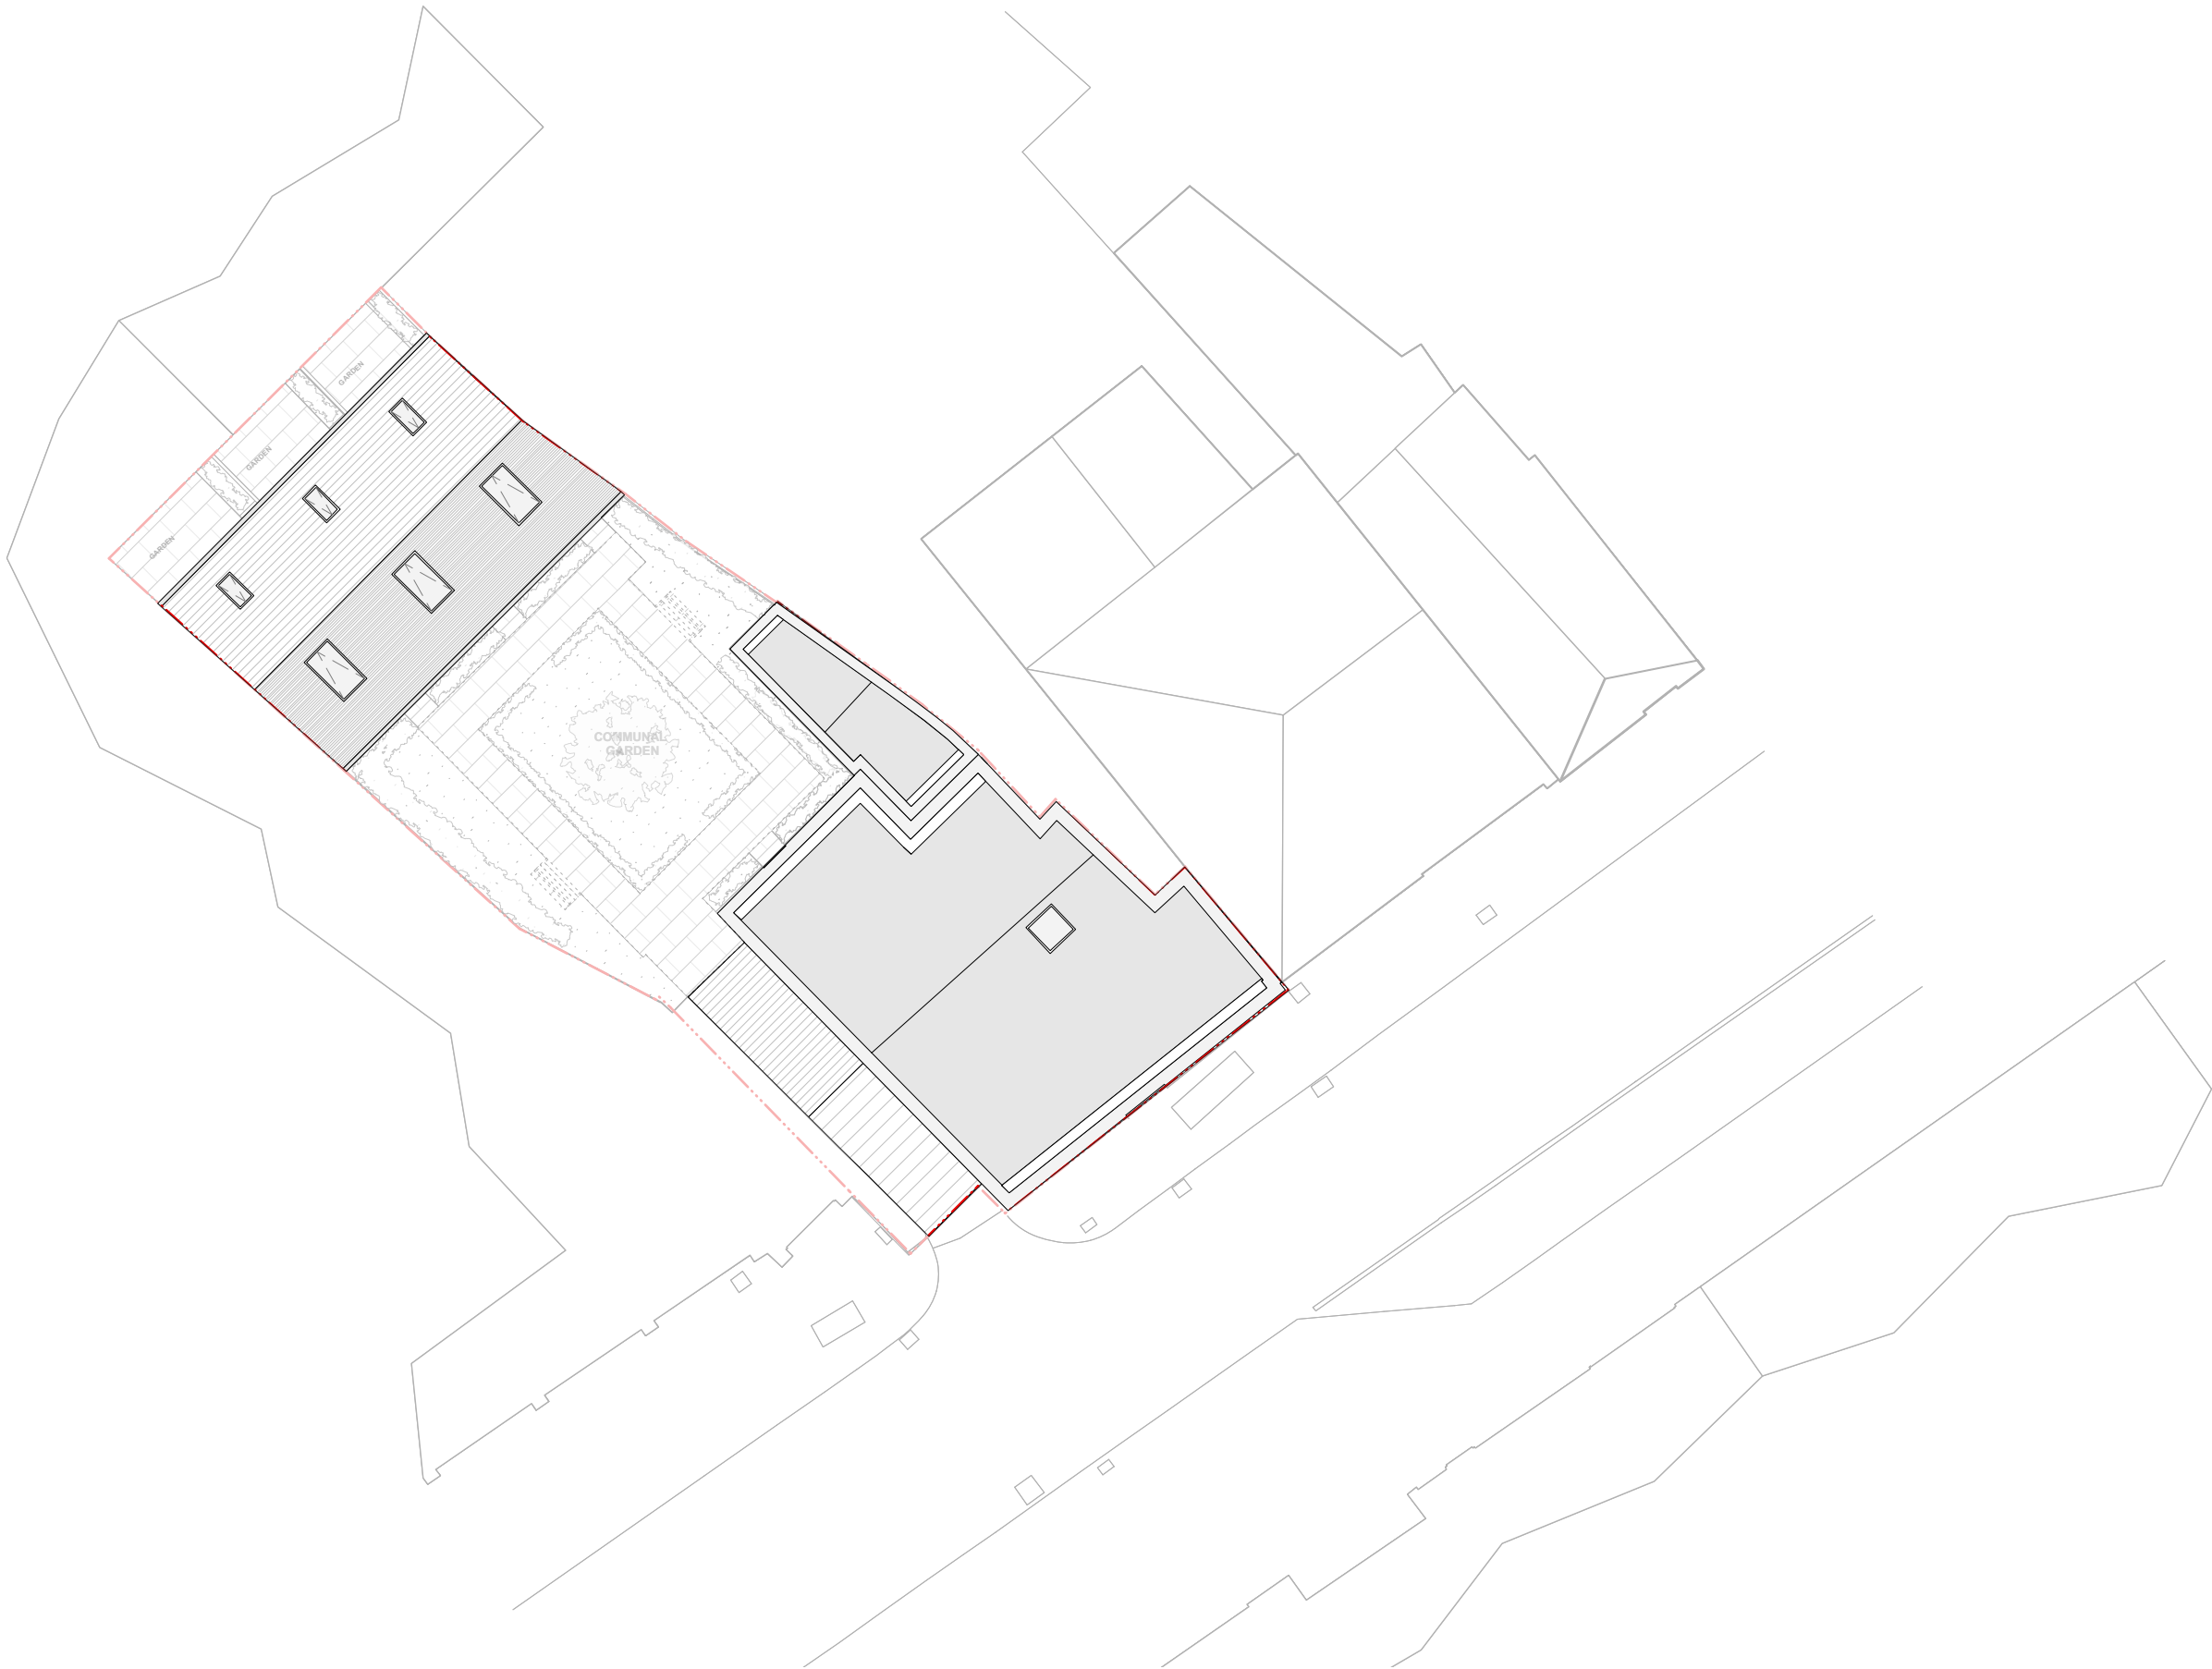

0 1 2 3 4 5 M

PROPOSED ROOF PLAN
1:200 @ A3

137 The Rock



© Copyright Ollier Smurthwaite Architects

PLANNING

REVISION	DATE	DESCRIPTION

CLIENT: 21 LIVING	
PROJECT: PROPOSED RESIDENTIAL DEVELOPMENT	
ADDRESS: 137 THE ROCK, BURY	
DRAWING TITLE: PROPOSED ROOF PLAN	
SCALE: 1:200 @A3	DATE: APRIL 2023
DRAWING NO: A750_P_205A	

OLLIER SMURTHWAITE ARCHITECTS

40 King Street, Manchester, M2 6BA
T 0161 883 0838
F 0161 883 0839
E mail@olliersmurthwaite.com