


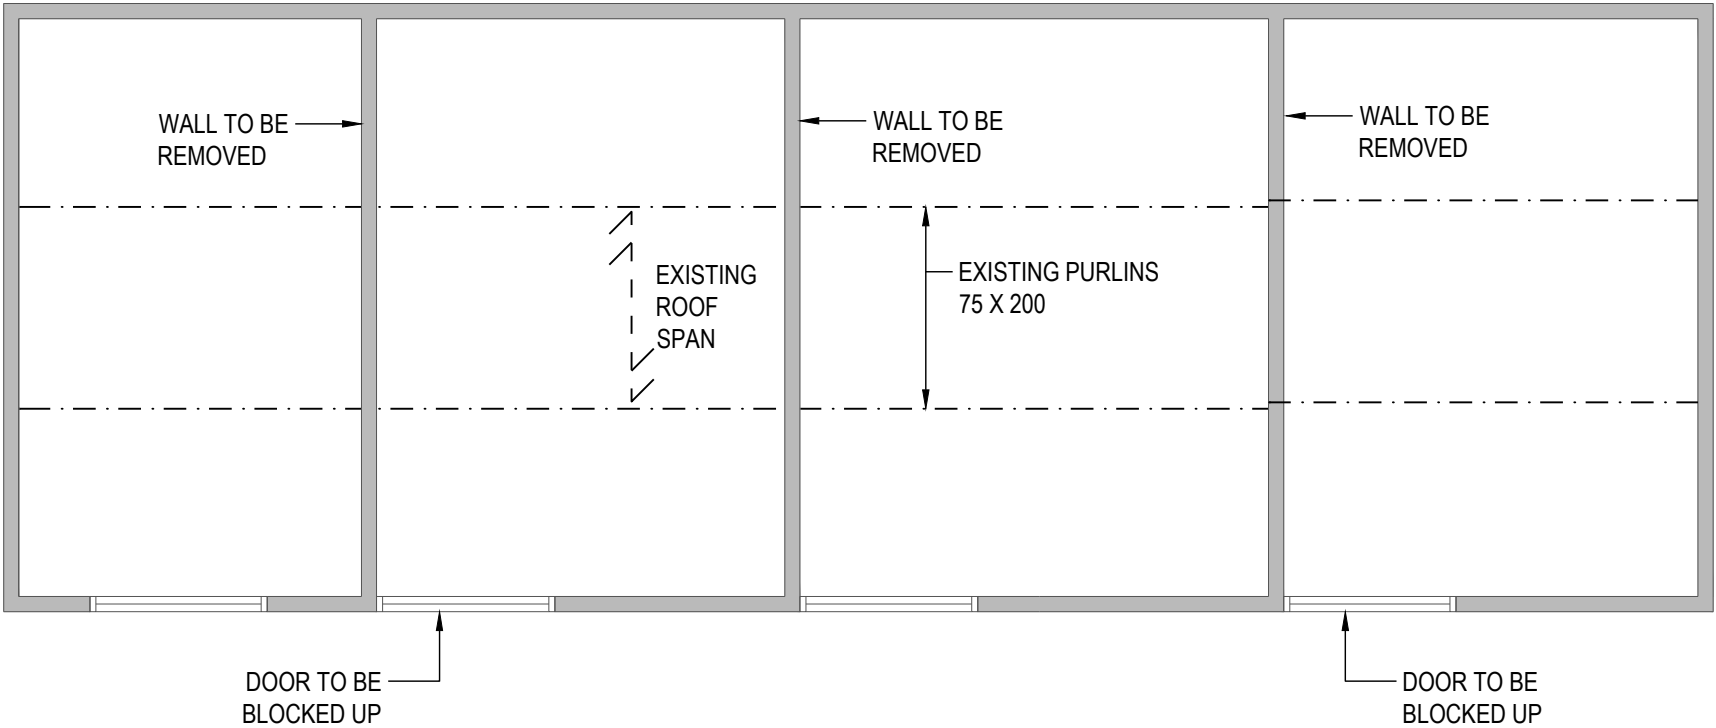

1 EXISTING GROUND FLOOR PLAN
SCALE 1:50

SAFETY, HEALTH AND ENVIRONMENTAL INFORMATION

IN ADDITION TO THE HAZARDS/RISKS NORMALLY ASSOCIATED WITH THE TYPES OF WORK DETAILED ON THIS DRAWING, NOTE THE FOLLOWING:

CONSTRUCTION:
- N/A

MAINTENANCE/CLEANING:
- N/A

DECOMMISSIONING/DEMOLITION:
- N/A

IT IS ASSUMED THAT ALL WORKS WILL BE CARRIED OUT BY A COMPETENT CONTRACTOR WORKING, WHERE APPROPRIATE, TO AN APPROVED METHOD STATEMENT.

NOTES:

1. DO NOT SCALE THIS DRAWING. ALL DIMENSIONS MUST BE CHECKED/ VERIFIED ON SITE BY CONTRACTOR. ANY DISCREPANCIES TO BE NOTIFIED TO THE ENGINEER AND FURTHER INSTRUCTIONS OBTAINED BEFORE COMMENCEMENT OF WORKS.

2. THIS DRAWING IS TO BE READ IN CONJUNCTION WITH ALL RELEVANT ARCHITECTS, ENGINEERS AND SPECIALISTS DRAWINGS AND SPECIFICATIONS.

3. ALL DIMENSIONS IN MILLIMETRES UNLESS NOTED OTHERWISE. ALL LEVELS IN METRES UNLESS NOTED OTHERWISE.

4. THESE NOTES ARE INTENDED TO AUGMENT DRAWINGS AND SPECIFICATIONS. WHERE CONFLICT OF REQUIREMENTS EXISTS, THE ORDER OF PRECEDENCE SHALL BE AS SHOWN IN THE SPECIFICATION. OTHERWISE THE STRICTEST PROVISION SHALL GOVERN.

P02

05.06.23

NEW INTERNAL BEAM & LINTEL 1 CHANGED

NV

SP

IA

P01

17.05.23

INITIAL ISSUE.

NV

SP

IA

REV:

DATE:

DESCRIPTION:

DRN

CHK

APP

SCALE AT A3:
1:50

DRAWN:
NV

CHECKED:
SP

APPROVED:
IA

PROJECT NUMBER:
10233NW

DATE:
17.05.2023

DATE:
17.05.2023

DATE:
17.05.2023

PROJECT TITLE:
WHITEHOUSE FARM FARM LANE,
SIMISTER, M25 2RX

CLIENT:
JULIE & JASON - BANGBALA

DRAWING TITLE:
EXISTING GROUND FLOOR PLAN

PURPOSE OF ISSUE:
TENDER

DRAWING NUMBER:
10233NW-SS-XX-GF-DR-S-0002

SUITABILITY:
D2

REVISION:
P02

STRUCTURAL
SURVEYS AND DESIGN

A QuestGates Company

The Innovation Centre, Sci-Tech Daresbury
Keckwick Lane, Daresbury, WA4 4FS
www.structuralsurveys.com
enquiries@structuralsurveys.com
Tel 0333 355 4920