



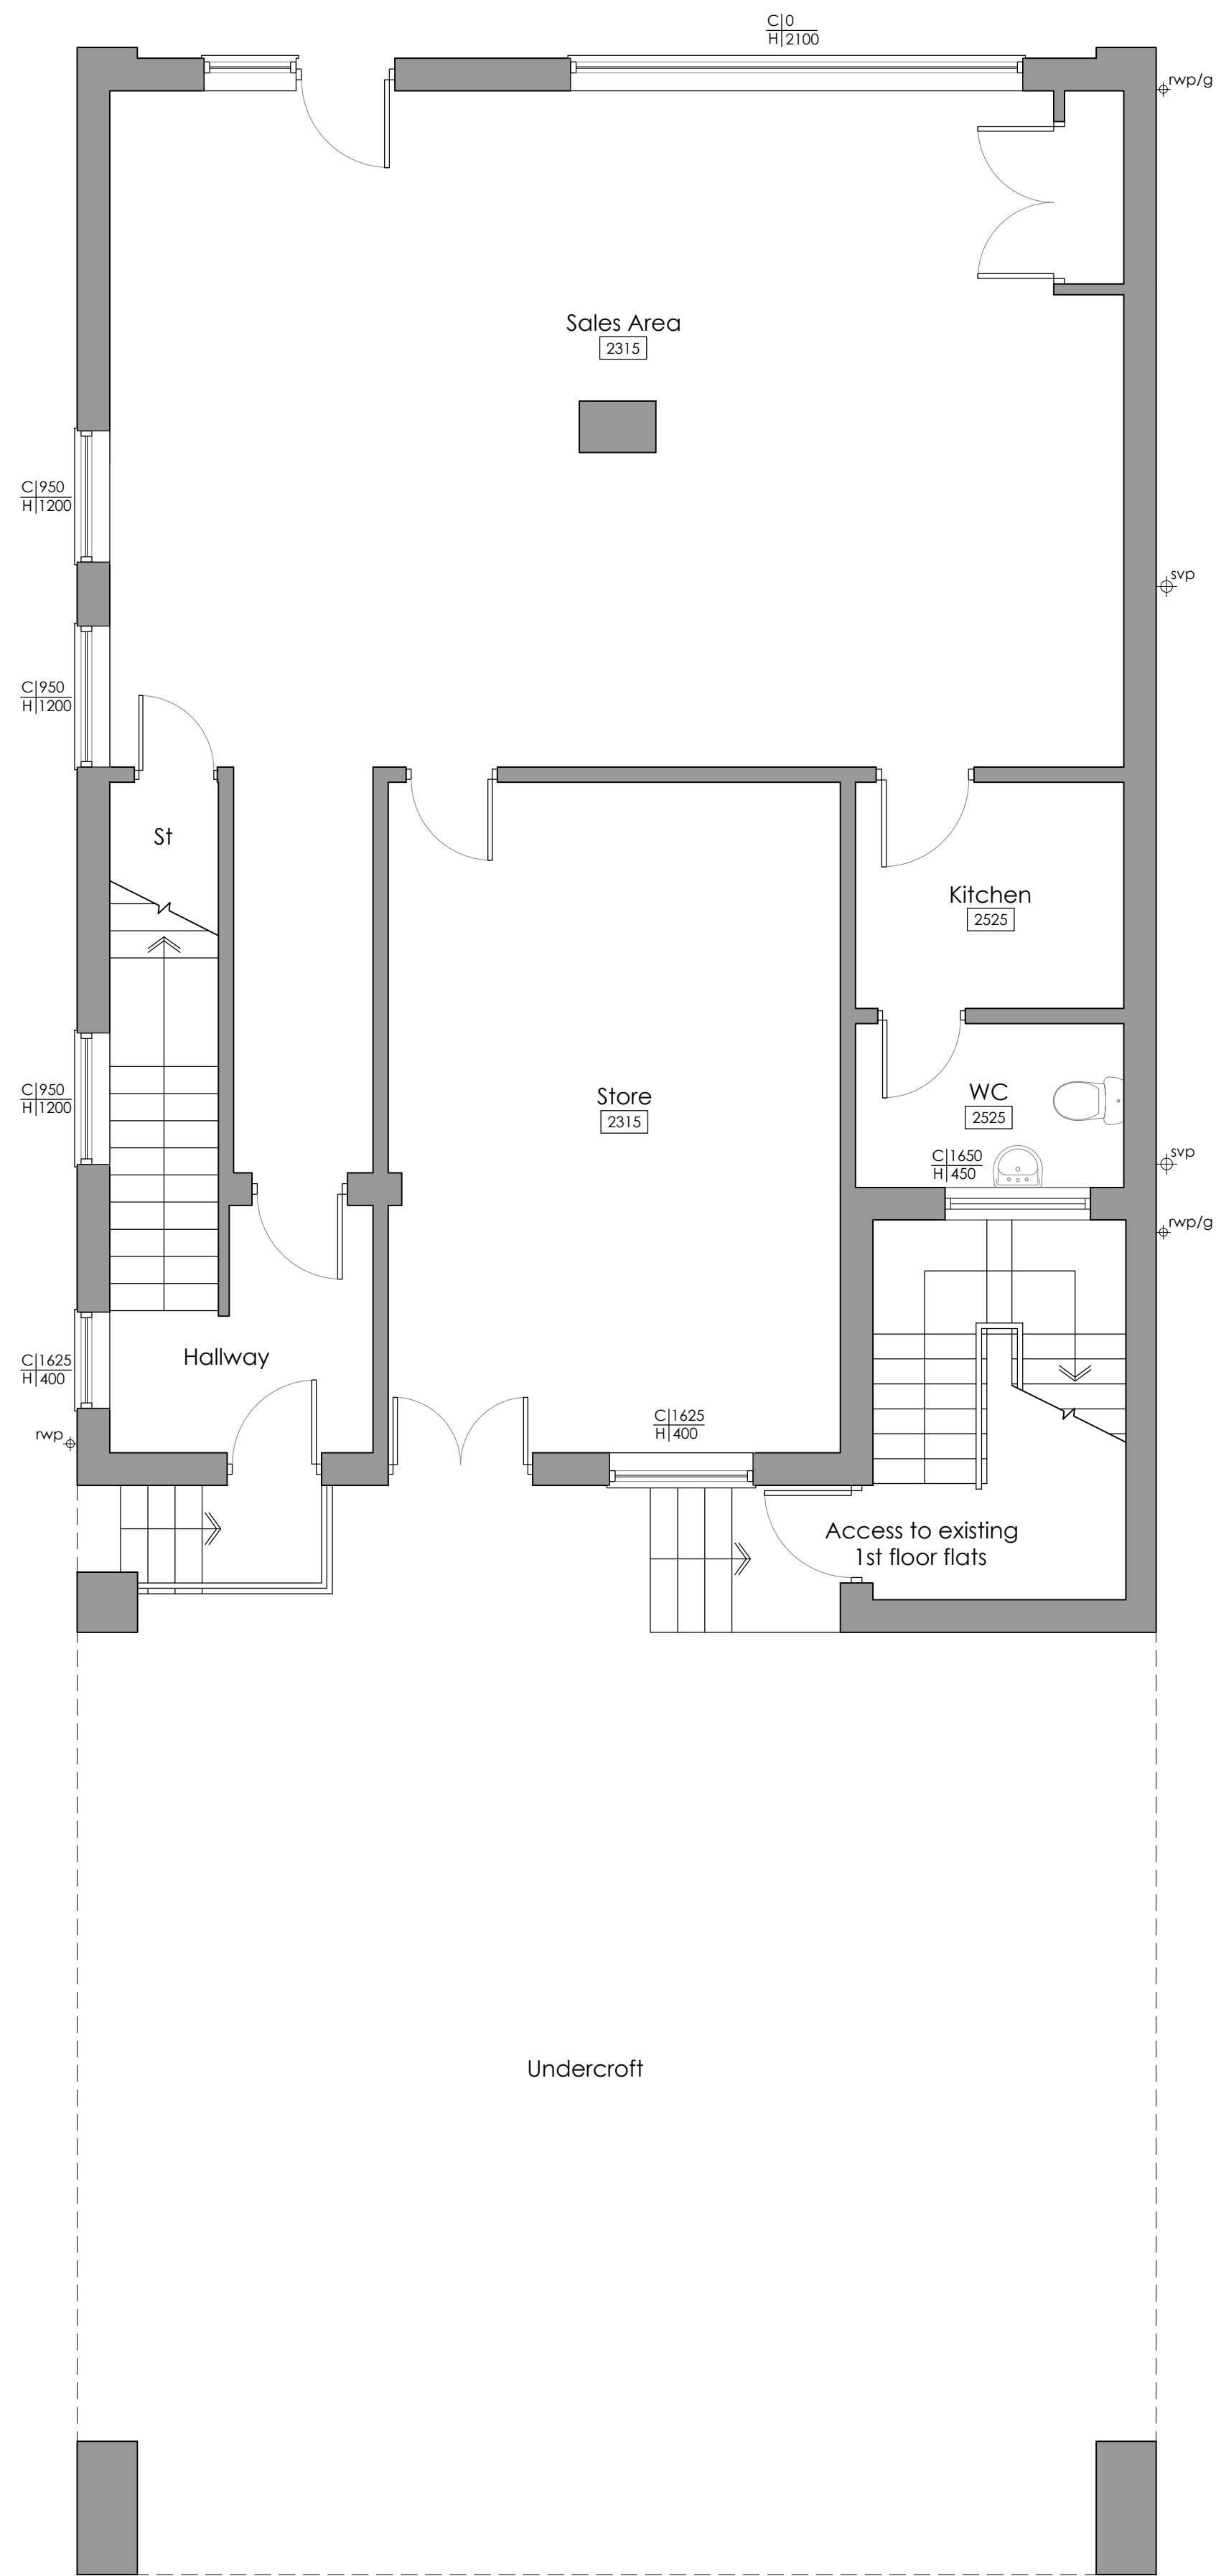

Ground Floor Plan
Scale: 1:50

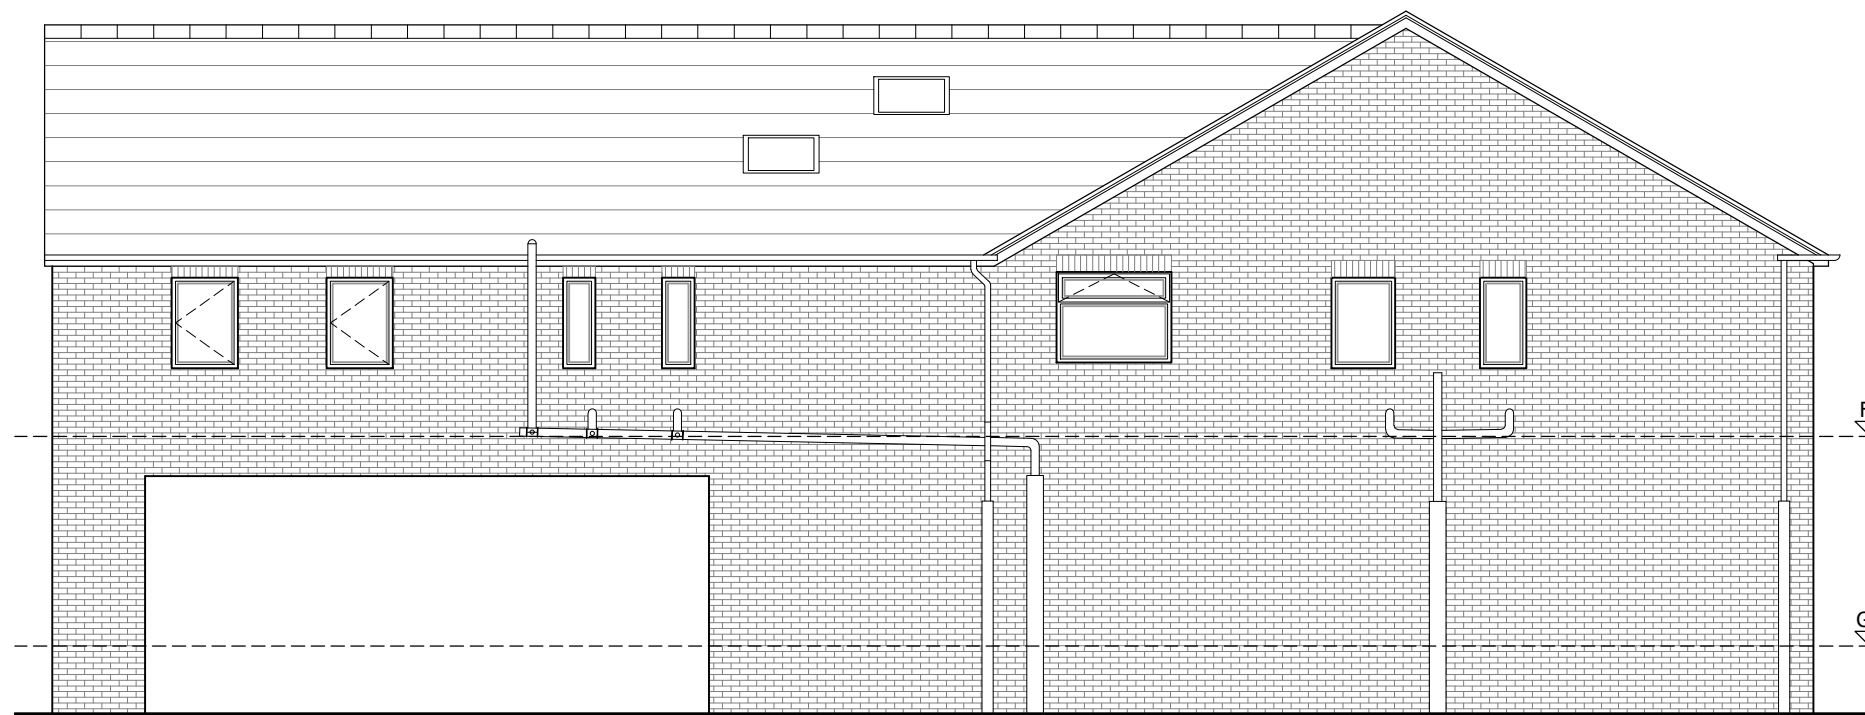

Rear (South East) Elevation
Scale: 1:100




Side (North East) Elevation
Scale: 1:100



Front (North West) Elevation
Scale: 1:100



Side (South West) Elevation
Scale: 1:100

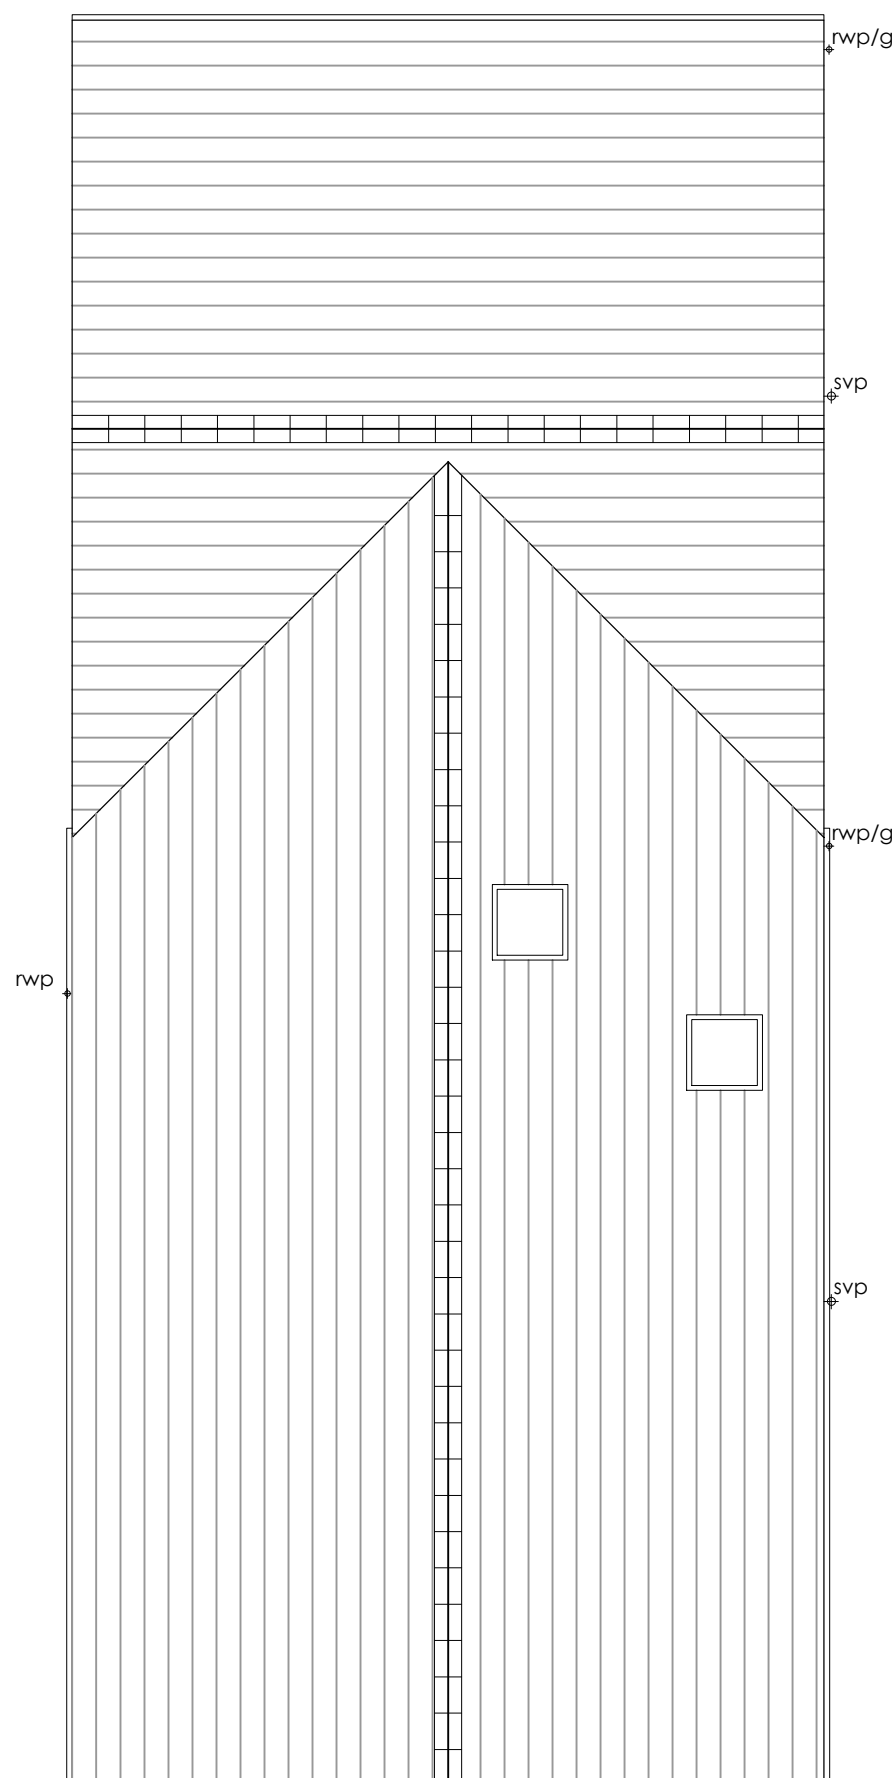

Roof Plan
Scale: 1:100

Rev.	Notes.	Date.	By.
-	-	-	-

This drawing is the property of WhiteleyEaves Ltd, and the copyright is reserved. Therefore this drawing is not to be copied or disclosed by any unauthorised persons without the prior consent of WhiteleyEaves Ltd

WHITELEYEAVES
PROPERTY & CONSTRUCTION CONSULTANTS

Hollinwood Business Centre, Albert Street, Oldham, OL8 3GL
T: 0161 393 8417
E: info@whiteleyeaves.co.uk
W: www.whiteleyeaves.co.uk

CLIENT Ryan Gallace - Gallacom Holdings Bury Limited

JOB NUMBER 115 DATE 21.11.22

DRAWING NAME EXISTING PLANS & ELEVATIONS

SCALE DRAWN: 1:50/ 1:100/ PAGE SIZE A1

REVISION - DRAWING NUMBER 002

ADDRESS BANK HOUSE,
16-18 BANK STREET,
WALSHAW, BURY BL8 3AZ

NOTES

DRAWN BY: TH CHECKED BY:

