



THE BUILDER MUST CHECK THE SITE AND THE APPROVED DRAWINGS BEFORE COMMENCING THE WORKS AND MUST TAKE ANY WORKING MEASUREMENTS AS NECESSARY.ANY DISCREPANCY IN THE DRAWING MUST BE REPORTED TO THE CLIENT .

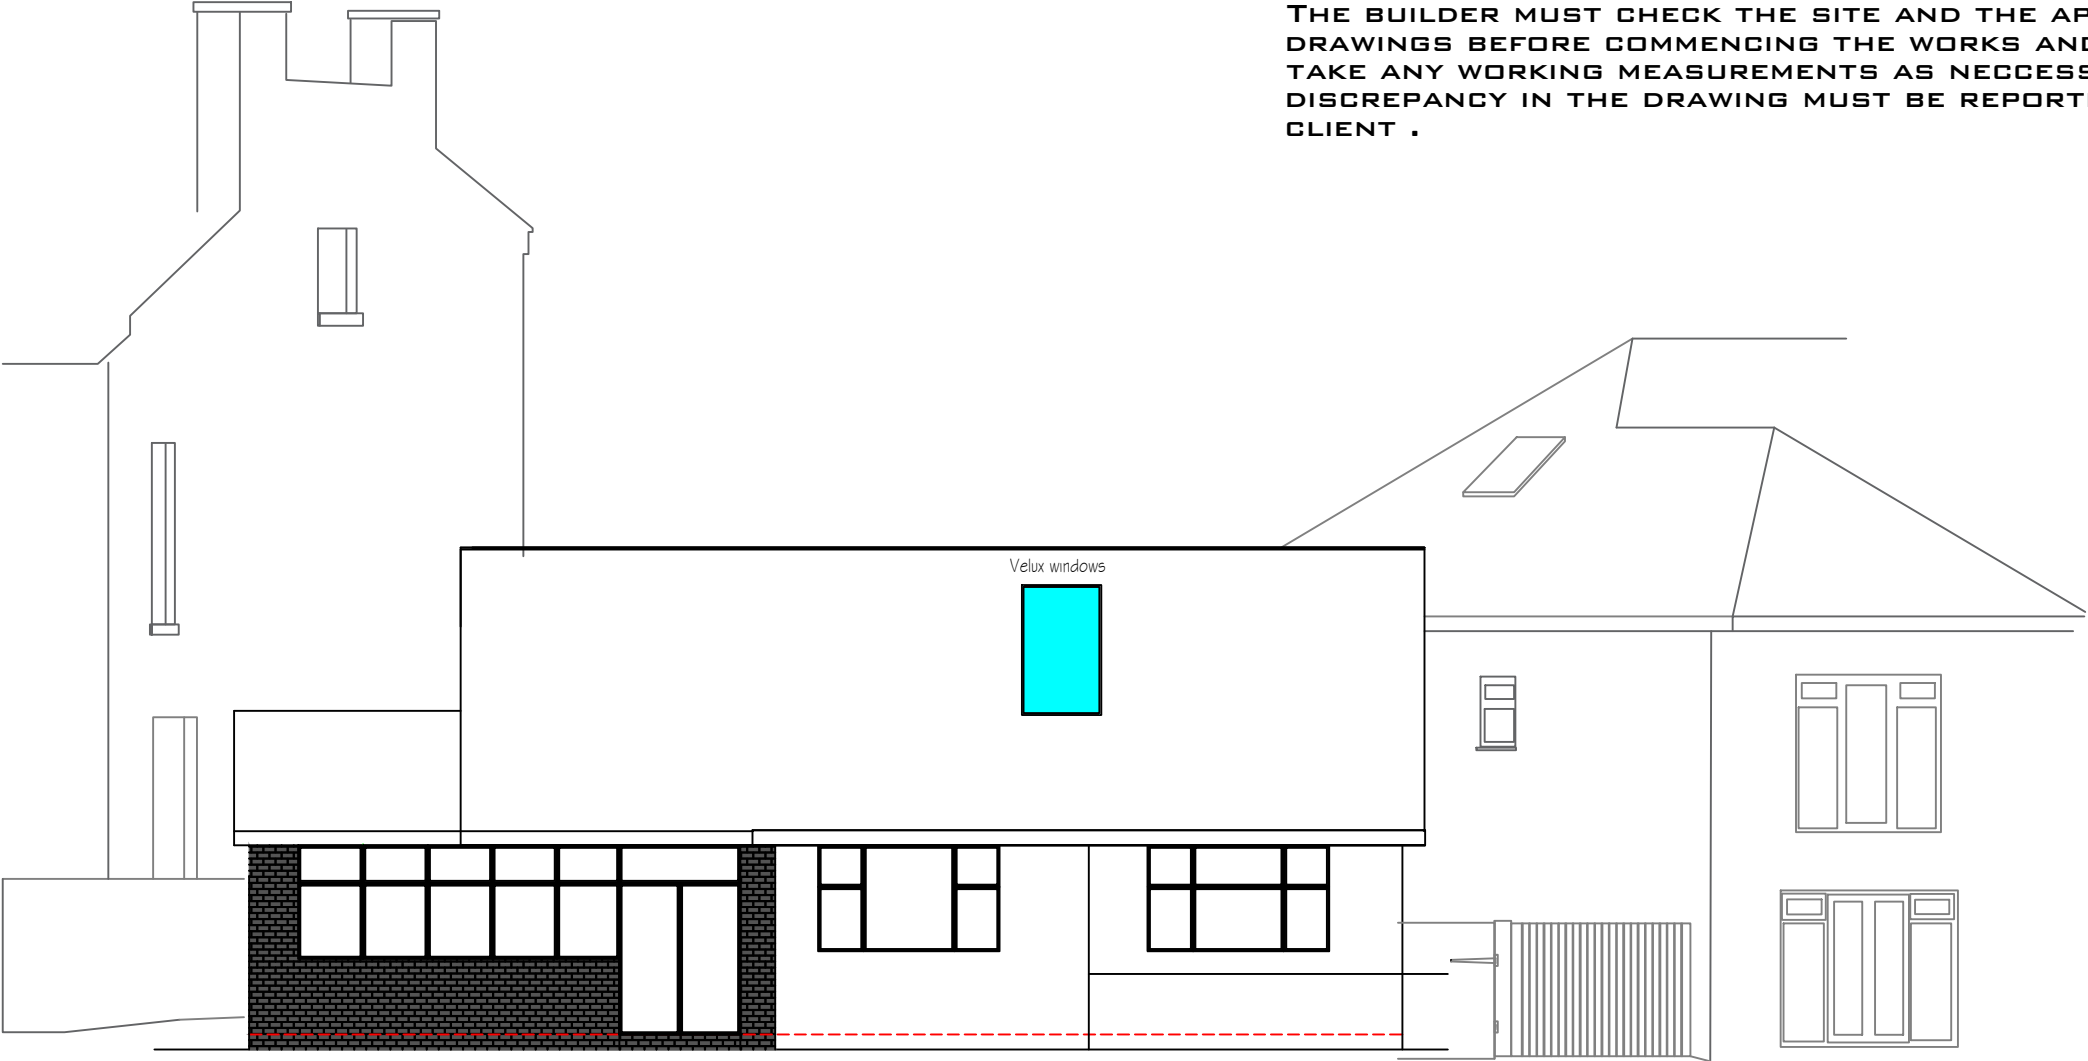

Front Elevation

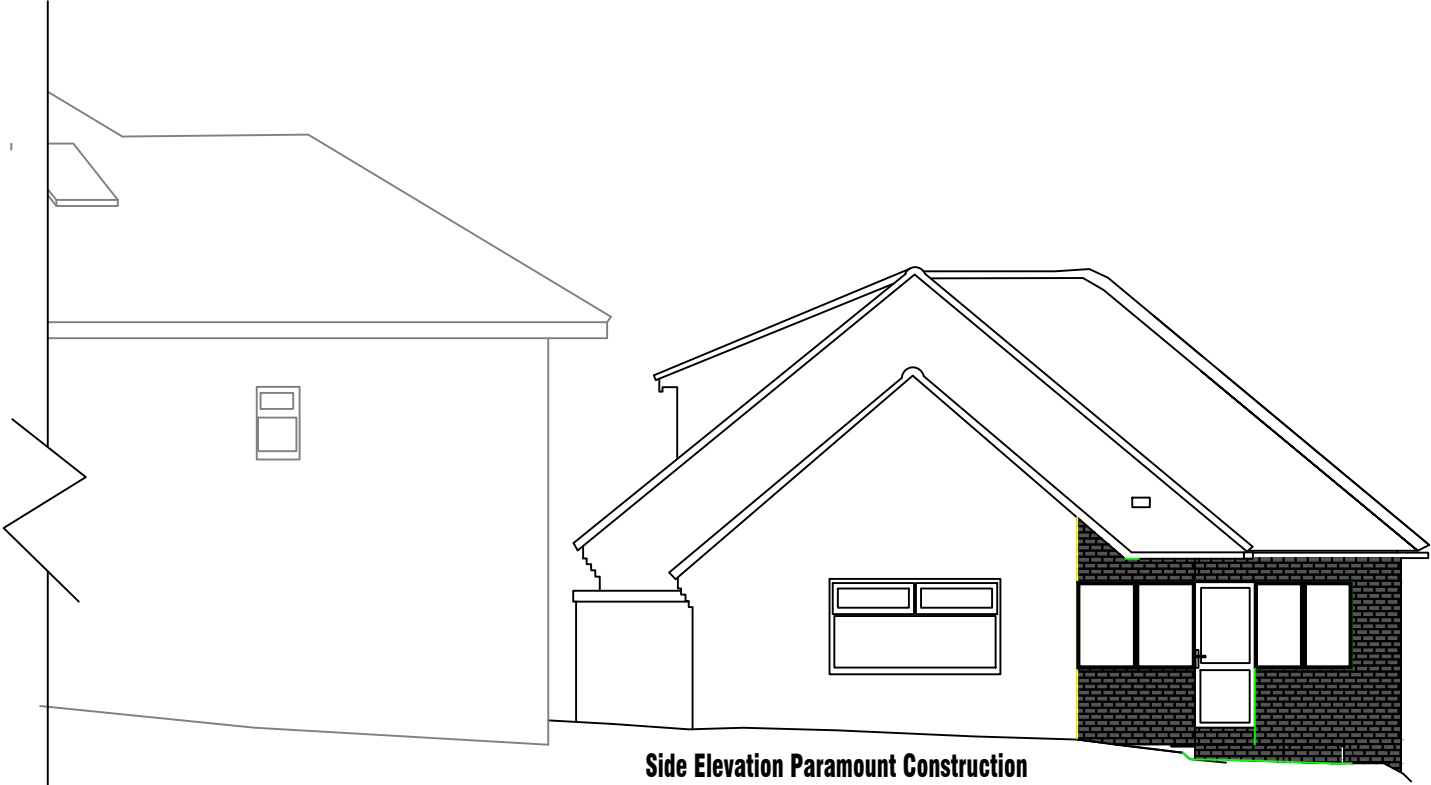

Side Elevation Paramount Construction
(No 171 Bury New Road)

Date	Rev	Description	
16.1.23	A	Description	
25.1.23	B	Description	
17.2.23	C	Description	
H S H Engineering Design Services 428 Cheetham Hill Road Cheetham Manchester M8 9LE. UK 01617956385,07940197 333			
project title	Proposed construction of a front dormer including front & rear single storey extension to a bungalow to form a habitable room.		
client	Dr Rehana Rehman		
dwg. title	Proposed Elevations		
dwg.no.	sheet no.	scale.	job no.
07D		1:100 @ A3	
1 Prestwich Park Road M25 9PF			
drawn by.	checked by.	approved by.	date
TZ			Feb 2021