


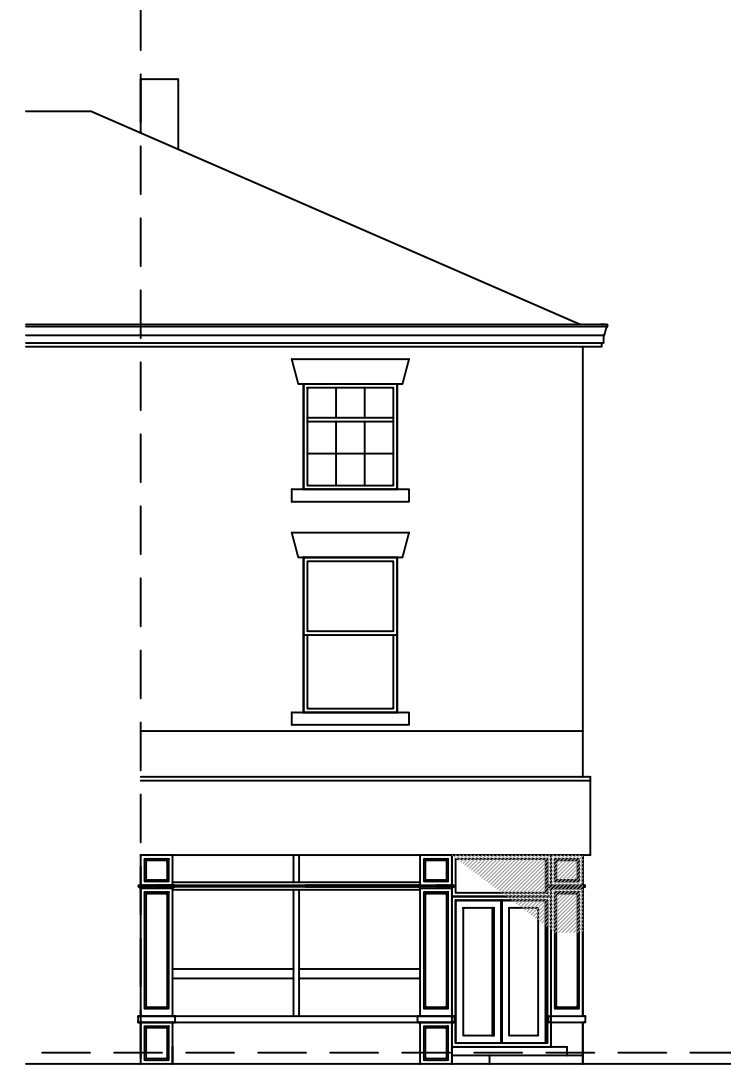


elevation to Broad St
scale 1-100




elevation to Haymarket St
scale 1-100




elevation to Back Market St
scale 1-50

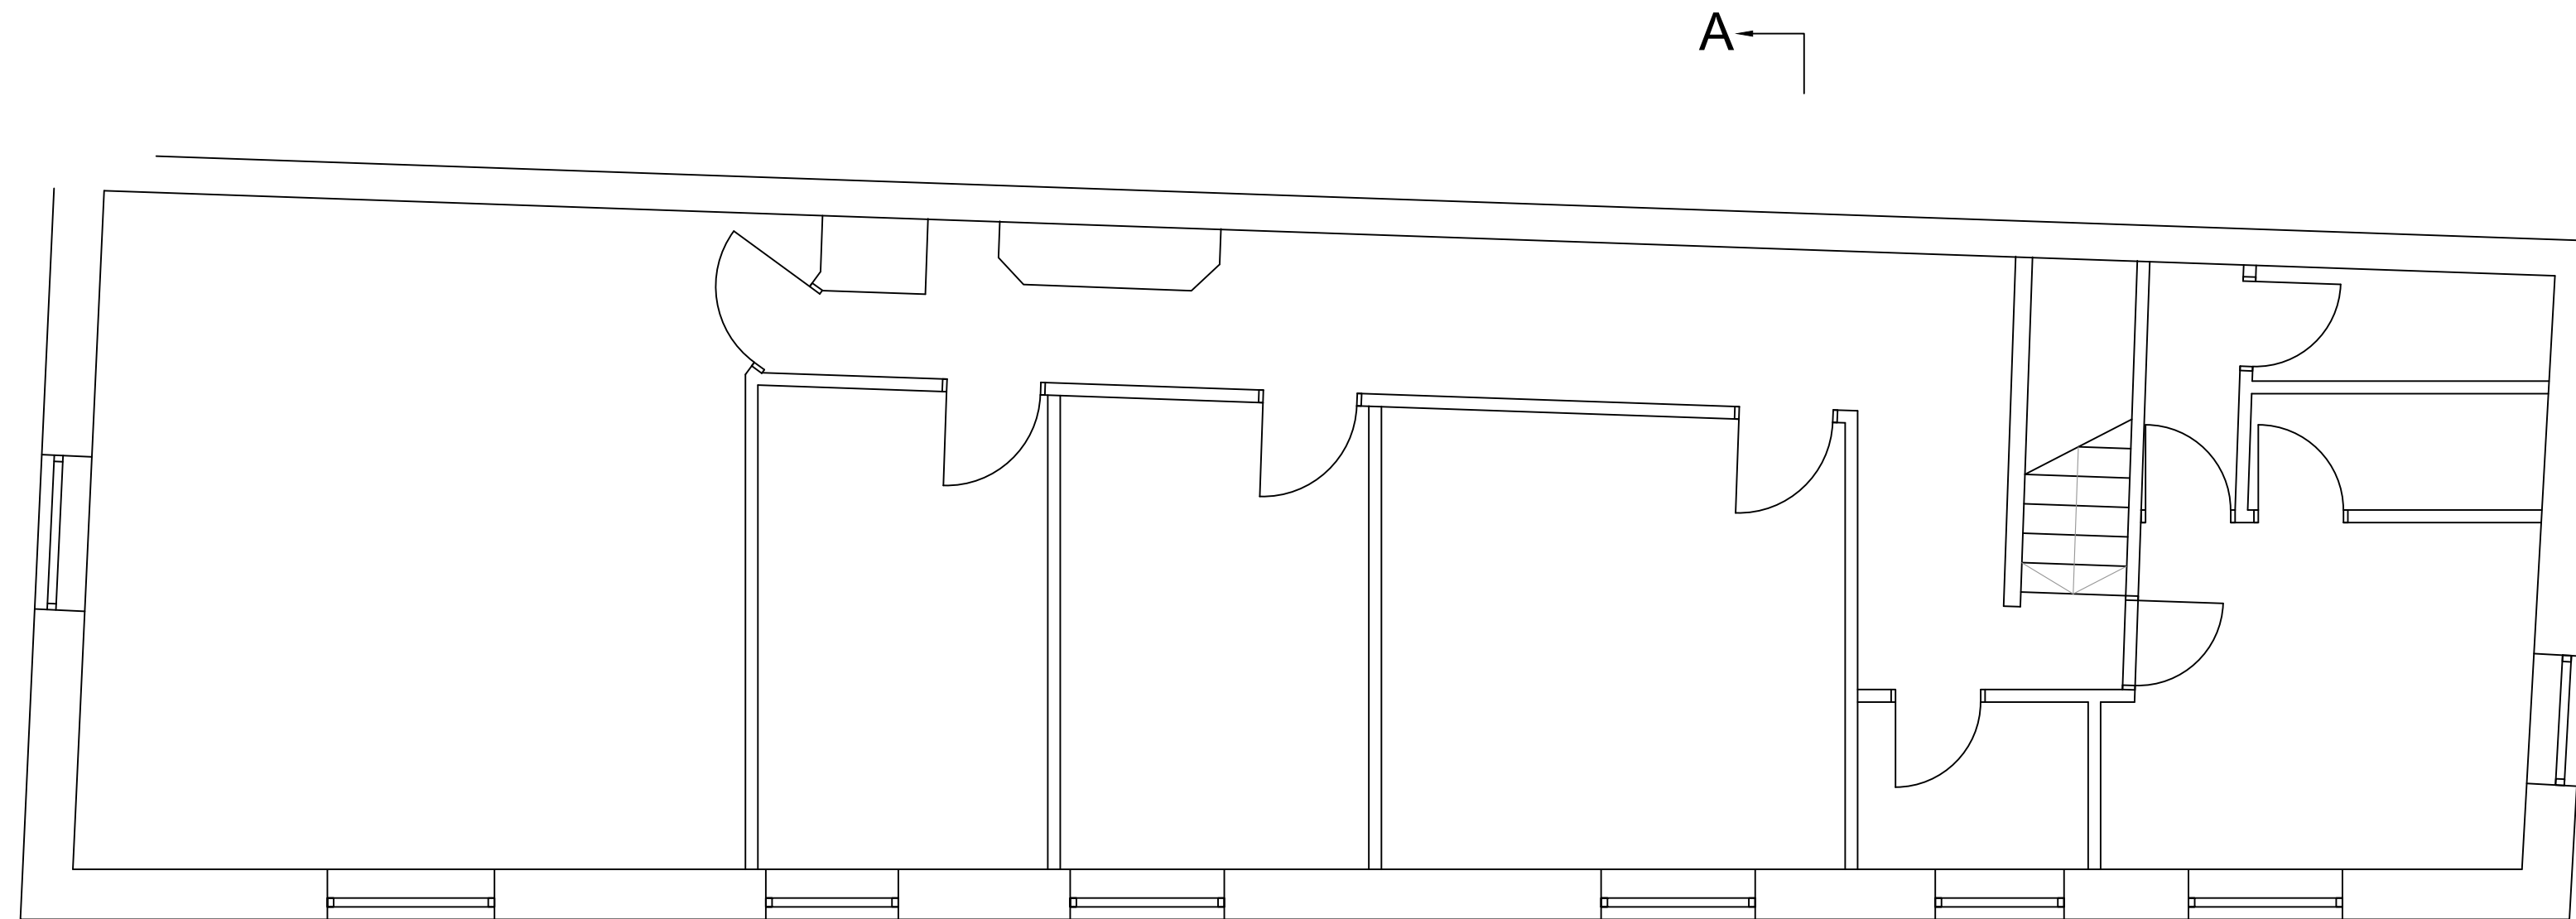


second floor plan:
scale 1-50

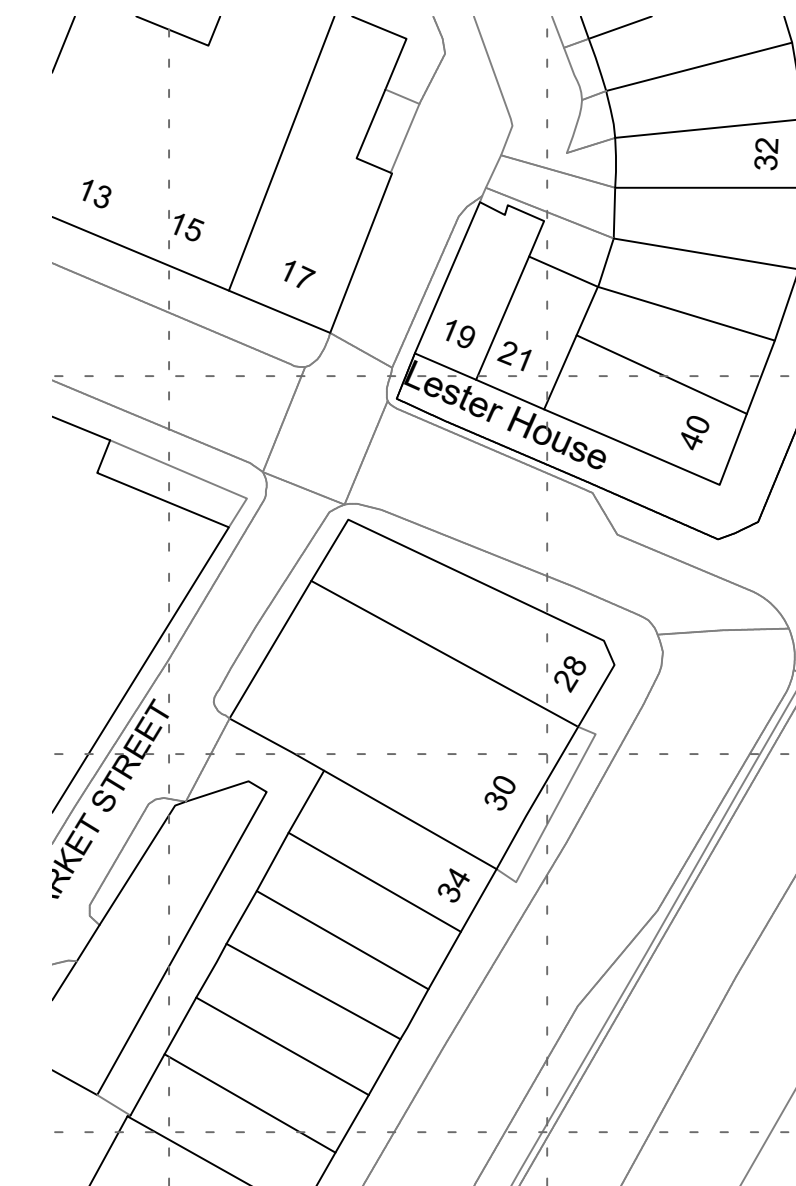


site plan:
scale 1-500

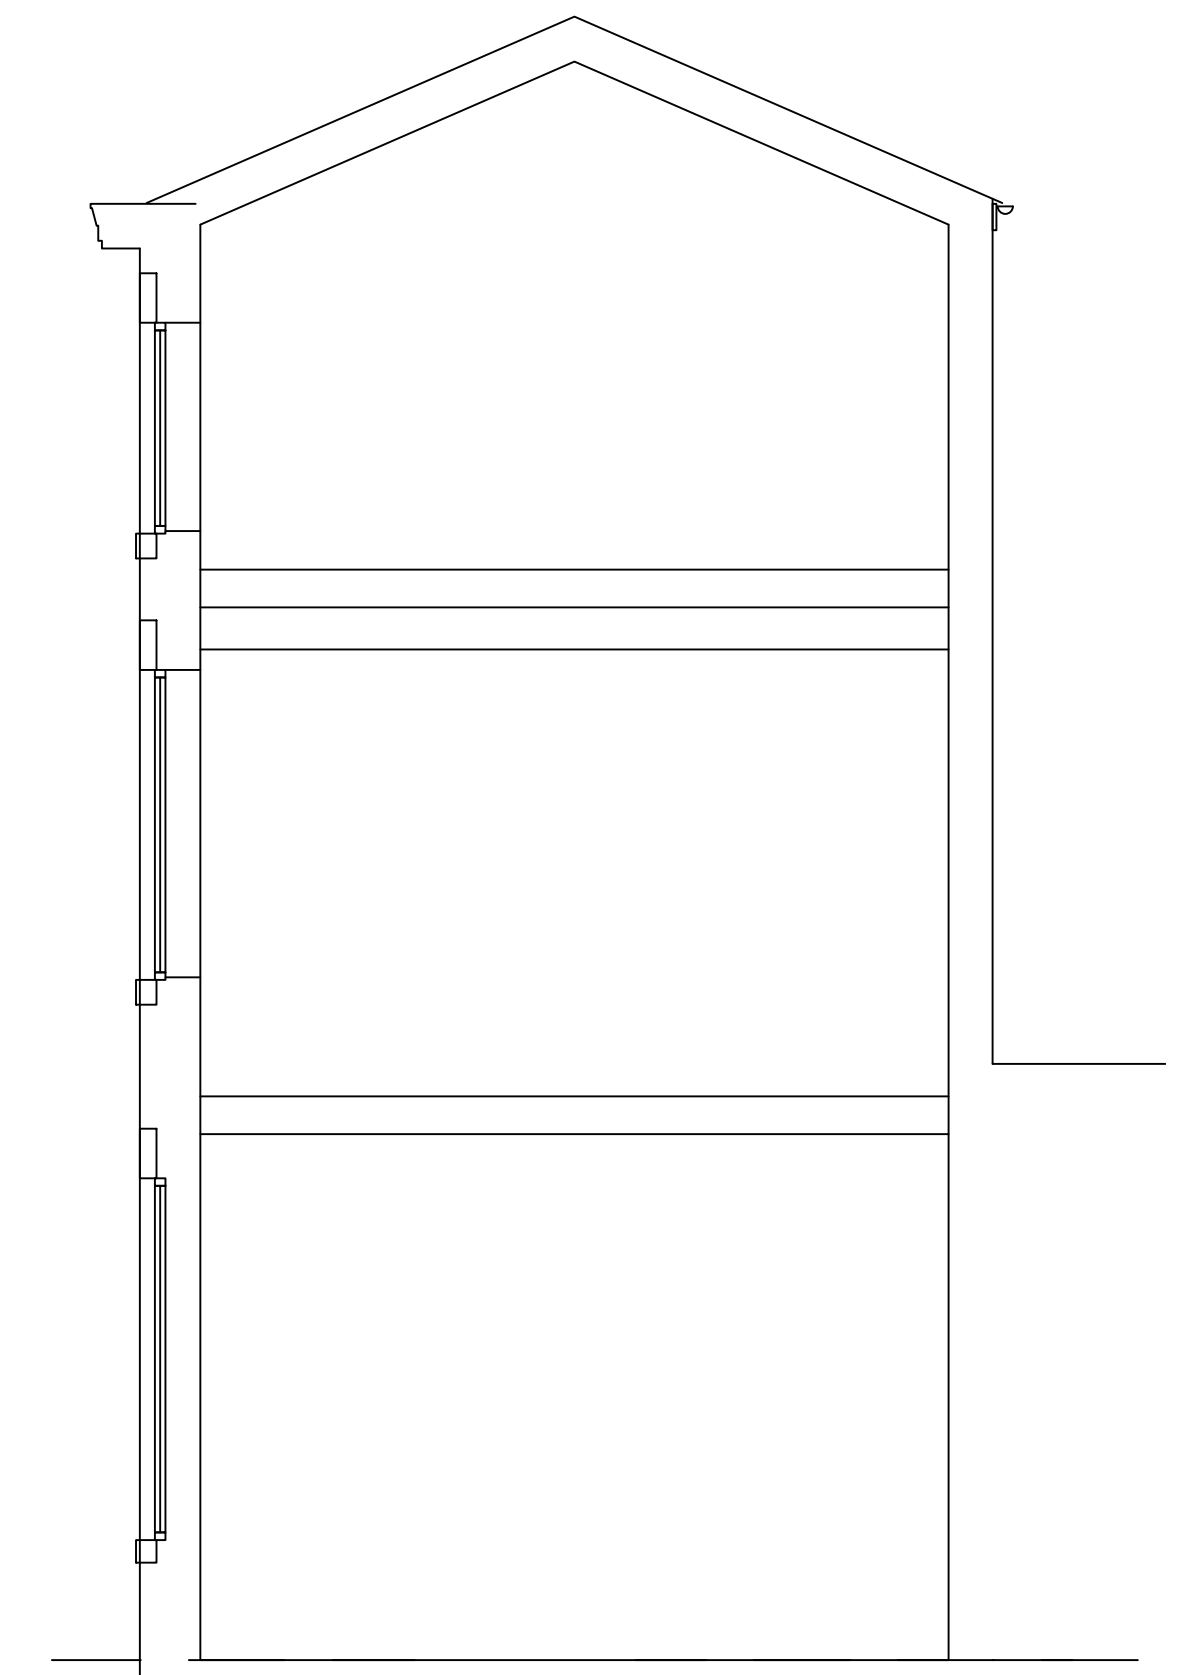

section AA
scale 1-50

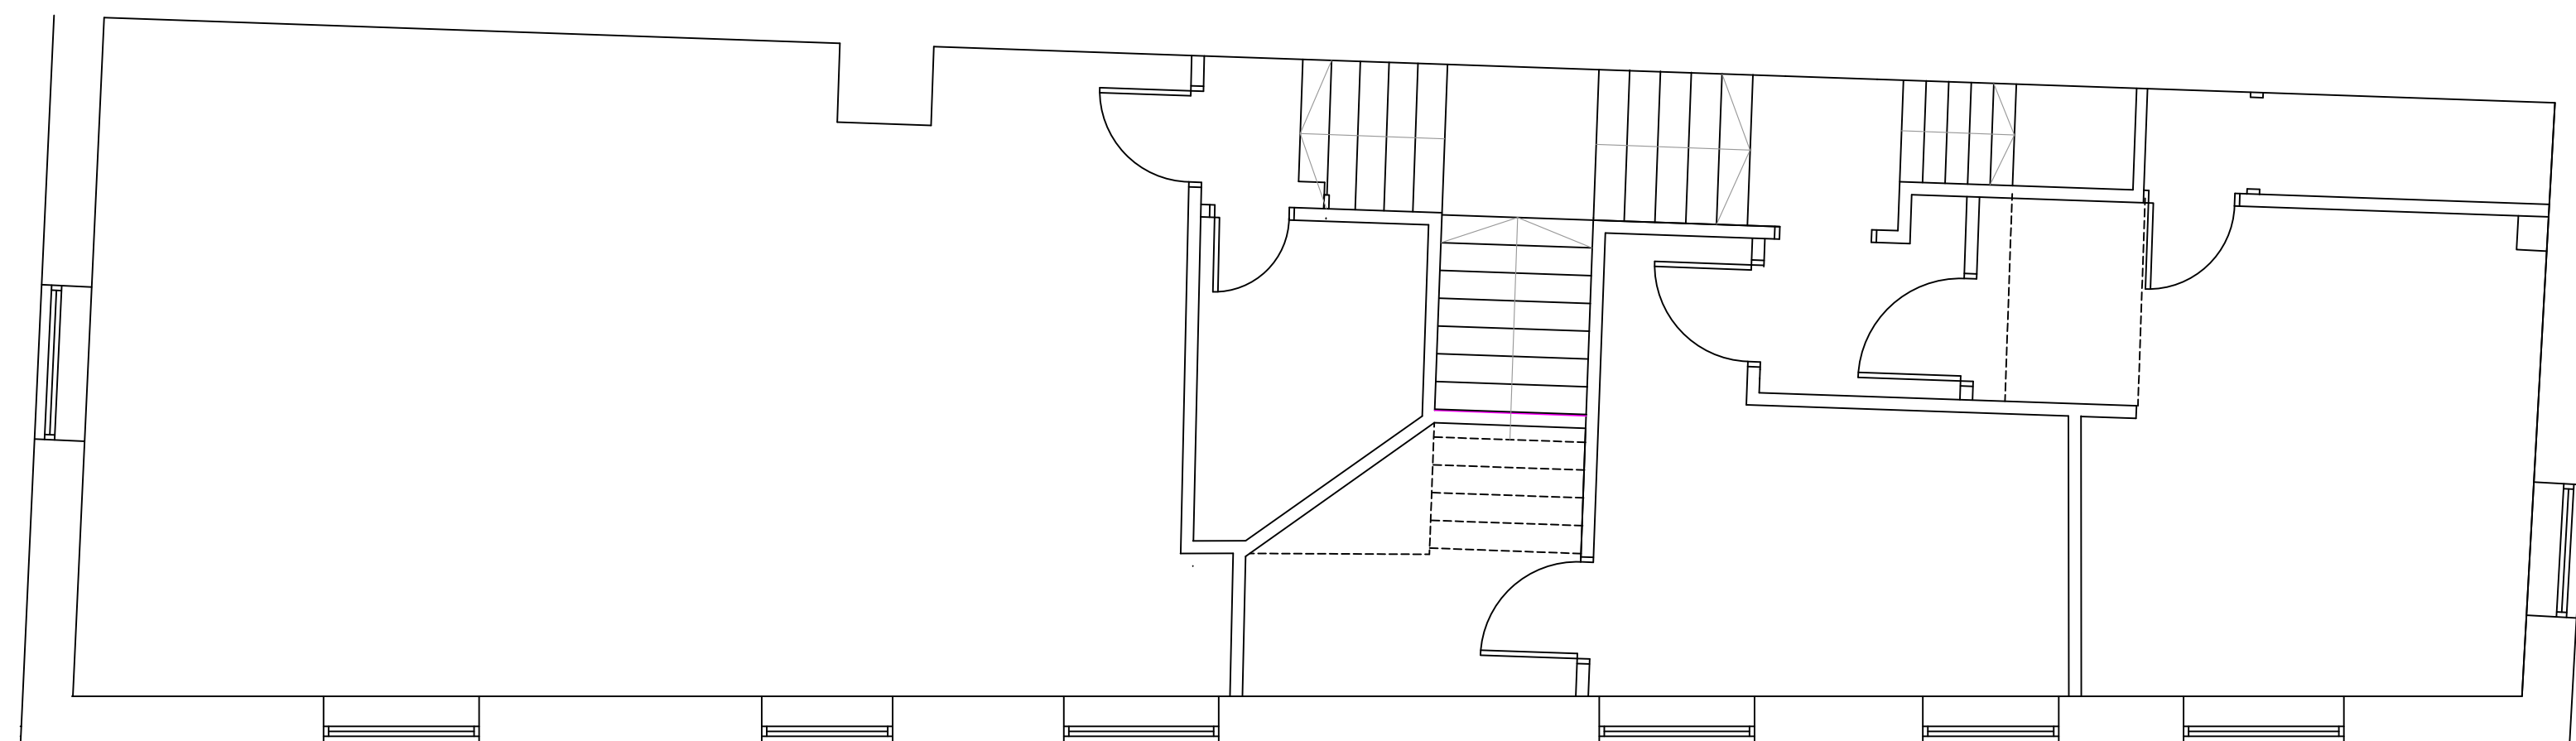

first floor plan:
scale 1-50

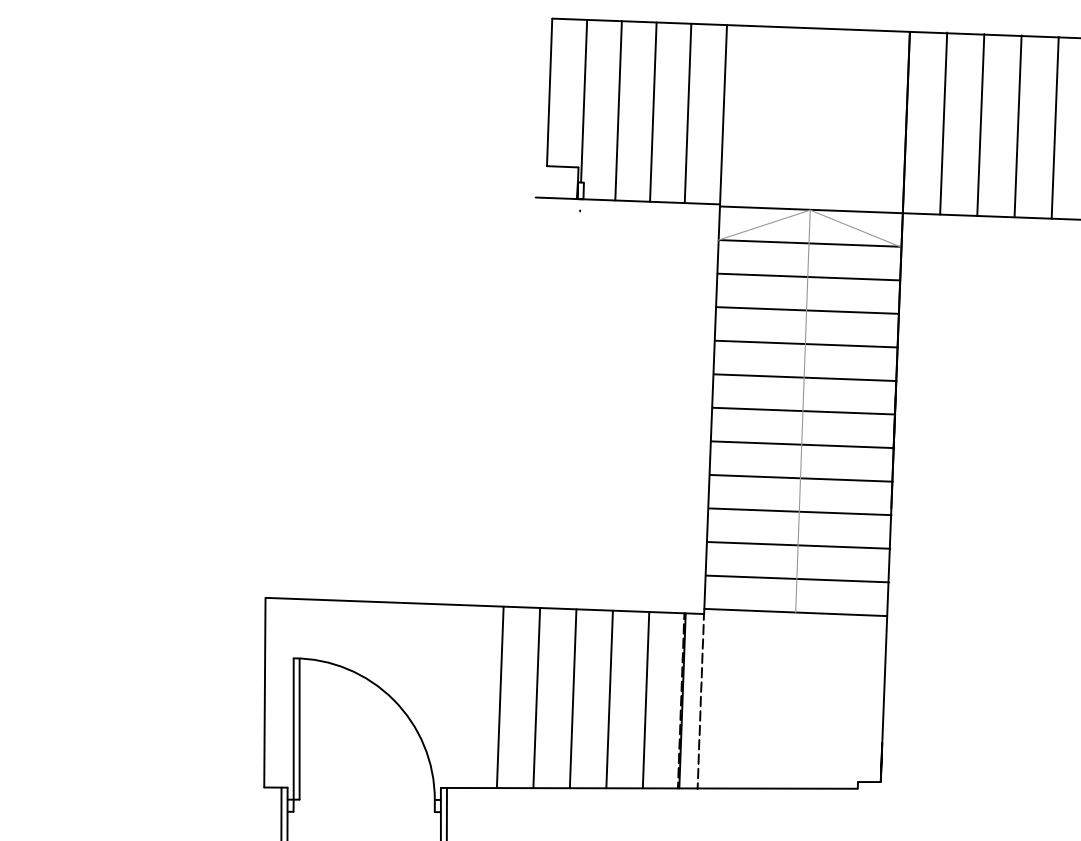

ground floor plan:
scale 1-50

rev:	date:	description



AJ COCKER ASSOCIATES
CHARTERED BUILDING SURVEYORS

New Century House
176 Drake Street
Rochdale
OL16 1UP

Tel: 01706 764880
Fax: 01706 764881

www.ajcockerassociates.co.uk
mail@ajcockerassociates.co.uk



RICS
the mark of
property
professionalism
worldwide

Project: 28 Haymarket St, Bury BL9 0AY EXISTING	scale: as noted @ A1 date: Oct 23 drawn: IS
Client: Mr Sarwar	Dwg. Nr. S496-01