





elevation to Broad St
scale 1-100




elevation to Haymarket St
scale 1-100

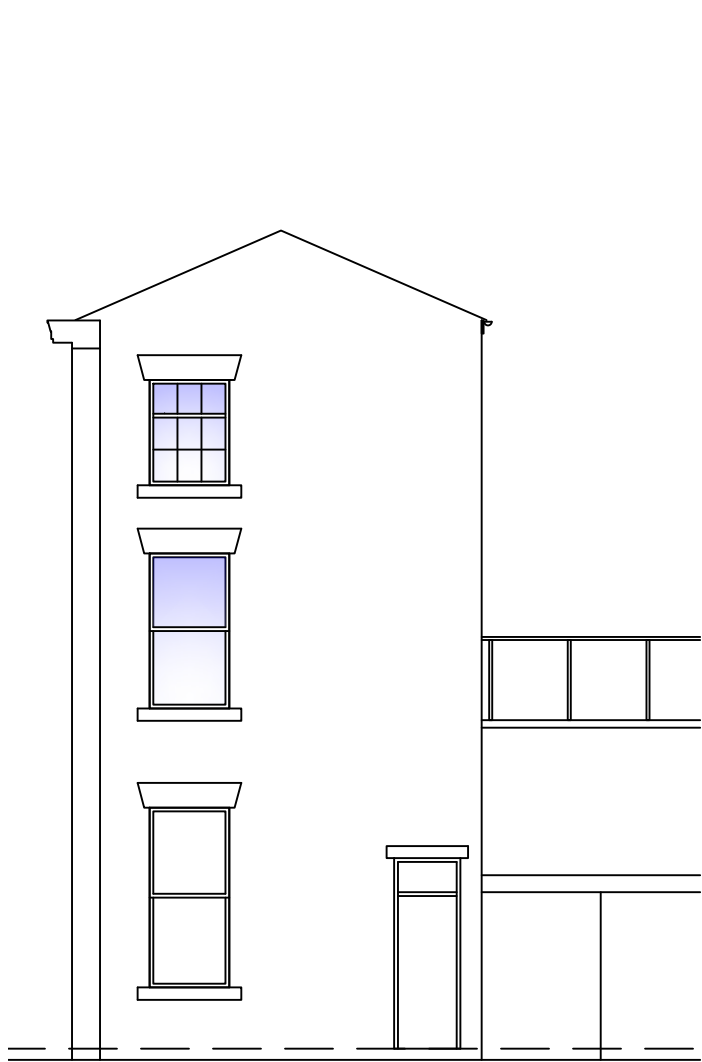

elevation to Back Market St
scale 1-50

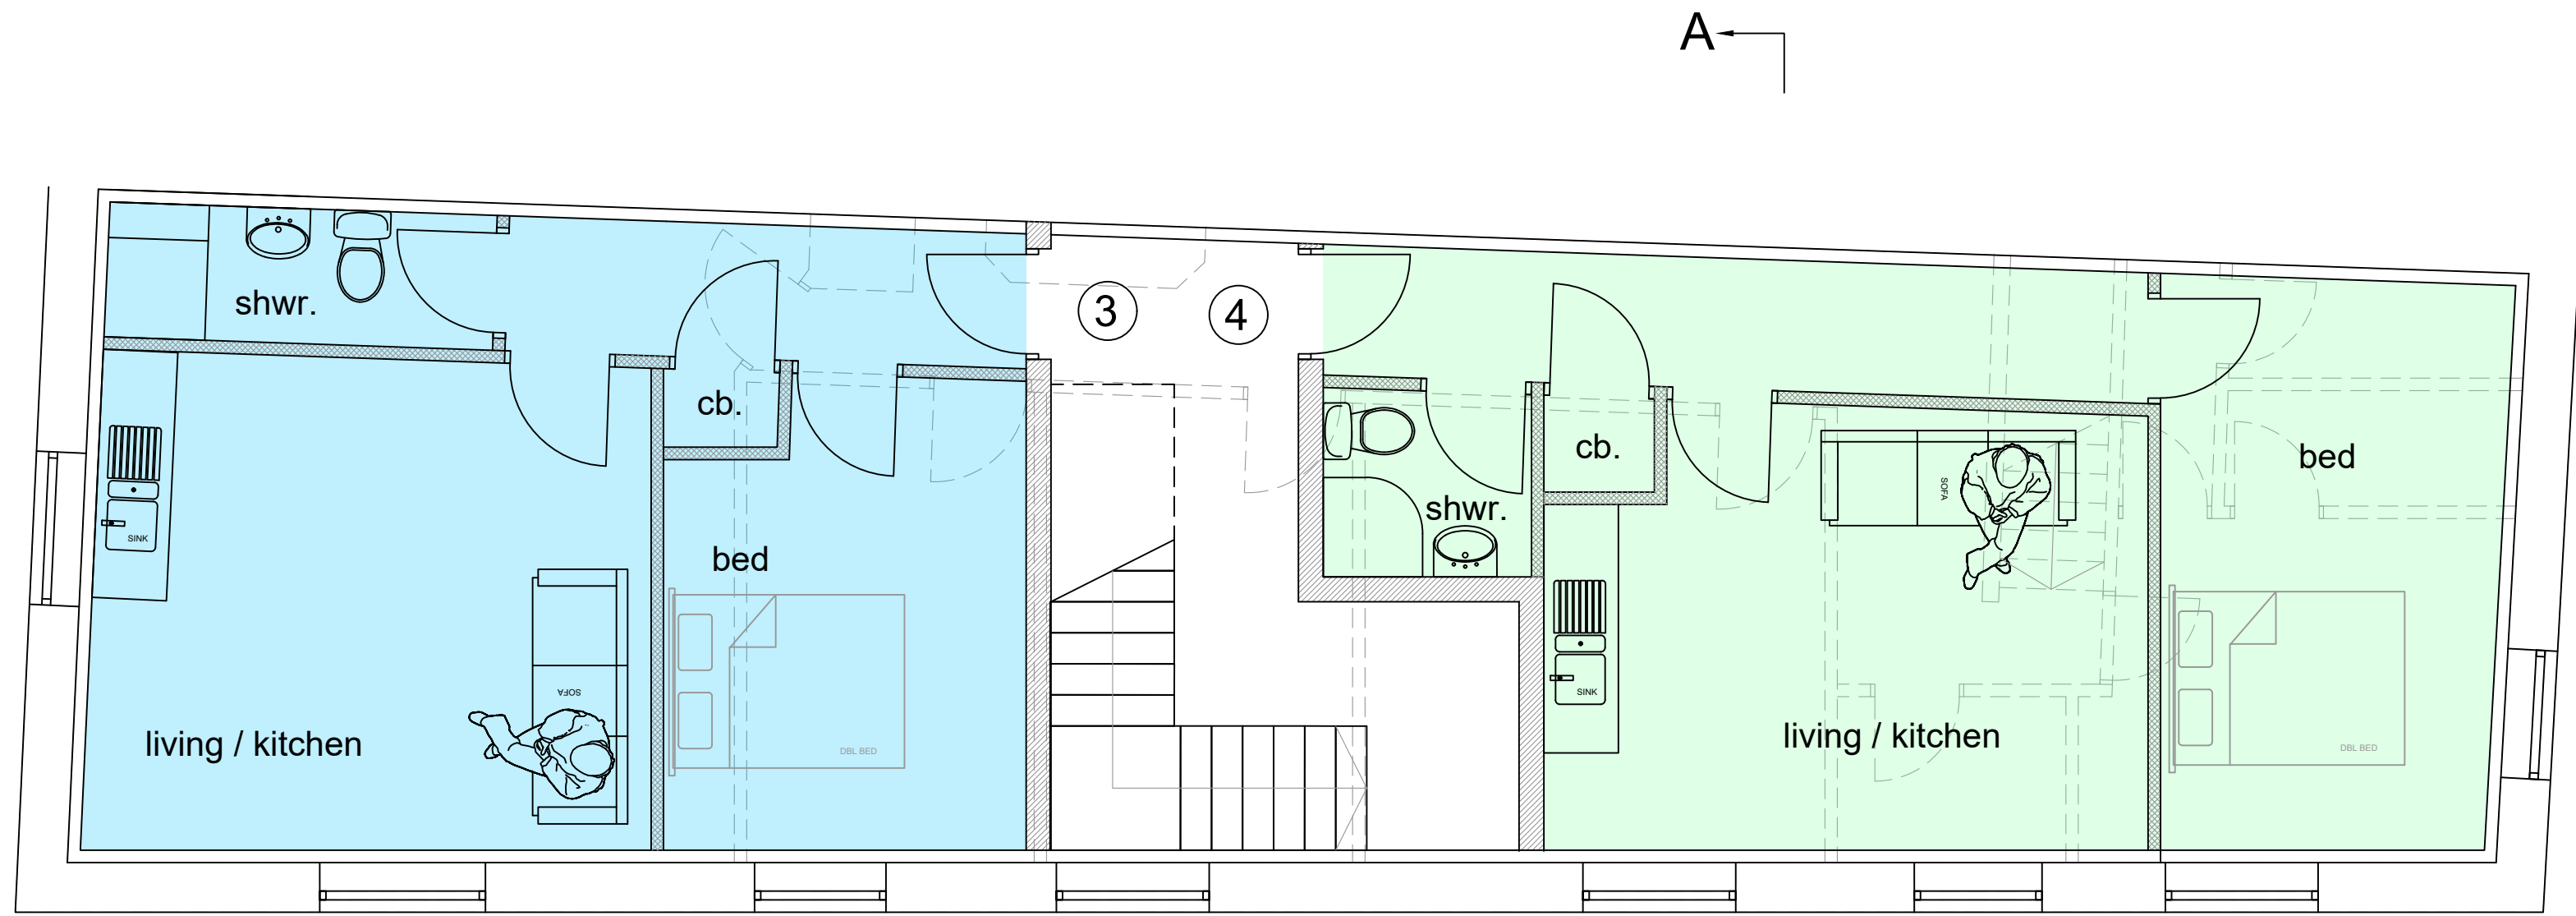

second floor plan:
scale 1-50

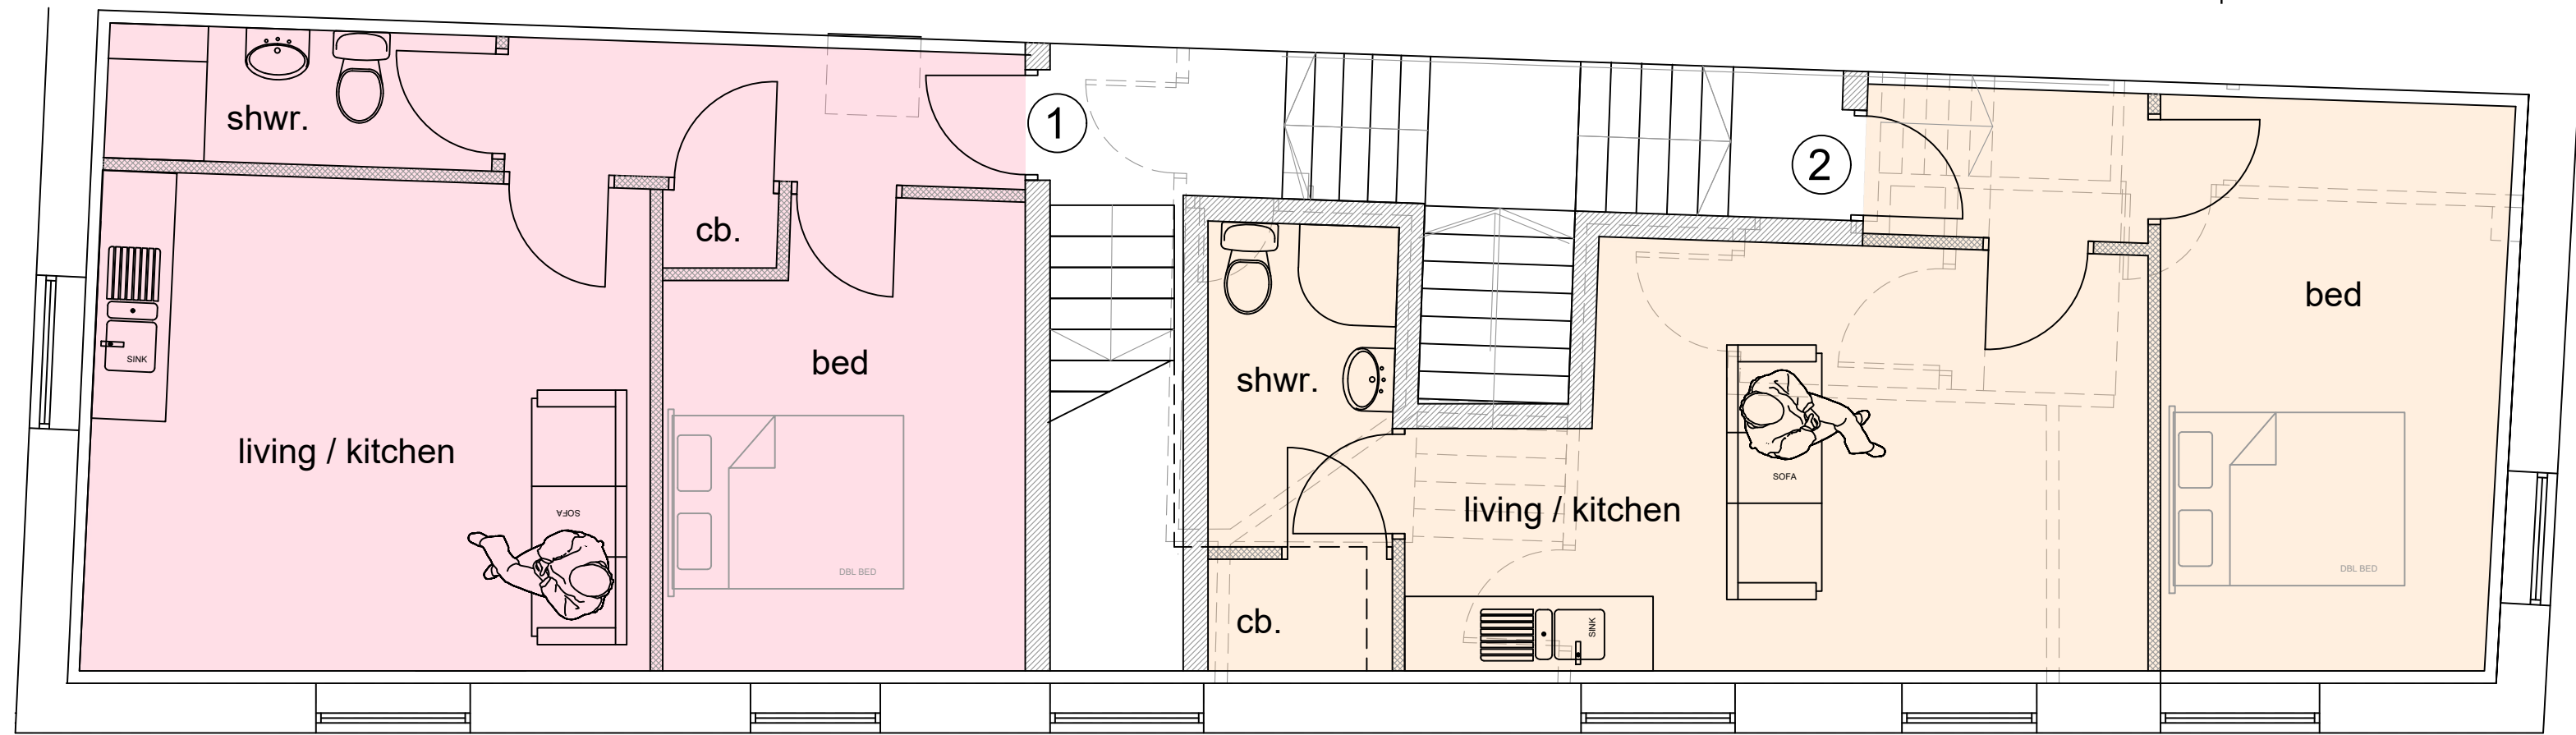


first floor plan:
scale 1-50

accommodation schedule


unit	floor area [sq.m]	description
1	38	1B1P apartment
2	40	1B1P apartment
3	38	1B1P apartment
4	41	1B1P apartment



site plan:
scale 1-500

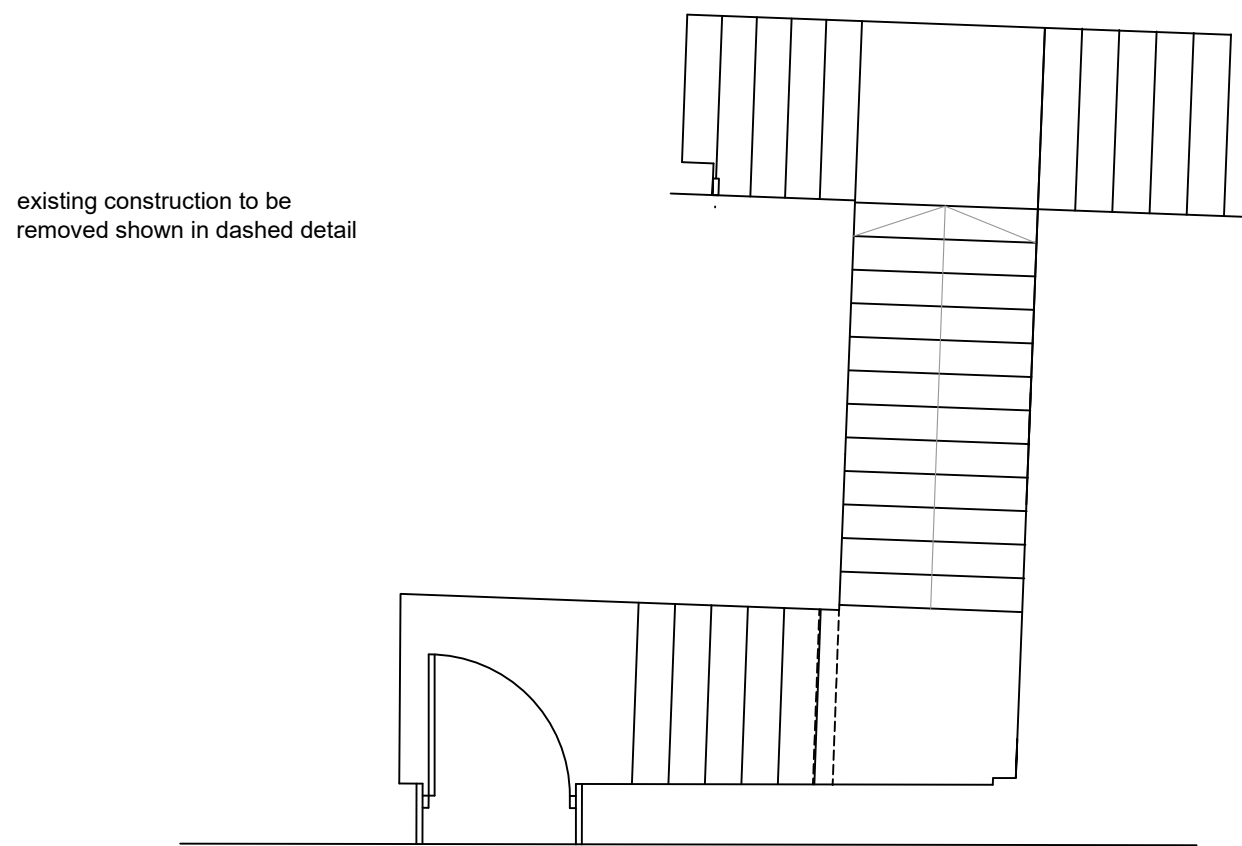

ground floor plan:
scale 1-50

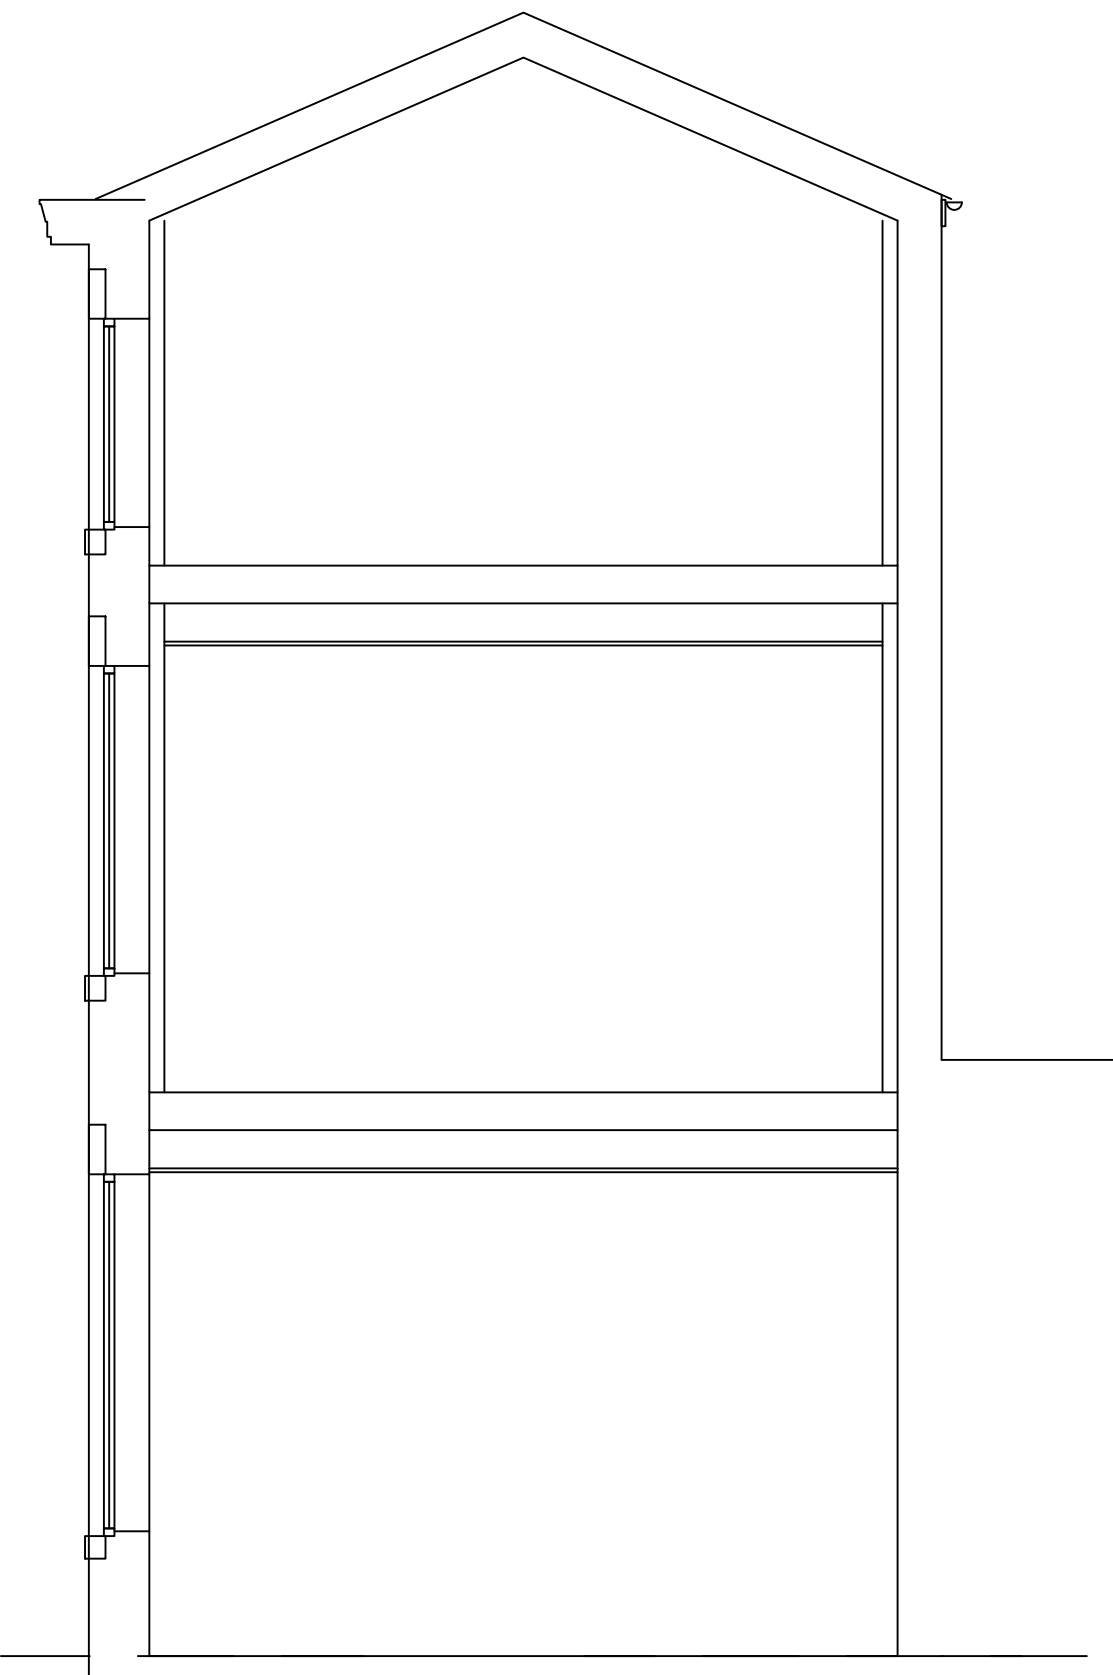

section AA
scale 1-50

rev: date: description	
 AJ COCKER ASSOCIATES CHARTERED BUILDING SURVEYORS	
New Century House 176 Drake Street Rochdale OL16 1UP Tel: 01706 764880 Fax: 01706 764881 www.ajcockerassociates.co.uk mail@ajcockerassociates.co.uk	
 RICS the mark of property professionalism worldwide	
Project: 28 Haymarket St, Bury BL9 0AY PROPOSED	scale: as noted @ A1 date: Oct 23 drawn: IS
Client: Mr Sarwar	Dwg. Nr. S496-02