




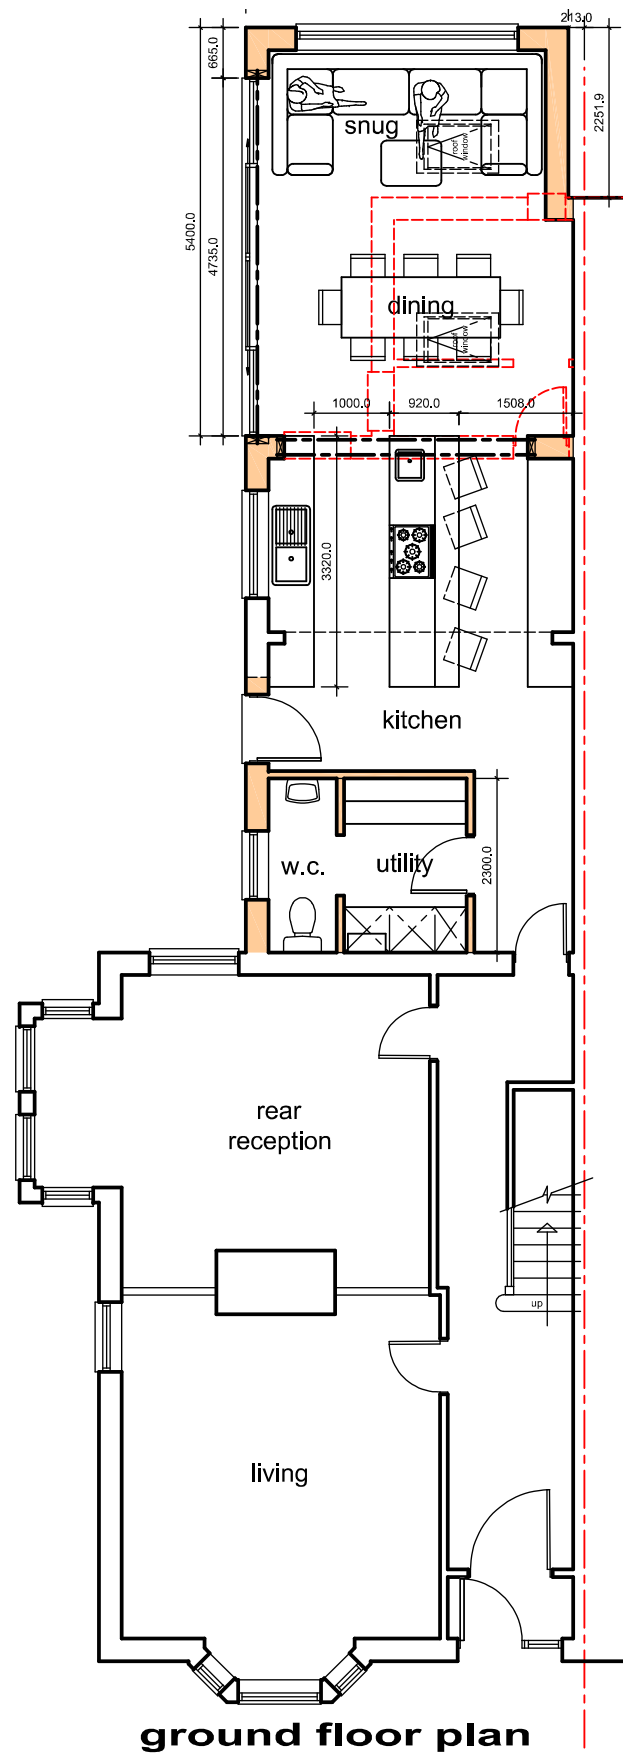

ground floor plan

 

scale 1:100

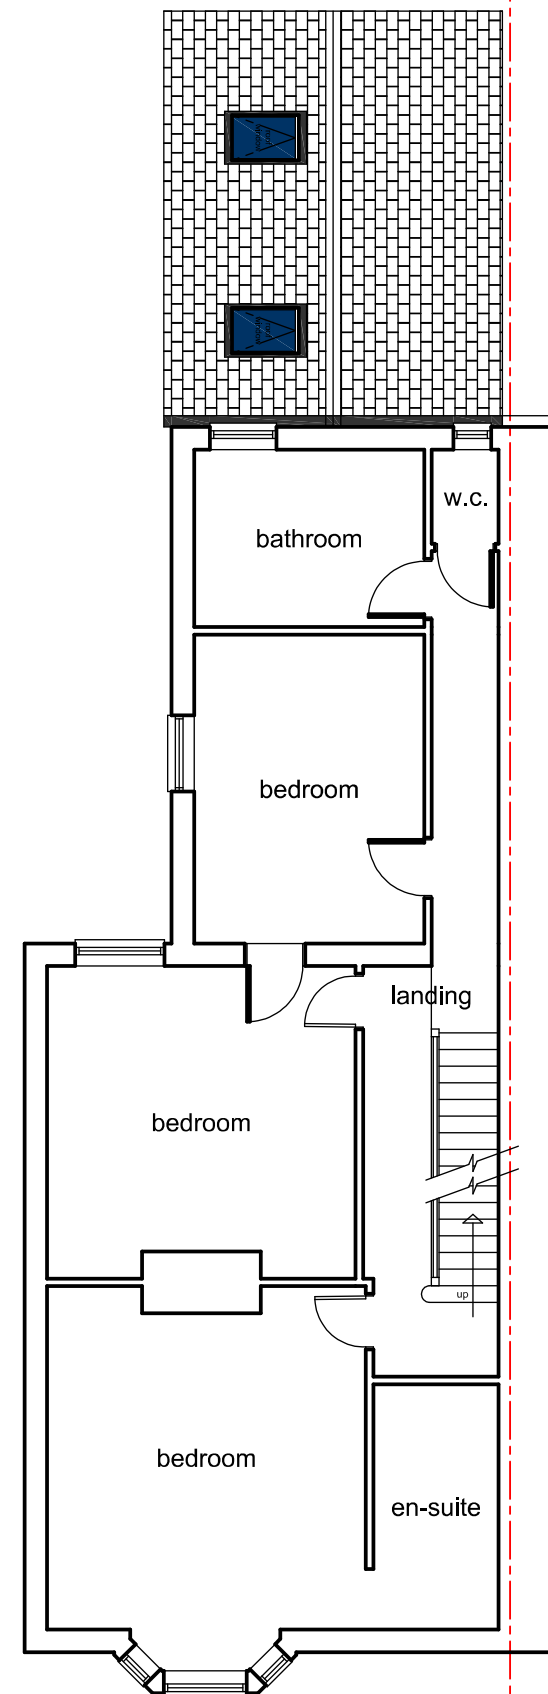

first floor plan

Revision	Date	Details

Only Planning Officers may scale from this drawing.
All dimensions must be checked and verified before preparing production drawings or commencing works.
This drawing and its design is copyright and may not be reproduced in any form whatsoever without prior express written consent.

clear Architectural Services

Mark Herring, Clear Architectural Services, 50 Rectory Street, Middleton, Manchester. M24 5TY.
T. 0161 653 7128 M. 07968 748606 E. mark@clear-architecture.co.uk W. www.clear-architecture.co.uk



Date April 2022.

Drawn JLK.

Client Mr. and Mrs. Lea.

Drawing title Proposed Plans.
PLANNING.

Scale 1:100 at A3.

Checked MLH.

Proposed Extension and Alterations.
23 Guest Road, Prestwich, Manchester
M25 3DJ

Drawing No. CM308 PL 01a.