


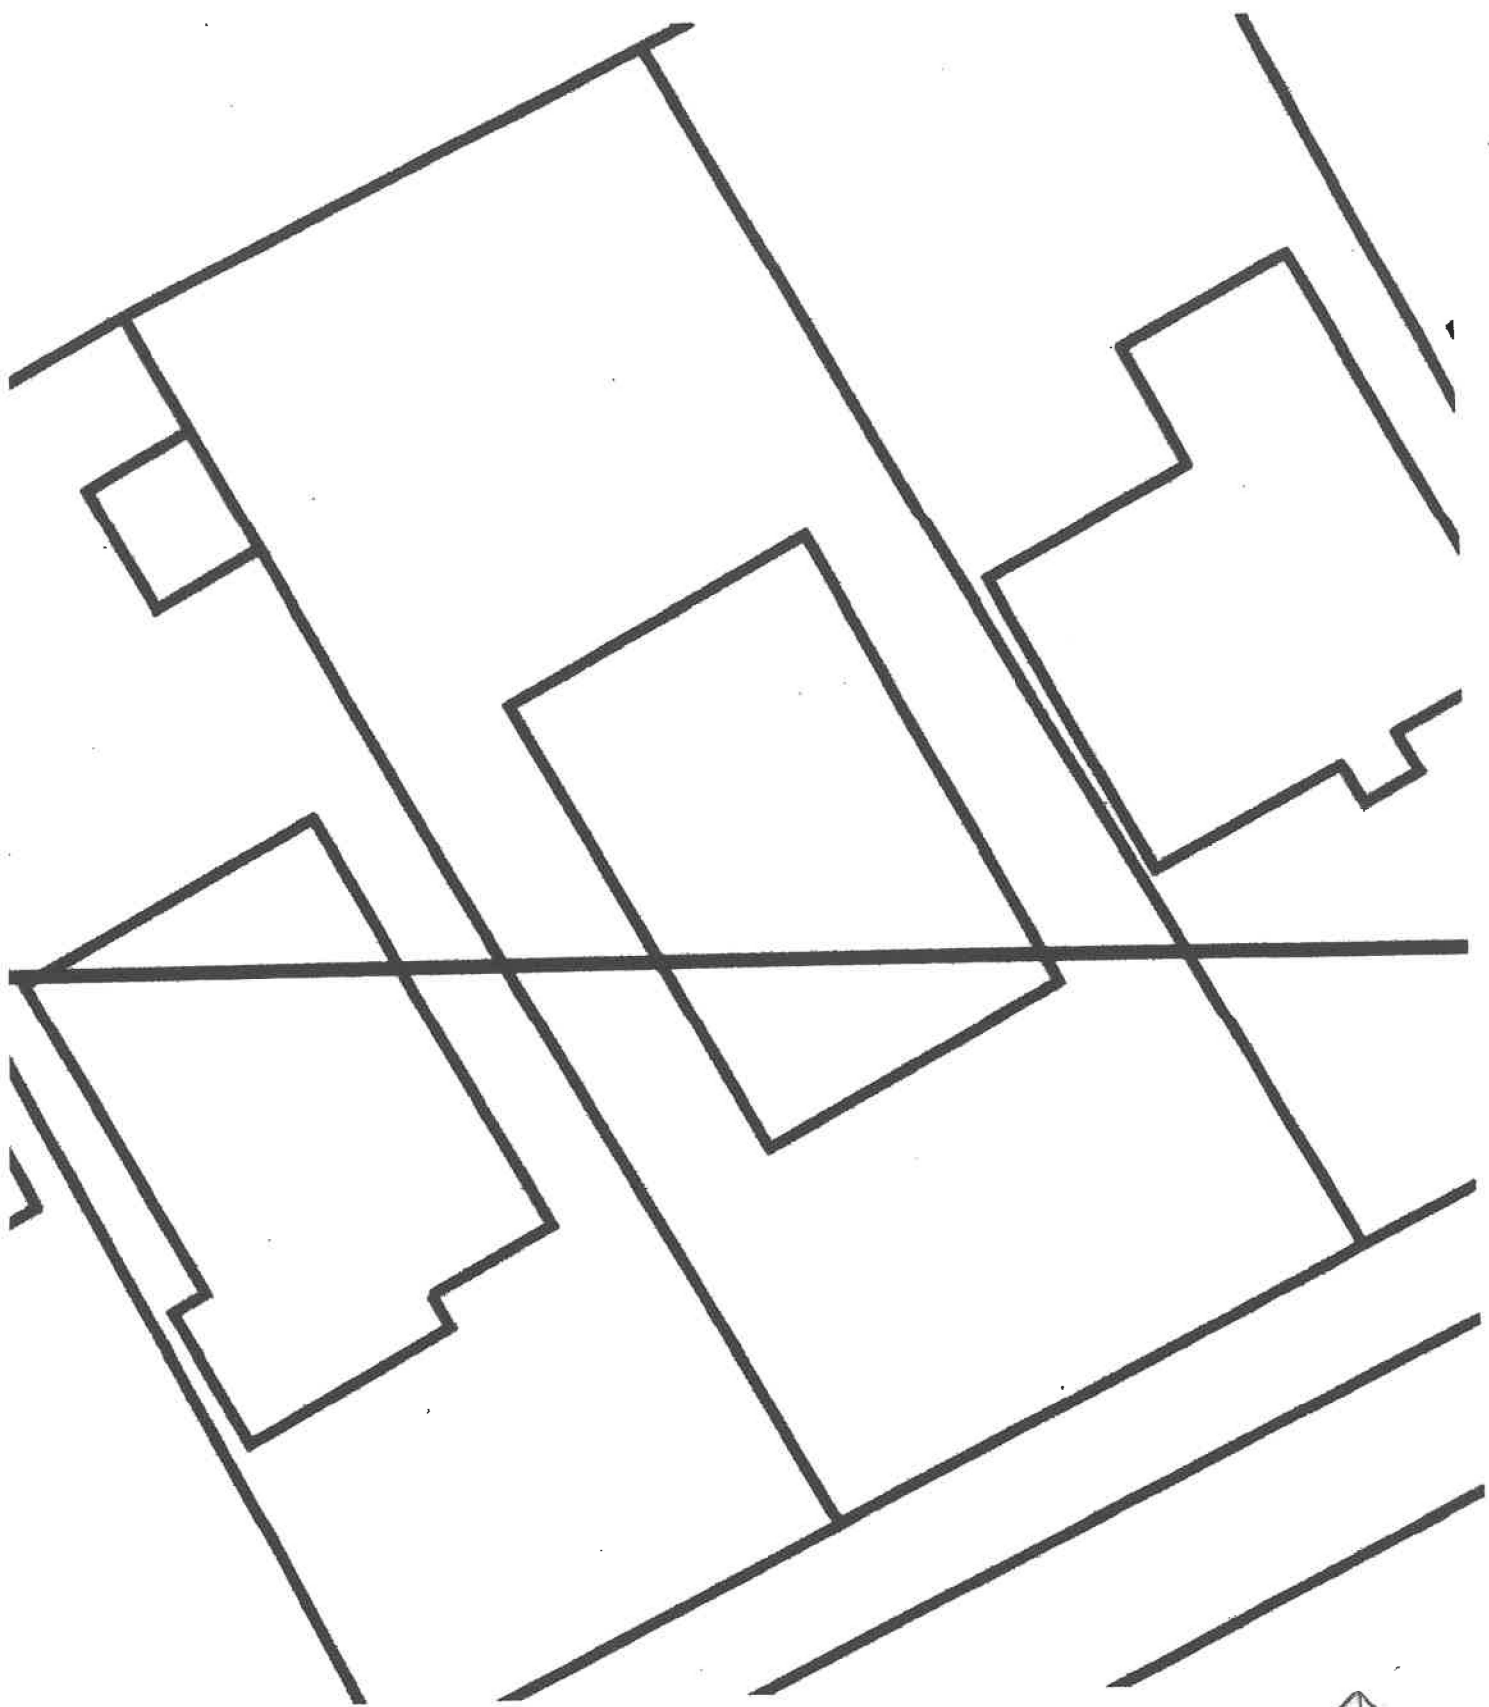

EXISTING SITE PLAN SCALE 1:200

