

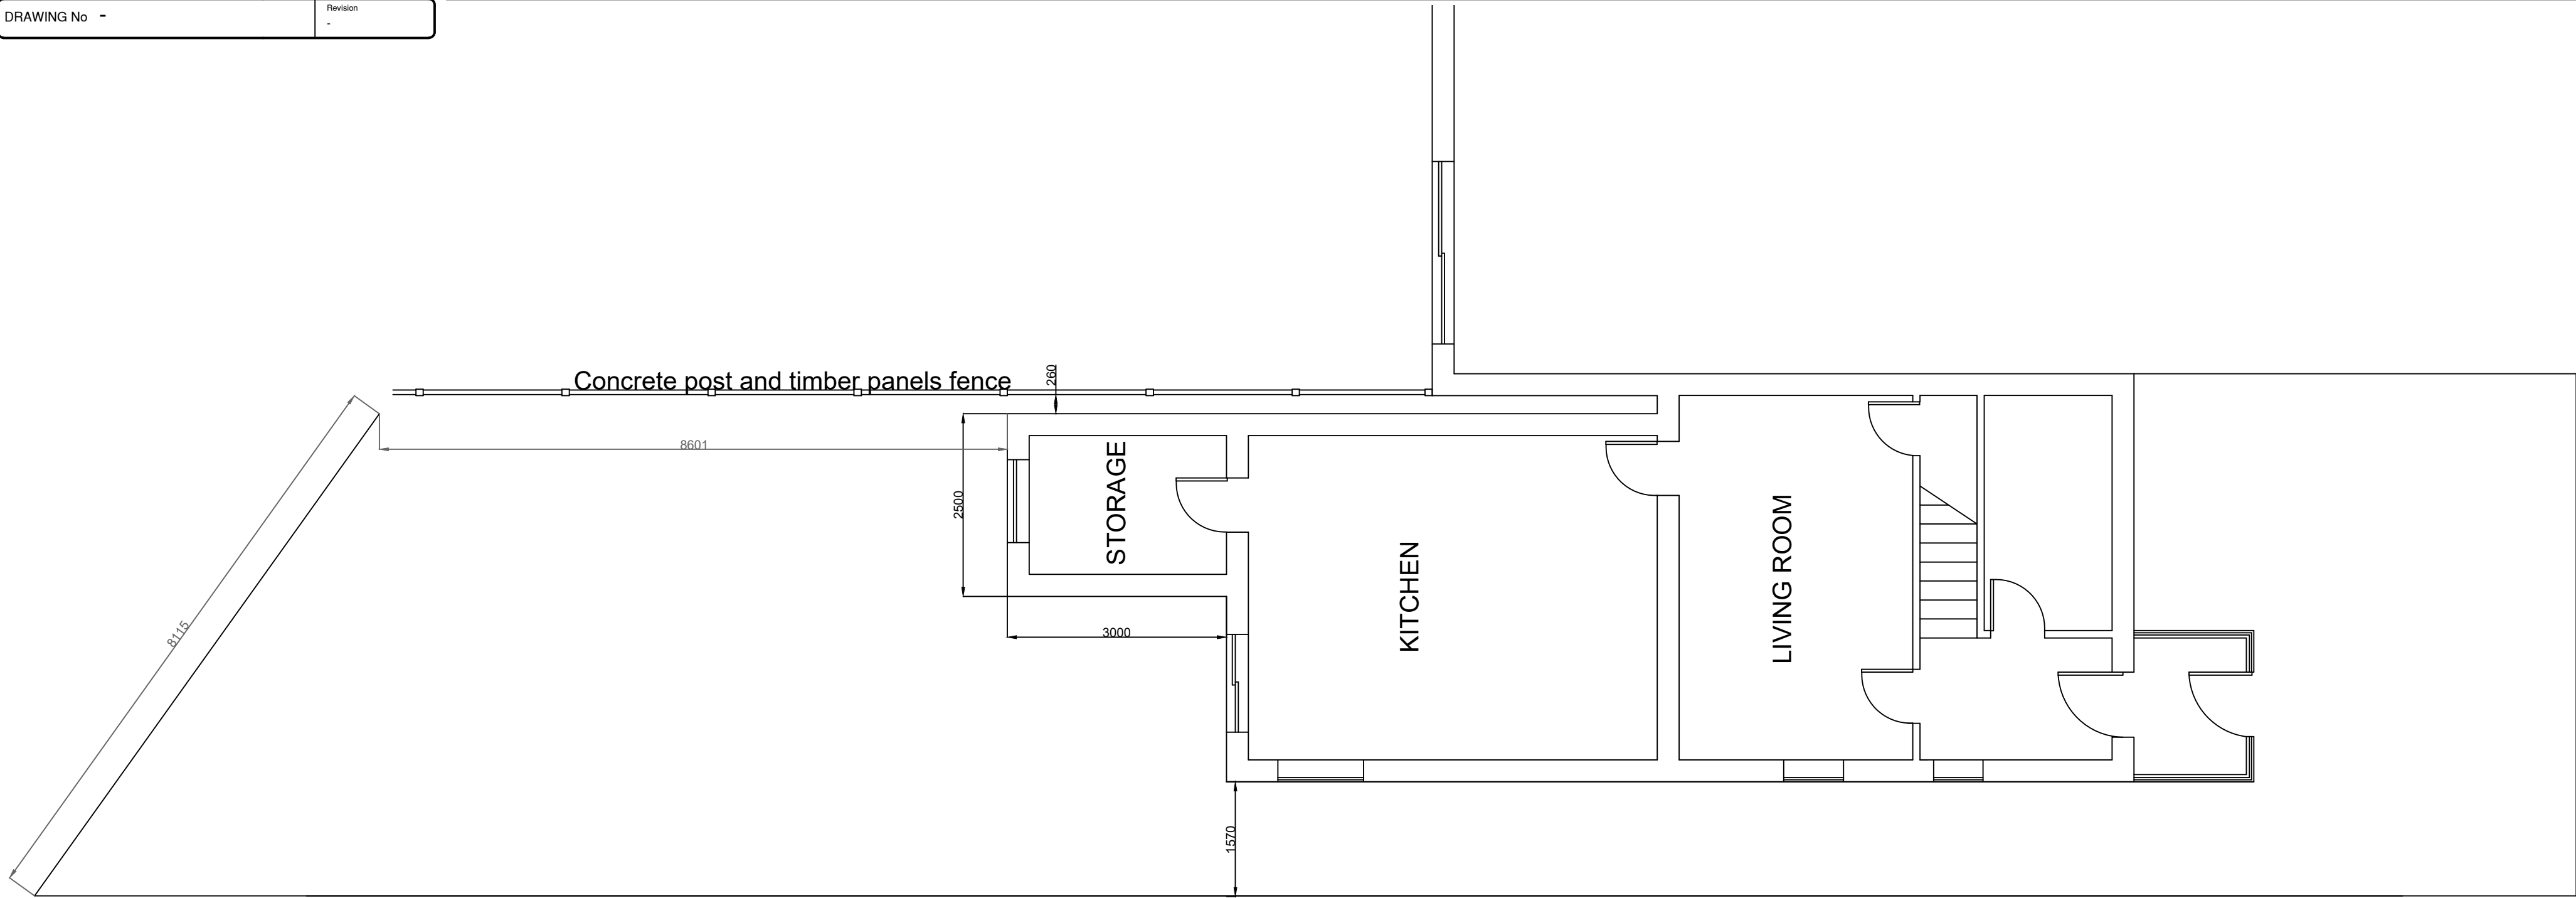


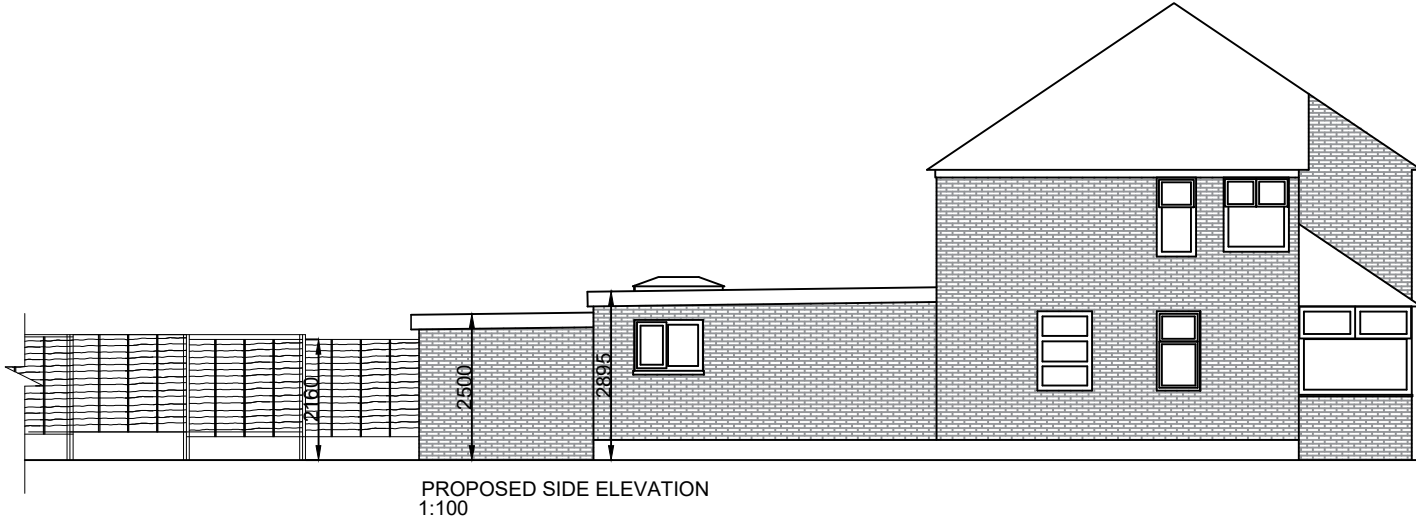

PROPOSED GROUND FLOOR PLAN
SCALE 1:50

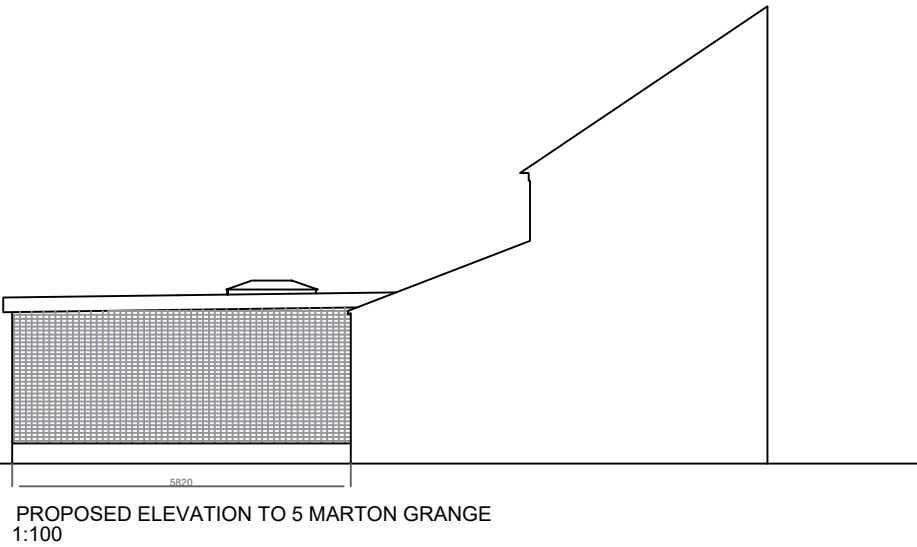

T&M COMPLETE SOLUTIONS
mohammedabujabal@yahoo.co.uk
07733105172

A	27/11/22	Reduce height of proposed store room	TAJ
Ref.	Date	Details	Initials
Revisions			

Mrs Nazia Sarwar,
4 Marton Grange, Prestwich, Manchester, M25 0EL
Proposed 3.5m by 2.5m Storage Building attache to House
Proposed Plan and Elevations

Scale	Drawn	Checked	Scheme ID
1:50, 1:100	TAJ	MAH	22/2022
	Date	Date	Drawing Status
	24/09/22	24/09/22	-

DRAWING No. Marton/002

Revision A