
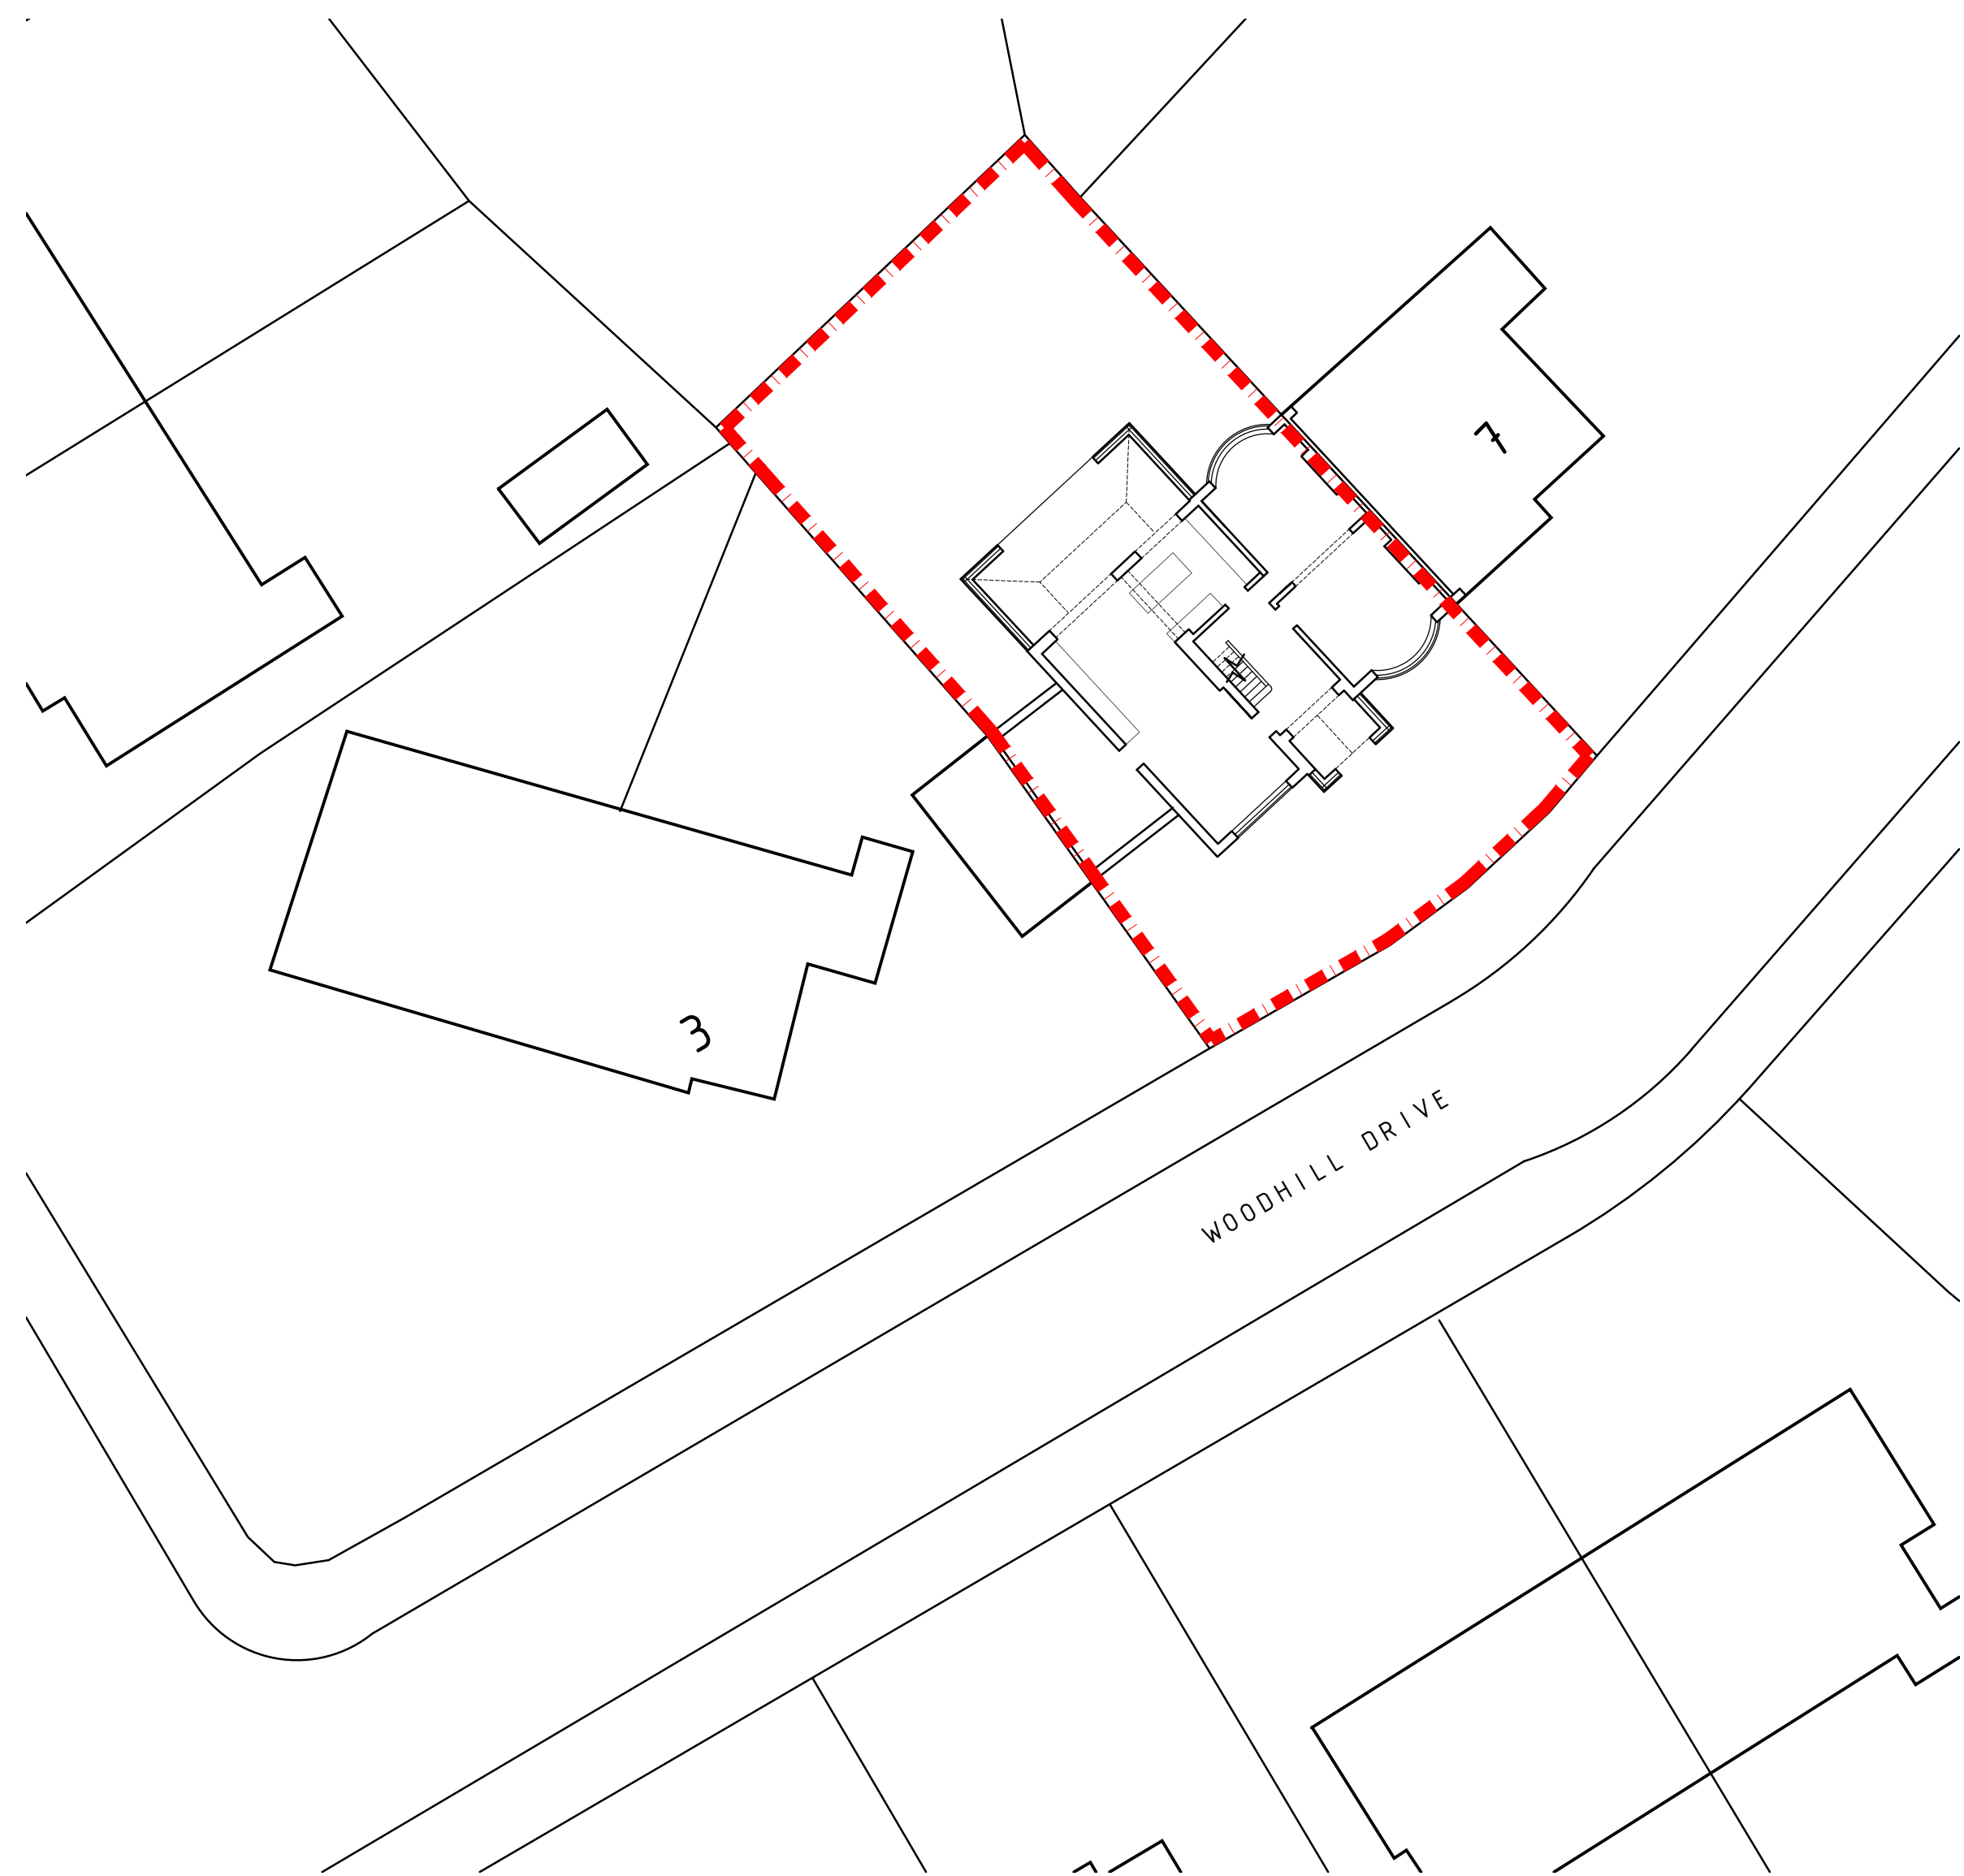


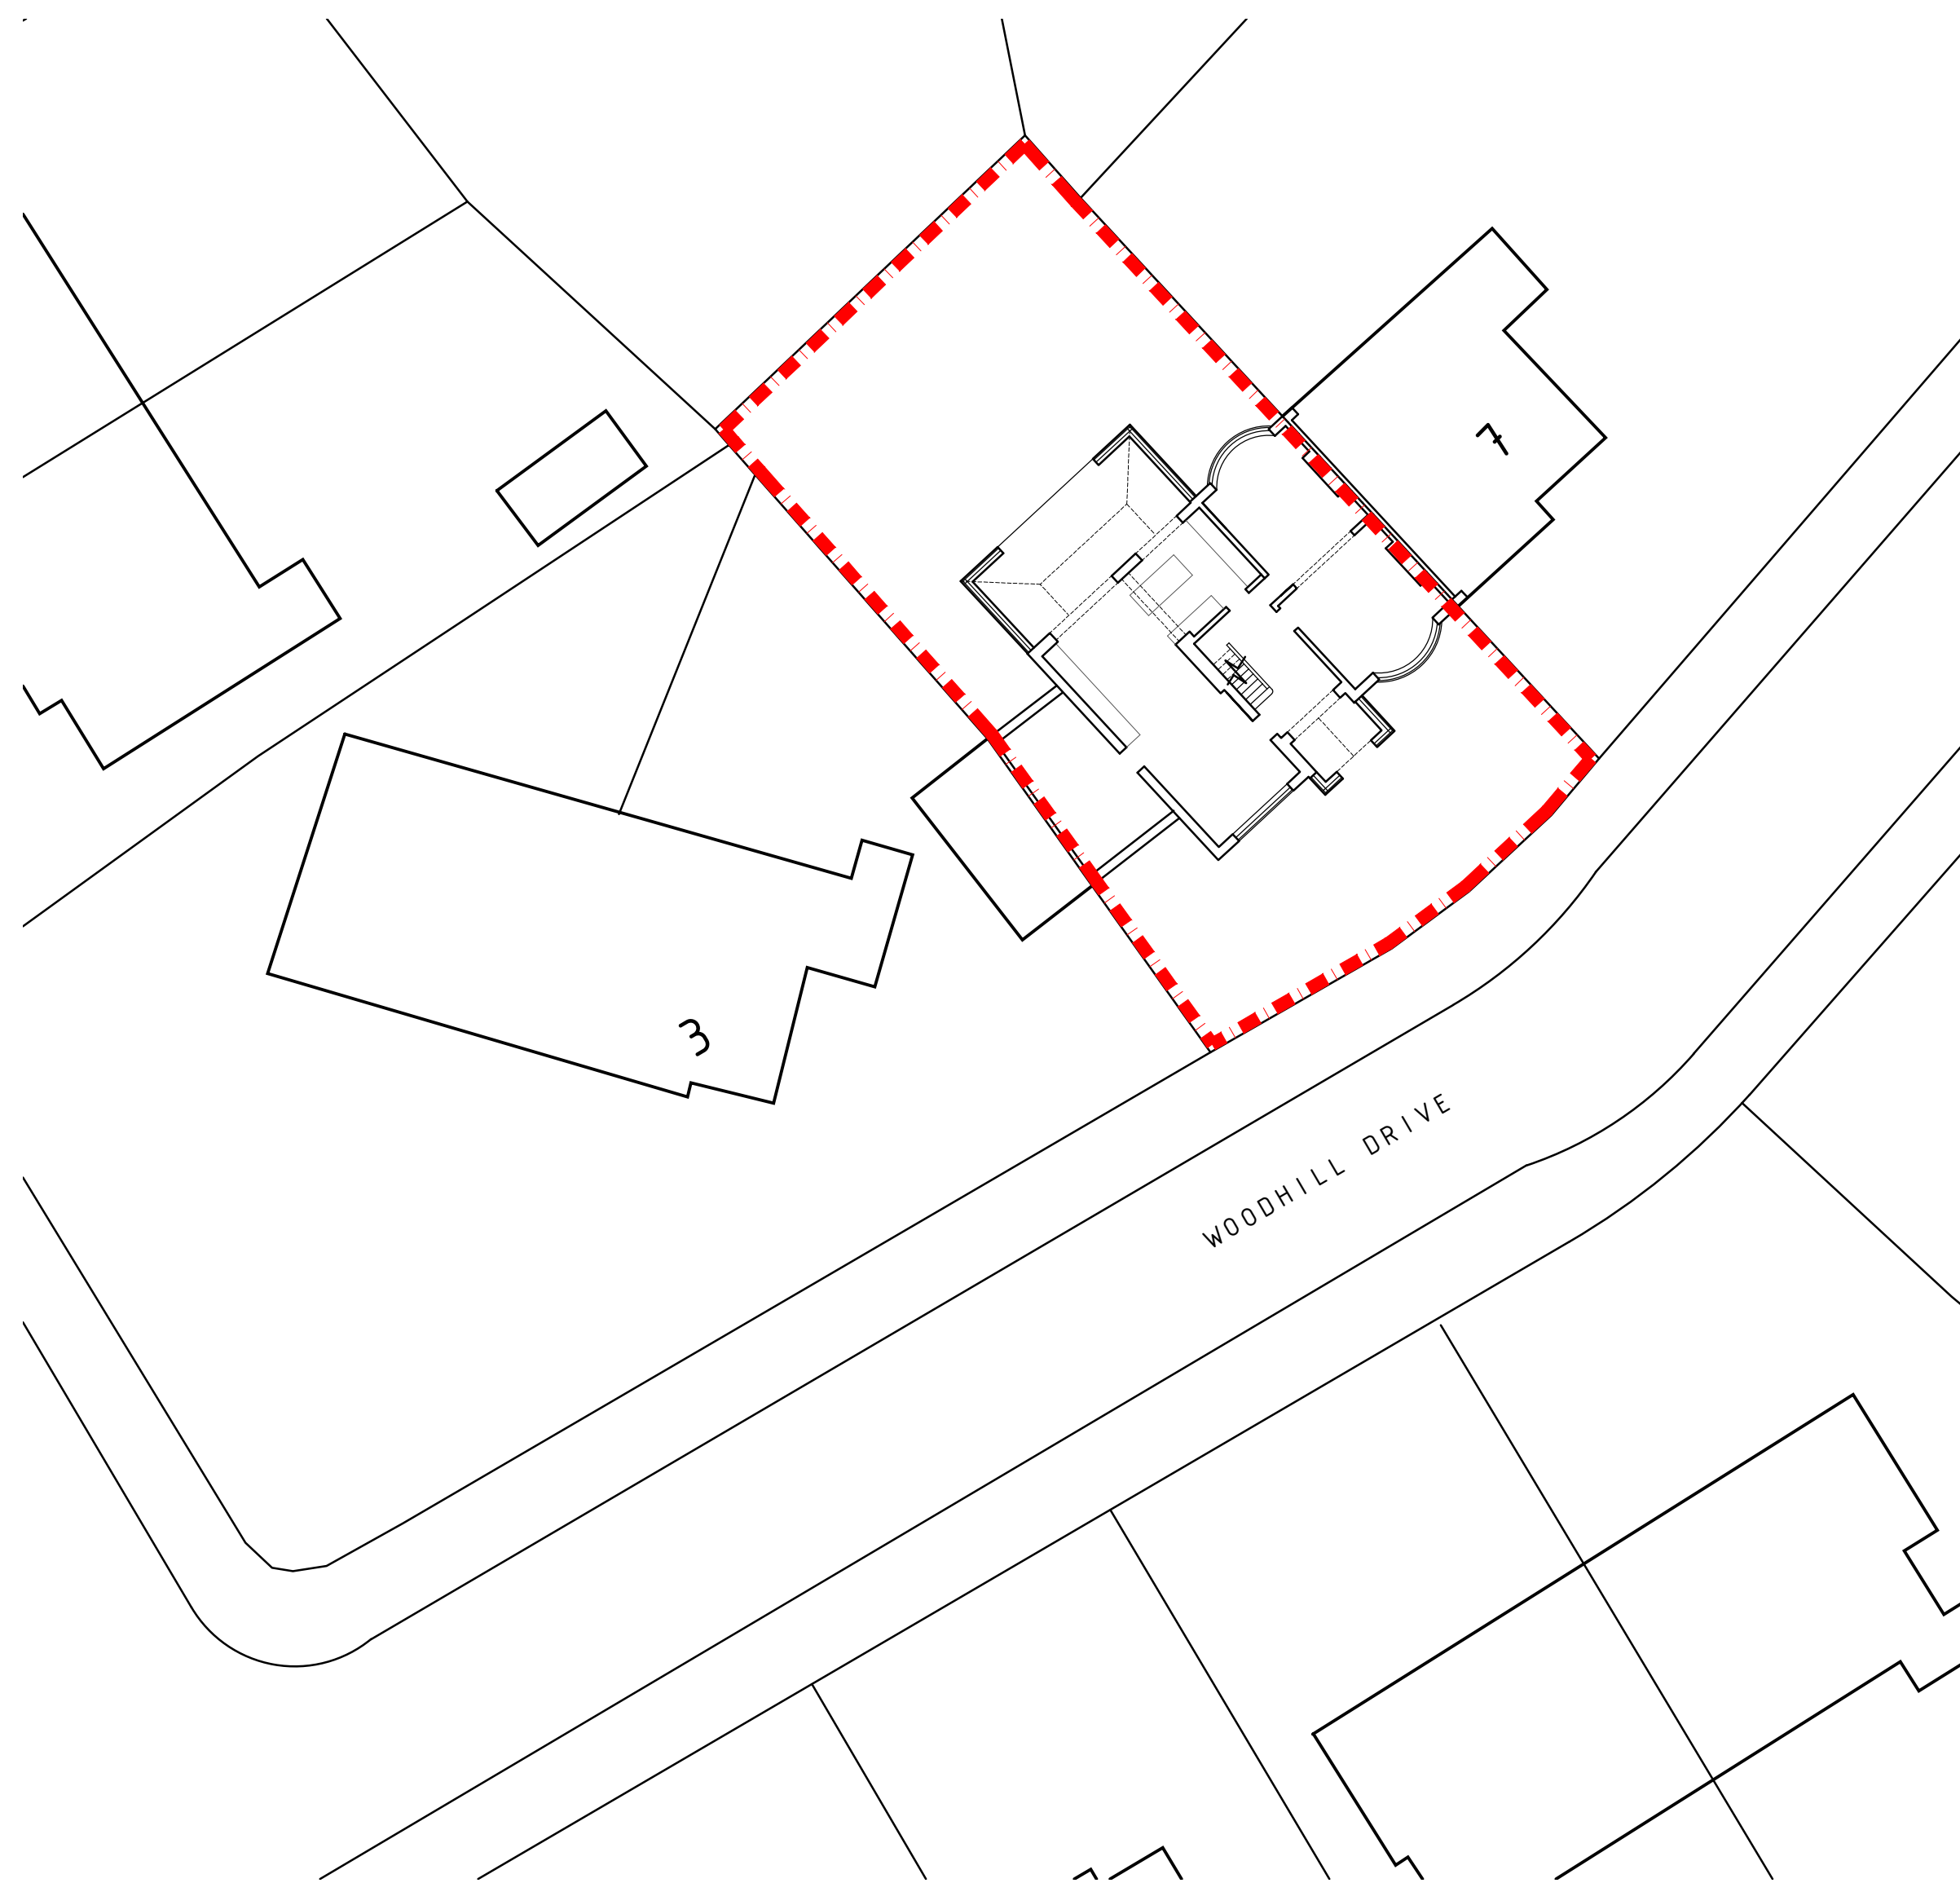

A FIRST ISSUE		-	23.12.21
AMENDMENTS		I	DATE
PROPOSED LOFT EXTENSION 5 WOODHILL DRIVE PRESTWICH M25 0BF			
EXISTING & PROPOSED SITE PLANS		SUBJECT SCALE 1:200 - PLANS	DATE 23.12.2021
JOB No.	0344	DRG No.	03
		AMENDMENT	A