


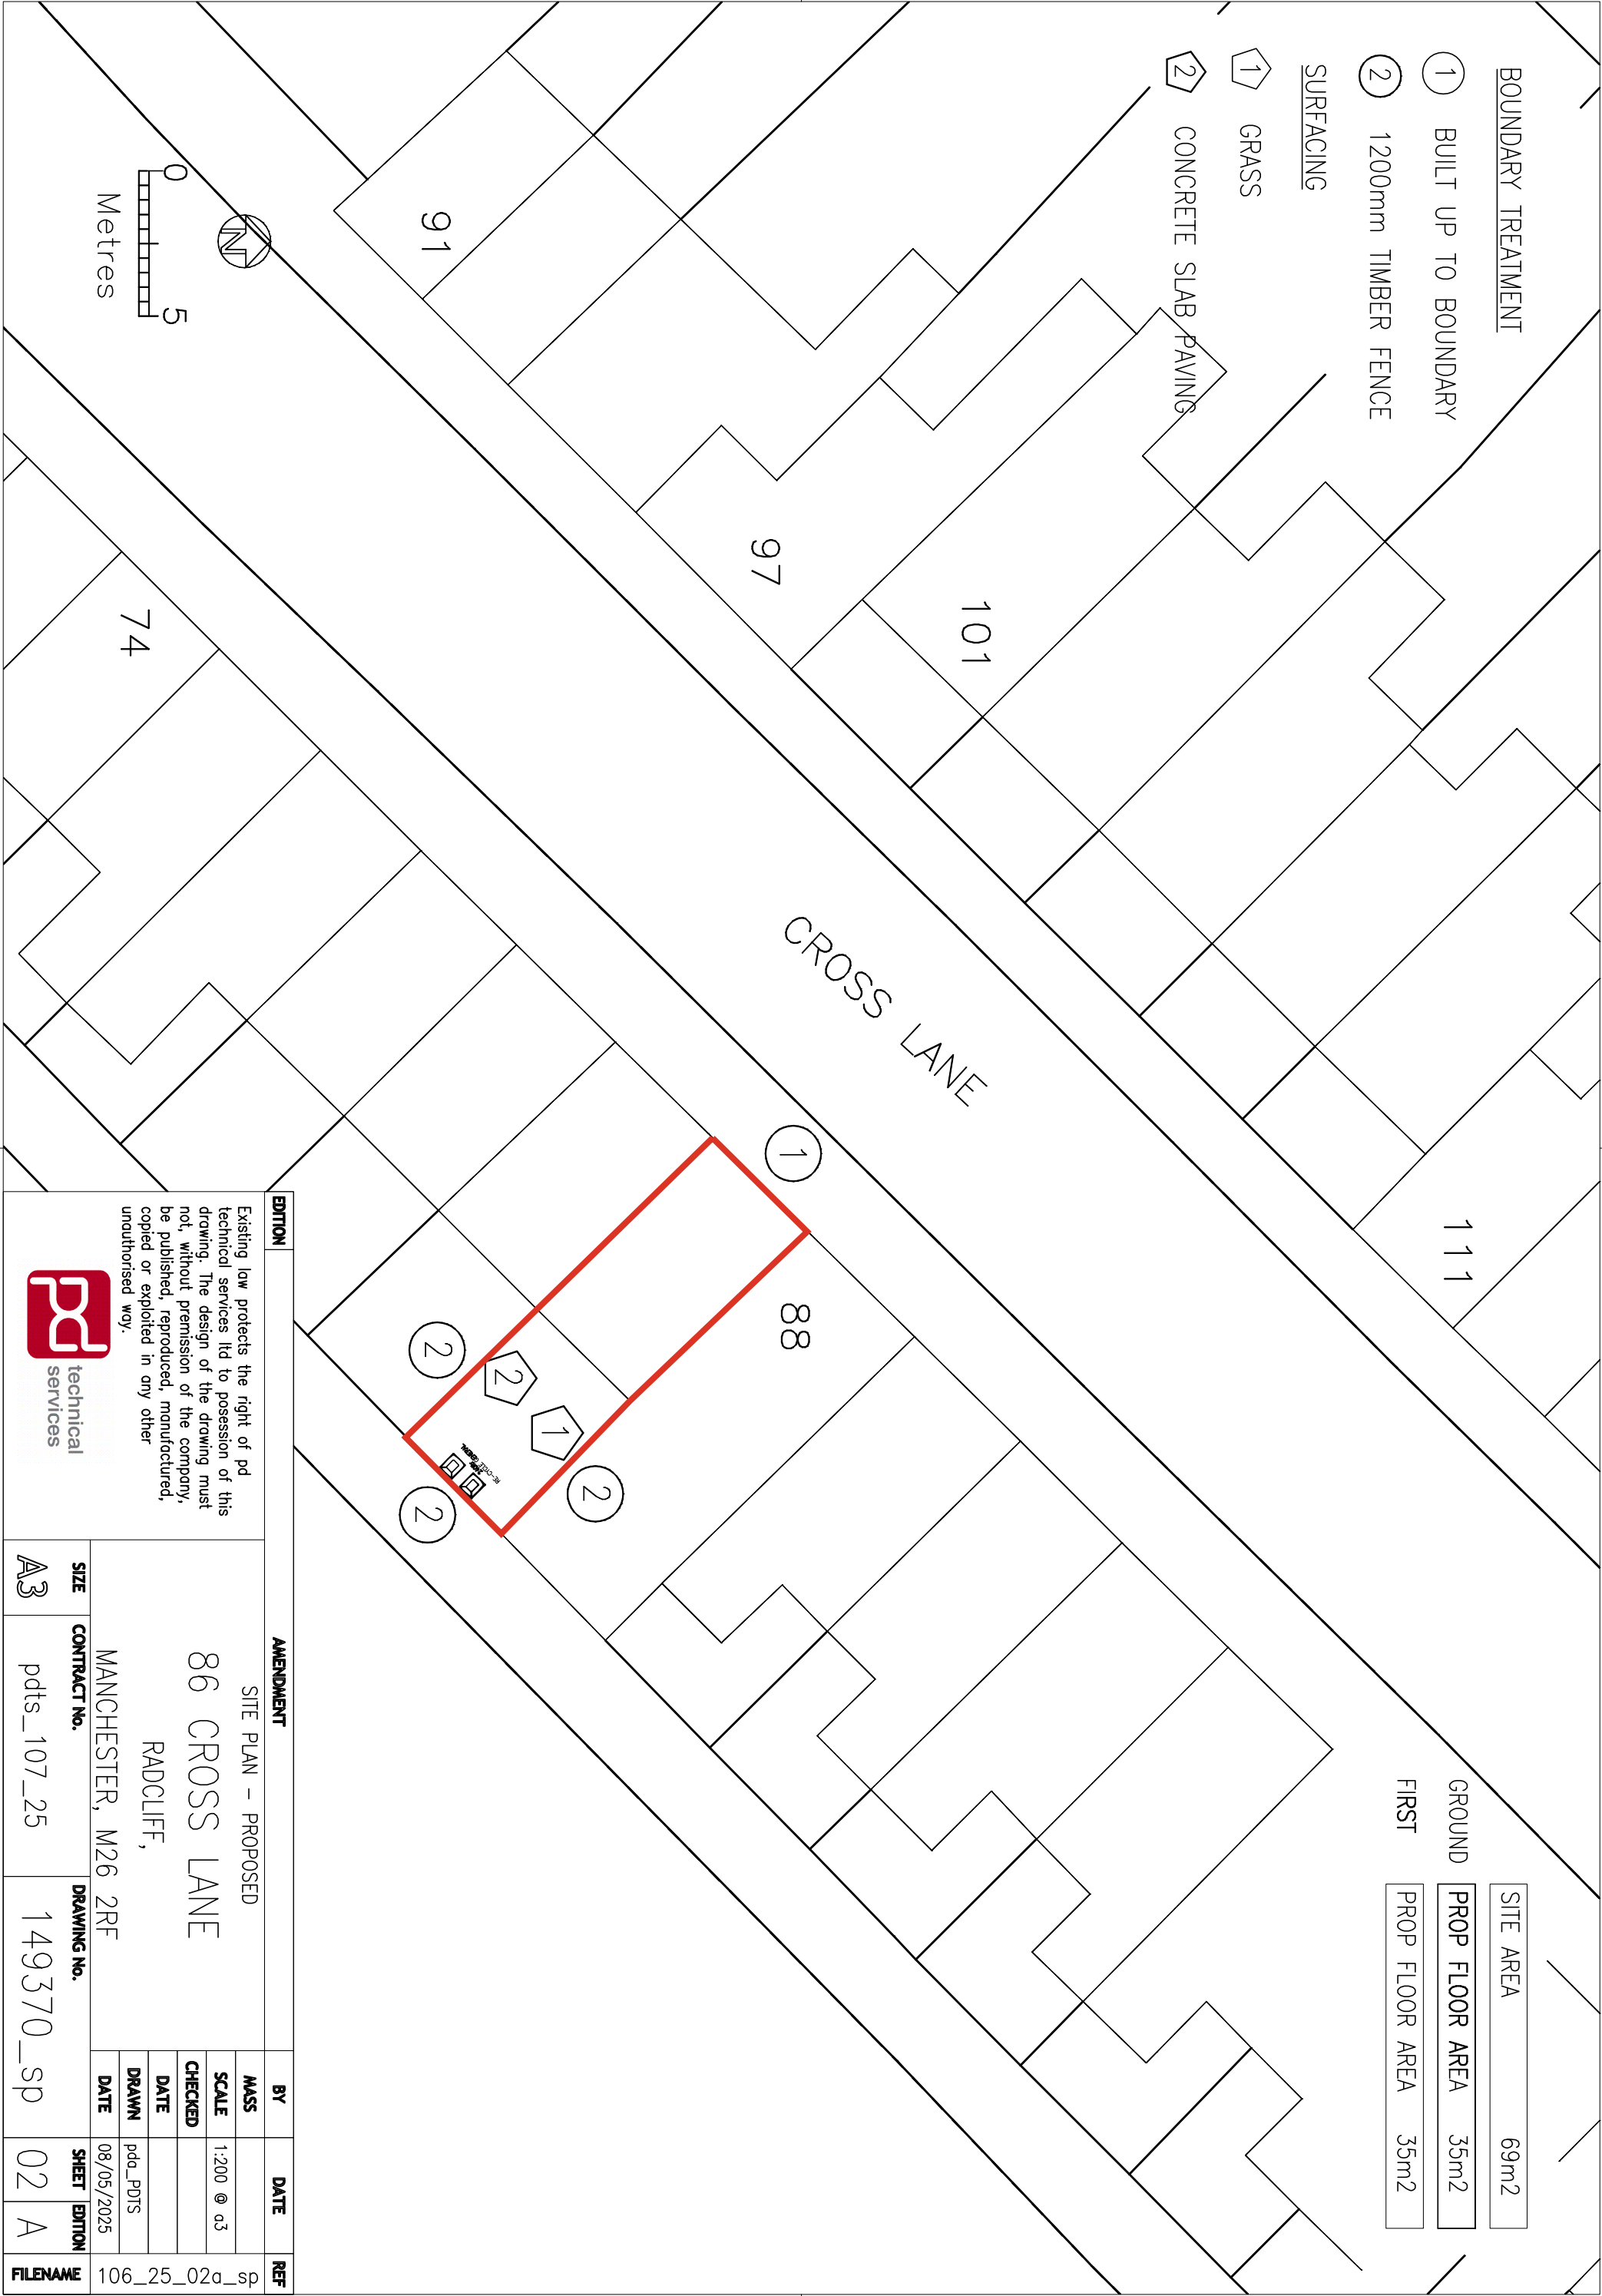

|                 |                  |
|-----------------|------------------|
| SITE AREA       | 69m <sup>2</sup> |
| PROP FLOOR AREA | 35m <sup>2</sup> |
| PROP FLOOR AREA | 35m <sup>2</sup> |

| EDITION   |  | AMENDMENT            |             | BY       | DATE          | REF     |
|---|--|----------------------|-------------|----------|---------------|---------|
| <p>Existing law protects the right of pd technical services ltd to possession of this drawing. The design of the drawing must not, without permission of the company, be published, reproduced, manufactured, copied or exploited in any other unauthorised way.</p>  |  | SITE PLAN – PROPOSED |             | MASS     |               |         |
|   |  | 86 CROSS LANE        |             | SCALE    | 1:200 @ a3    |         |
|   |  | RADCLIFF,            |             | CHECKED  |               |         |
|   |  | MANCHESTER, M26 2RF  |             | DATE     |               |         |
| SIZE   |  | CONTRACT No.         | DRAWING No. | DRAWN    | pda_PDTs      |         |
| A3   |  | pts_107_25           | 149370_sp   | DATE     | 08/05/2025    |         |
|   |  |                      |             | SHEET    | 02            | EDITION |
|   |  |                      |             | FILENAME | 106_25_02a_sp |         |