




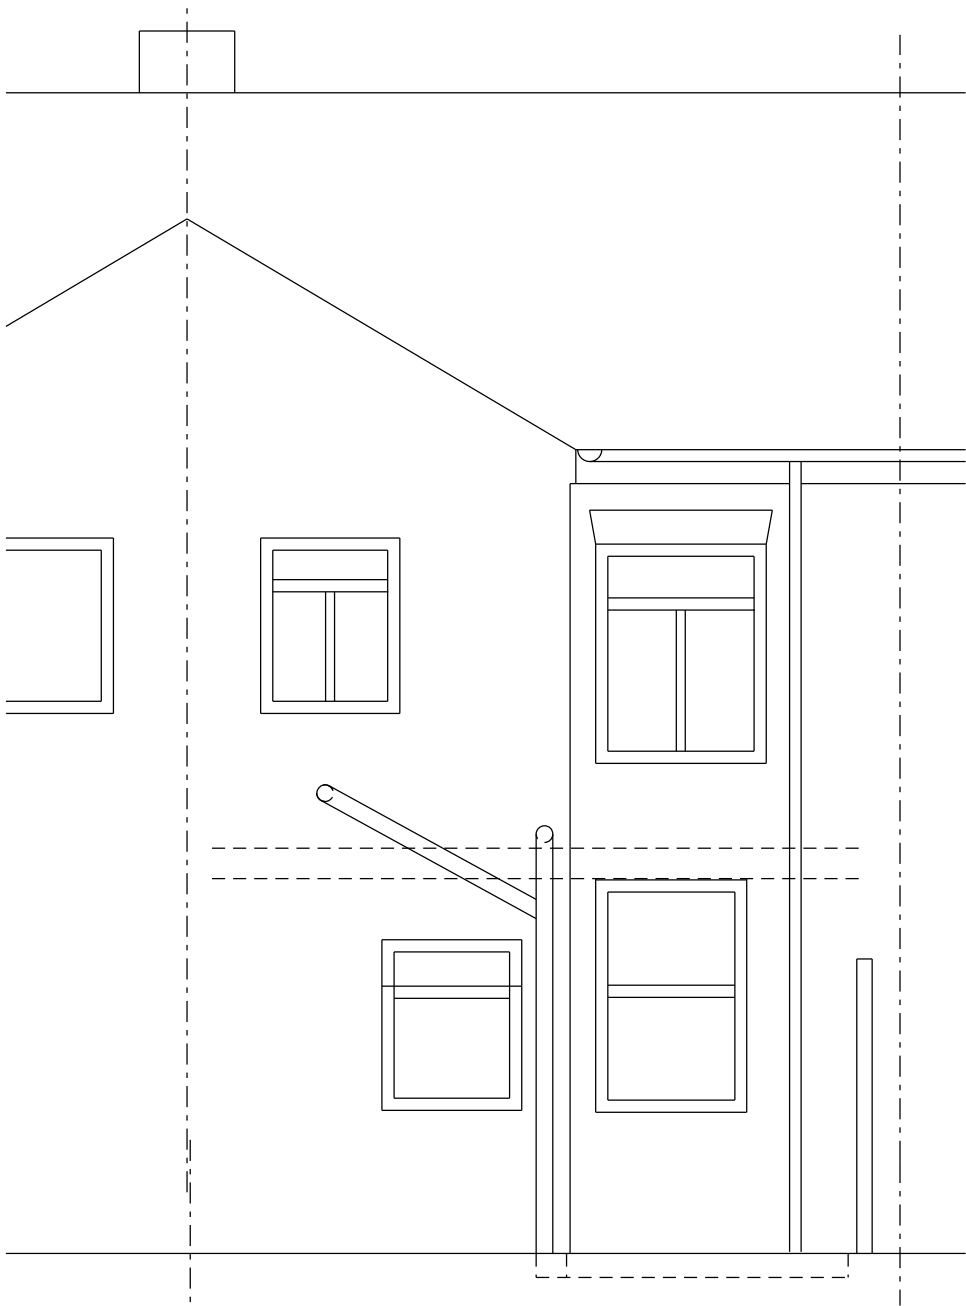

EXISTING NORTH (REAR) ELEVATION

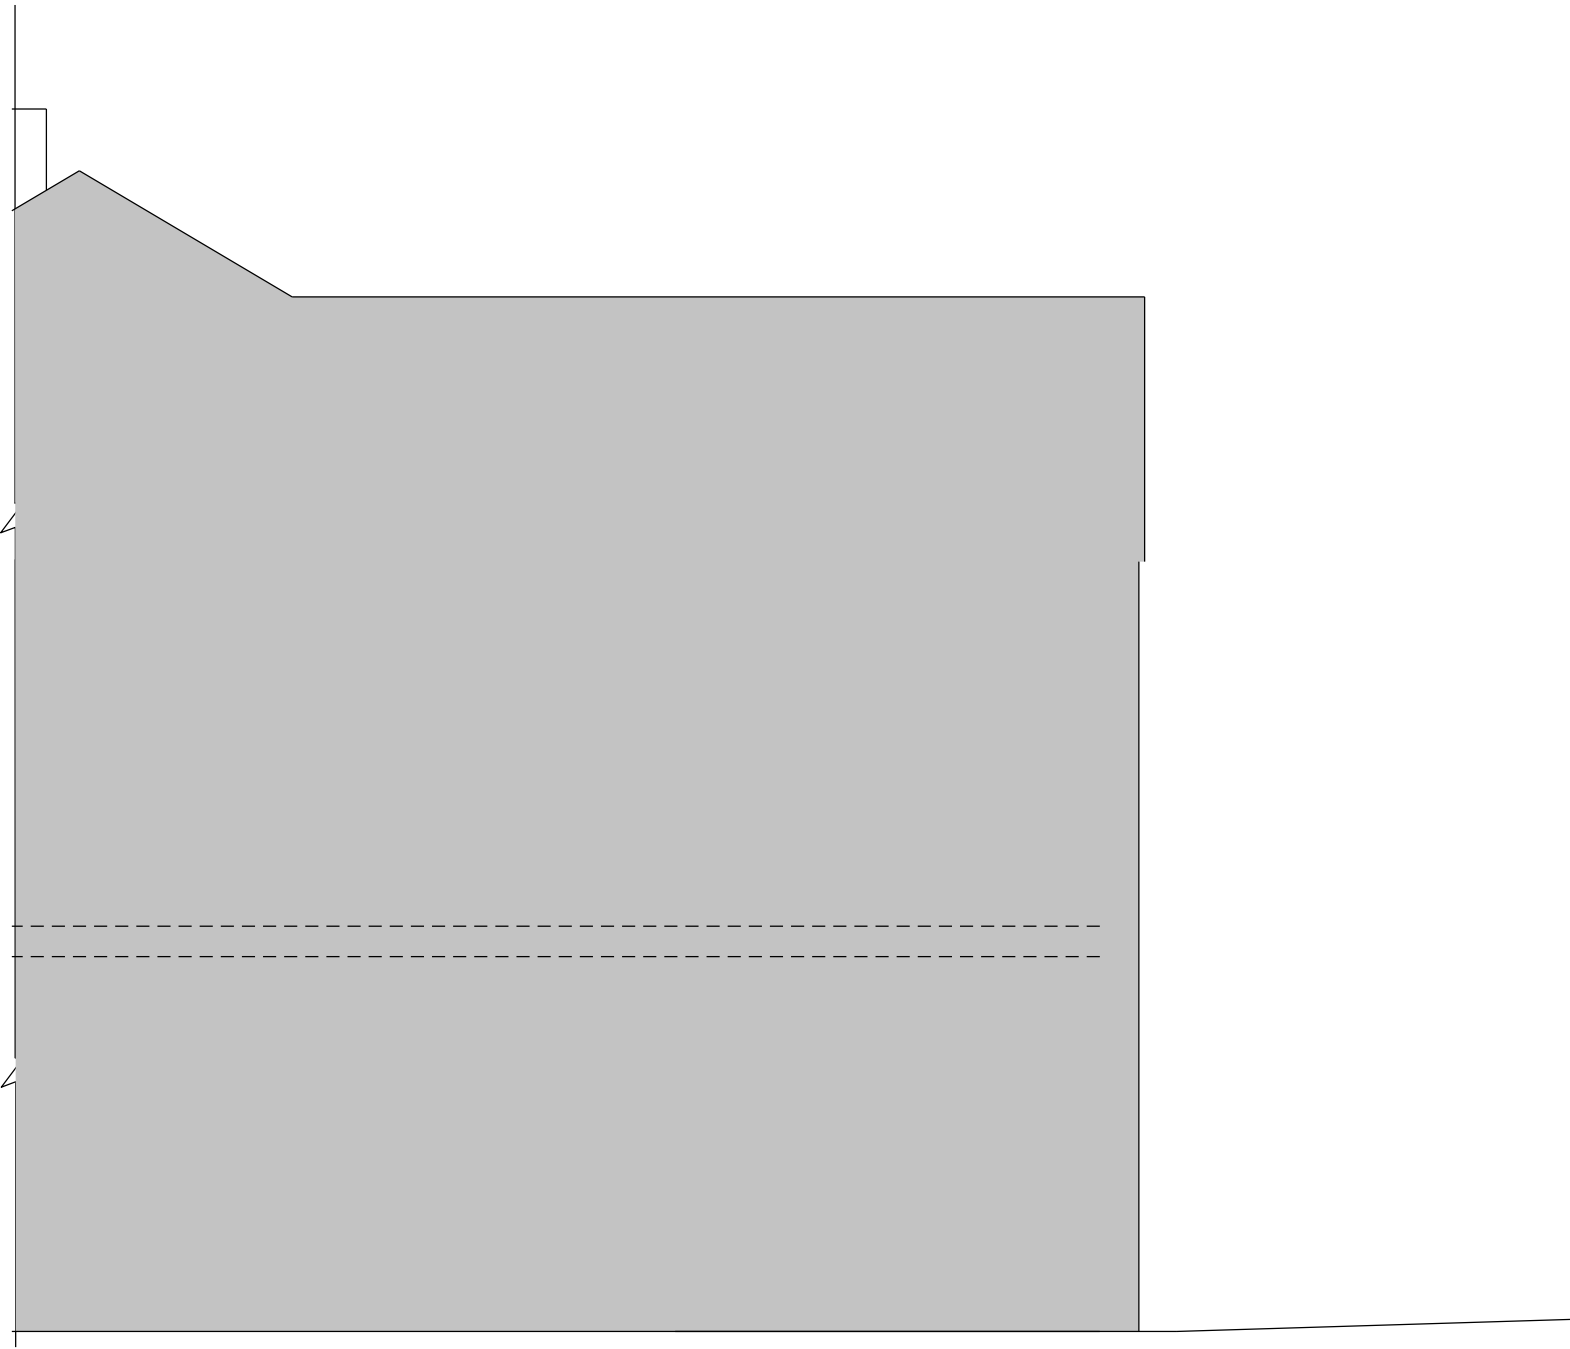

EXISTING EAST ELEVATION (WITH SECTION THROUGH ADJACENT PROPERTY)

 

Building Plans (Bury)

buildingplansbury@gmail.com
Tel: 07738 591374

Copyright of Building Plans (Bury)

Client : Mrs E Astley
Project :- 7 Deansgate Radcliffe

Drawing Number : 7 DRF-E02
Date : 05-12-2021

Drawing Title : Existing elevations - Sheet 2

This drawing is to be treated as schematic and is not to be used to obtain accurate dimensions
No building quality, materials, components parts, fixings, etc or methods of construction are implied by this drawing.- agree all with client
Do not scale from this drawing for construction dimensions, or for acquisition of furniture and fittings etc
All dimensions must be checked on site before purchase of any finishes, furniture fixtures and fittings,
Agree all quality standards, finishes, fixtures and fittings type and construction requirements with client before commencement
Contractors undertaking the work on behalf of the property owner and house and property owners undertaking self build projects are to fully
acquaint themselves with the requirements of the CDM Regulations applicable to the project before commencing work as they will be responsible
for the Health & Safety of all persons on or about the 'building site'.
Builder to provide adequate propping and support during all breaking out or demolition works



Scale at 1:50

Title
Notes :- text standard
629