




01 Proposed GA Front Elevation
Scale 1:100 @ A3

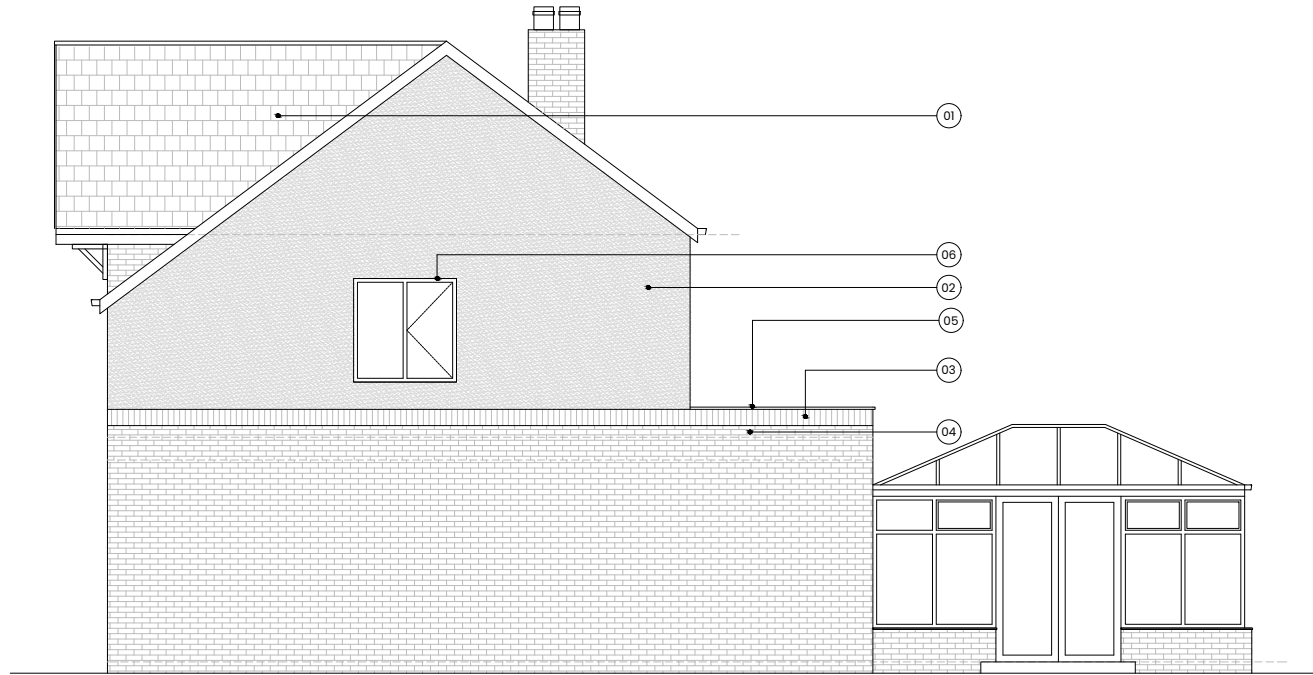

02 Proposed GA Side Elevation
Scale 1:100 @ A3

- 01 Roof tiles to match existing
- 02 White render finish to match existing
- 03 Horizontal band of vertical brickwork
- 04 Brick to match existing
- 05 Parapet coping stone in dark grey c
- 06 Window colour to match existing
- 07 Juliet balcony



SCALE BAR 1:100


General Notes:

All site dimensions shall be verified by the Contractor on site prior to commencing any works.

Do not scale from this drawing.

Design intent drawing only. Construction to comply with latest building regulation requirements.

This drawing is the property of "Studio Tashkeel Architecture Ltd." and copyright is reserved by them. The drawing is not to be copied or disclosed by or to any unauthorised persons without the prior written consent of Studio Tashkeel Architecture Ltd.

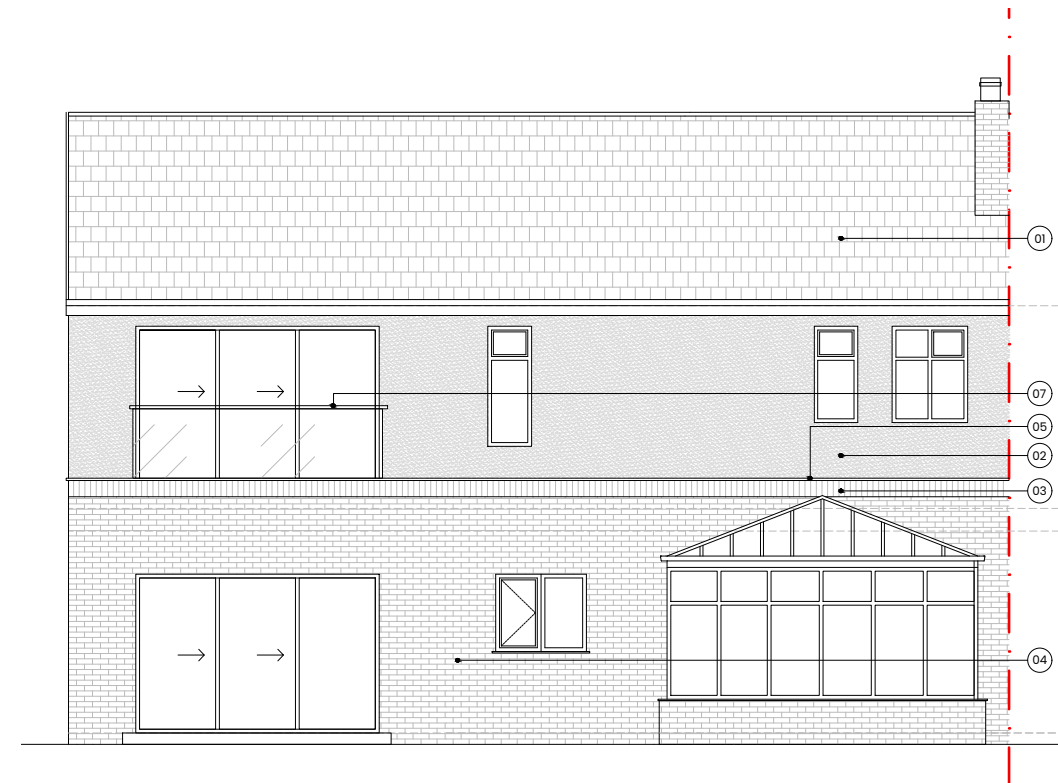

03 Proposed GA Rear Elevation
Scale 1:100 @ A3



04 Proposed GA Adjoining Elevation
Scale 1:100 @ A3

Rev	Description	Date	Dr by	App by
A	Juliet Balcony added	30.05.2024	SM	MK
-	First Issue	28.05.2024	SM	MK

STUDIO TASHKEEL ARCHITECTURE LTD.
1-3 Ashton Lane, Sale M33 6WT
Manchester, United Kingdom
T +44(0)161 694 6375
E info@StudioTashkeel.com
www.studiotashkeel.com

client name Mr & Mrs Khan		
project 34 Scholes Ln, Prestwich, M25 0AY		
drawing Proposed GA Elevations		
project number 24_153		scale 1/100 @ A3
drawing number PL_005	rev -	issue status Planning
This drawing is to be read in conjunction with all related drawings. All dimensions must be checked and verified on site before commencing any work or producing shop drawings. The originator should be notified immediately of any discrepancy. This drawing is copyright and remains the property of Studio Tashkeel Architecture Ltd.		