



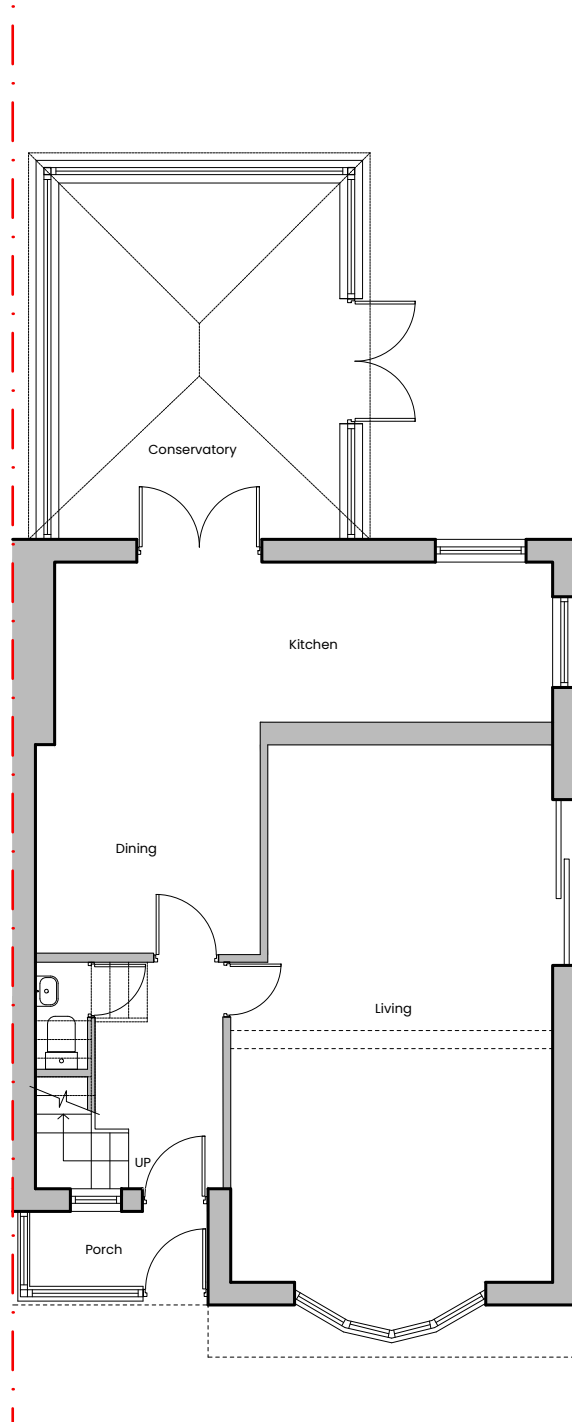

01 Existing GA Ground Floor Plan
Scale 1:100 @ A3

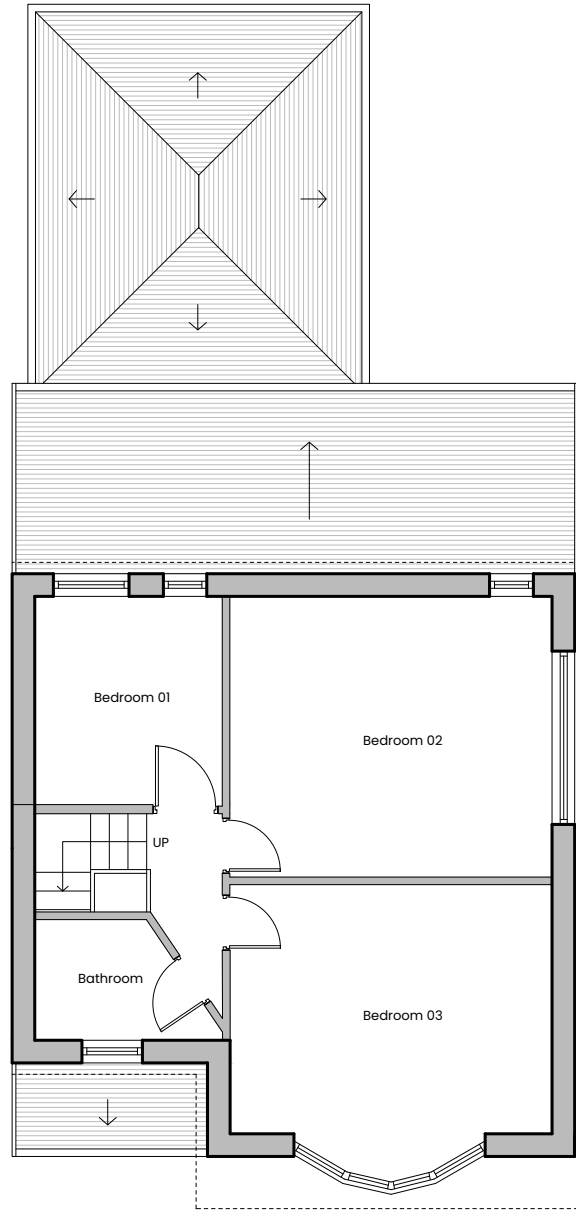

02 Existing GA First Floor Plan
Scale 1:100 @ A3

Element Key

	Site Boundary
	Existing
	Proposed



General Notes:


All site dimensions shall be verified by the Contractor on site prior to commencing any works.

Do not scale from this drawing.

Design intent drawing only. Construction to comply with latest building regulation requirements.

This drawing is the property of "Studio Tashkeel Architecture Ltd." and copyright is reserved by them. The drawing is not to be copied or disclosed by or to any unauthorised persons without the prior written consent of Studio Tashkeel Architecture Ltd.

-	First Issue	28.05.2024	SM	MK
Rev	Description	Date	Dr by	App by

 

**STUDIO TASHKEEL
ARCHITECTURE LTD.**
1-3 Ashton Lane, Sale M33 6WT
Manchester, United Kingdom
T +44(0)161 694 6375
E info@StudioTashkeel.com
www.studiotashkeel.com

client name Mr & Mrs Khan		
project 34 Scholes Ln, Prestwich, M25 0AY		
drawing Existing GA Floor Plans		
project number 24_016	scale 1:100 @ A3	
drawing number PL_002	rev -	issue status Planning
This drawing is to be read in conjunction with all related drawings. All dimensions must be checked and verified on site before commencing any work or producing shop drawings. The originator should be notified immediately of any discrepancy. This drawing is copyright and remains the property of Studio Tashkeel Architecture Ltd.		