




01 Existing GA Front Elevation
Scale 1:100 @ A3



02 Existing GA Side Elevation
Scale 1:100 @ A3

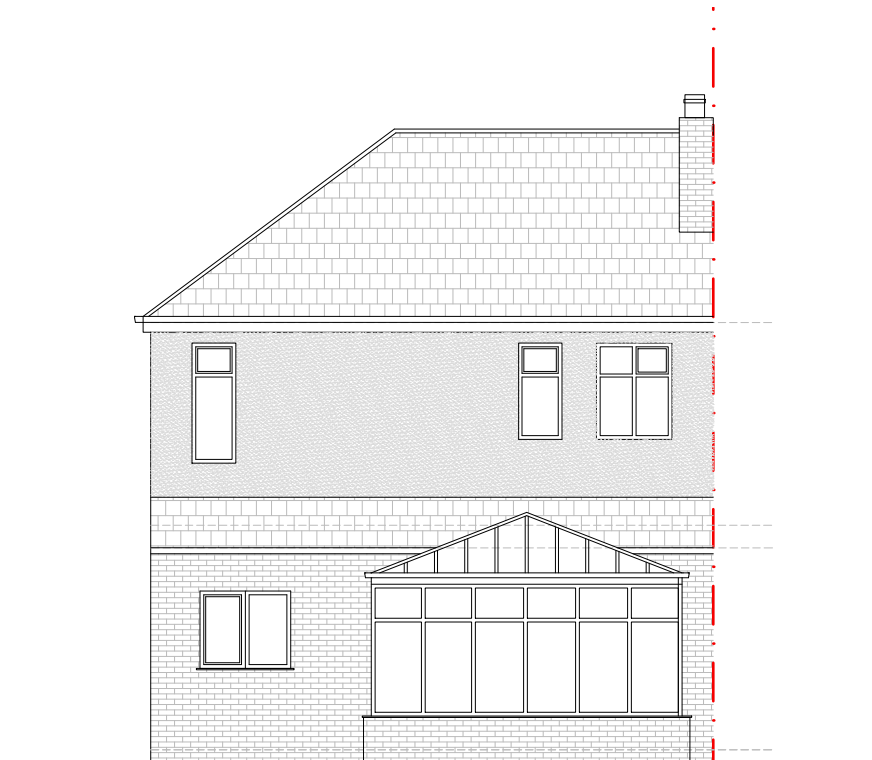

03 Existing GA Rear Elevation
Scale 1:100 @ A3



04 Existing GA Adjoining Elevation
Scale 1:100 @ A3

Element Key

--- Site Boundary

0 2 5
SCALE BAR 1:100

General Notes:

All site dimensions shall be verified by the Contractor on site prior to commencing any works.

Do not scale from this drawing.

Design intent drawing only. Construction to comply with latest building regulation requirements.

This drawing is the property of "Studio Tashkeel Architecture Ltd." and copyright is reserved by them. The drawing is not to be copied or disclosed by or to any unauthorised persons without the prior written consent of Studio Tashkeel Architecture Ltd.

-	First Issue	28.05.2024	SM	MK
Rev	Description	Date	Dr by	App by

STUDIO TASHKEEL ARCHITECTURE LTD.
1-3 Ashton Lane, Sale M33 6WT
Manchester, United Kingdom
T +44(0)161 694 6375
E info@StudioTashkeel.com
www.studiotashkeel.com

client name Mr & Mrs Khan	
project 34 Scholes Ln, Prestwich, M25 0AY	
drawing Existing GA Elevations	
project number 24_016	scale 1/100 @ A3
drawing number PL_003	rev -
issue status Planning	
This drawing is to be read in conjunction with all related drawings. All dimensions must be checked and verified on site before commencing any work or producing shop drawings. The originator should be notified immediately of any discrepancy. This drawing is copyright and remains the property of Studio Tashkeel Architecture Ltd.	