




01 Location Plan
Scale 1:1250 @ A3

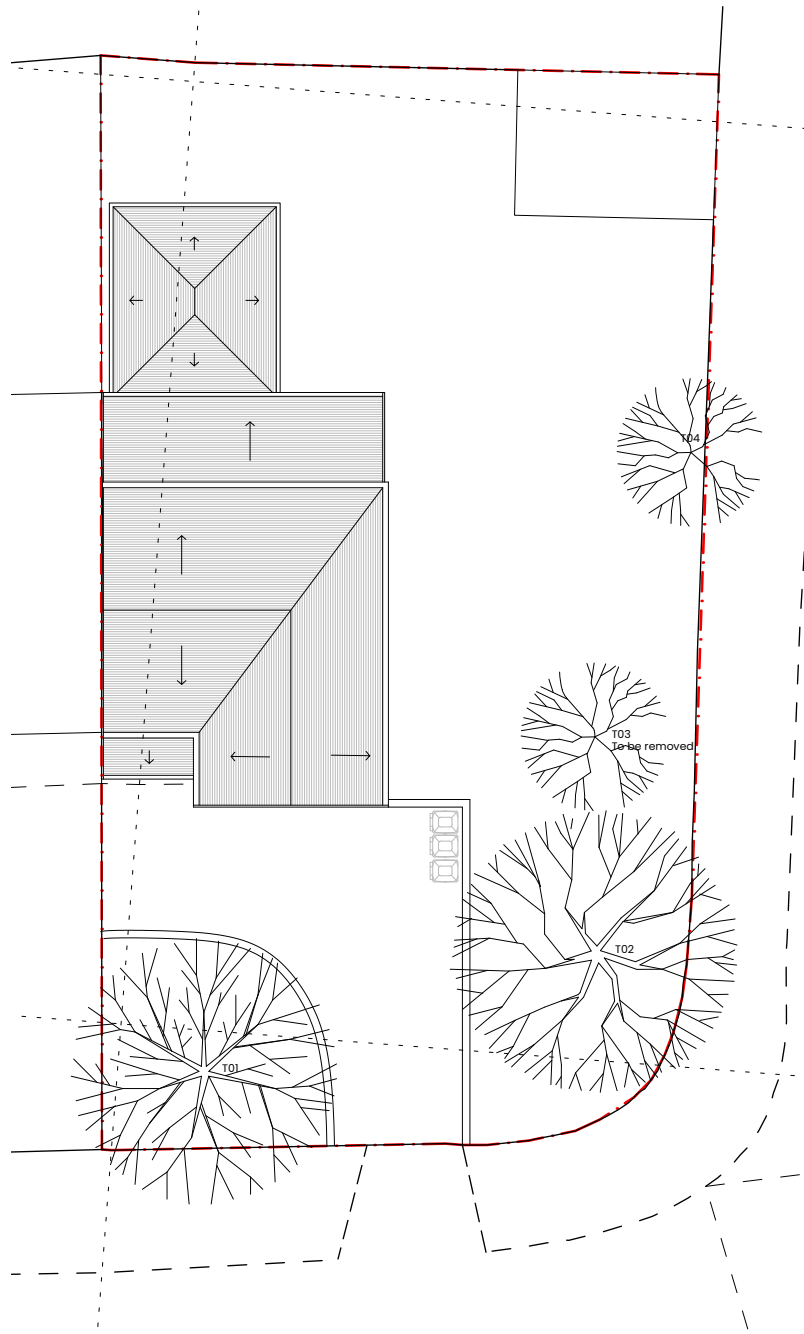

02 Existing Site Plan
Scale 1:100 @ A3

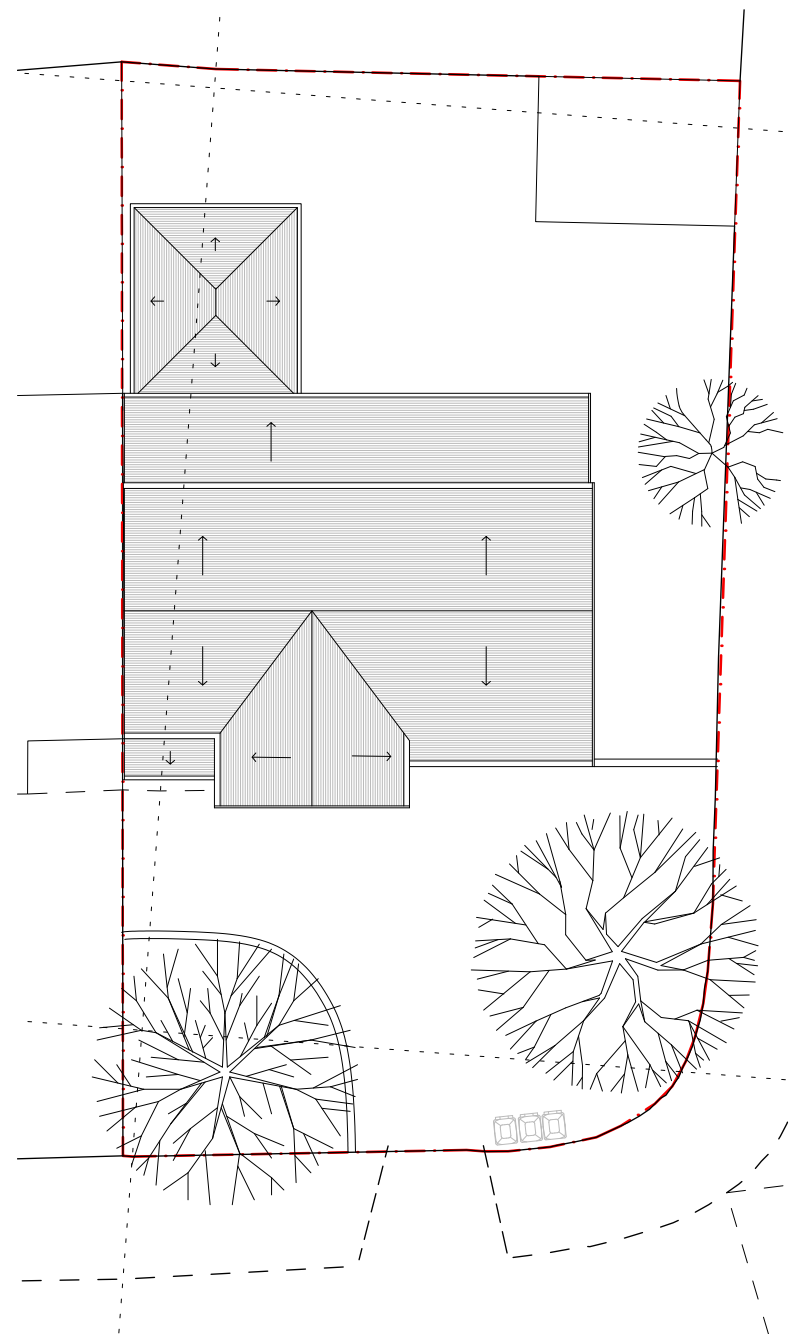

03 Proposed Site Plan
Scale 1:100 @ A3

 

Element Key

Site Boundary



SCALE BAR 1:200



SCALE BAR 1:1250

General Notes:


All site dimensions shall be verified by the Contractor on site prior to commencing any works.

Do not scale from this drawing.

Design intent drawing only. Construction to comply with latest building regulation requirements.

This drawing is the property of "Studio Tashkeel Architecture Ltd." and copyright is reserved by them. The drawing is not to be copied or disclosed by or to any unauthorised persons without the prior written consent of Studio Tashkeel Architecture Ltd.

-	First Issue	28.05.2024	SM	MK	
Rev	Description	Date	Dr by	App by	

 

**STUDIO TASHKEEL
ARCHITECTURE LTD.**
1-3 Ashton Lane, Sale M33 6WT
Manchester, United Kingdom
T +44(0)161 694 6375
E info@studiotashkeel.com
www.studiotashkeel.com

client name		
Mr & Mrs Khan		
project		
34 Scholes Ln, Prestwich, M25 0AY		
drawing		
Location and Site Plans		
project number	scale	
24_016	varies @ A3	
drawing number	rev	issue status
PL_001	-	Planning

This drawing is to be read in conjunction with all related drawings. All dimensions must be checked and verified on site before commencing any work or producing shop drawings. The originator should be notified immediately of any discrepancy. This drawing is copyright and remains the property of Studio Tashkeel Architecture Ltd.