




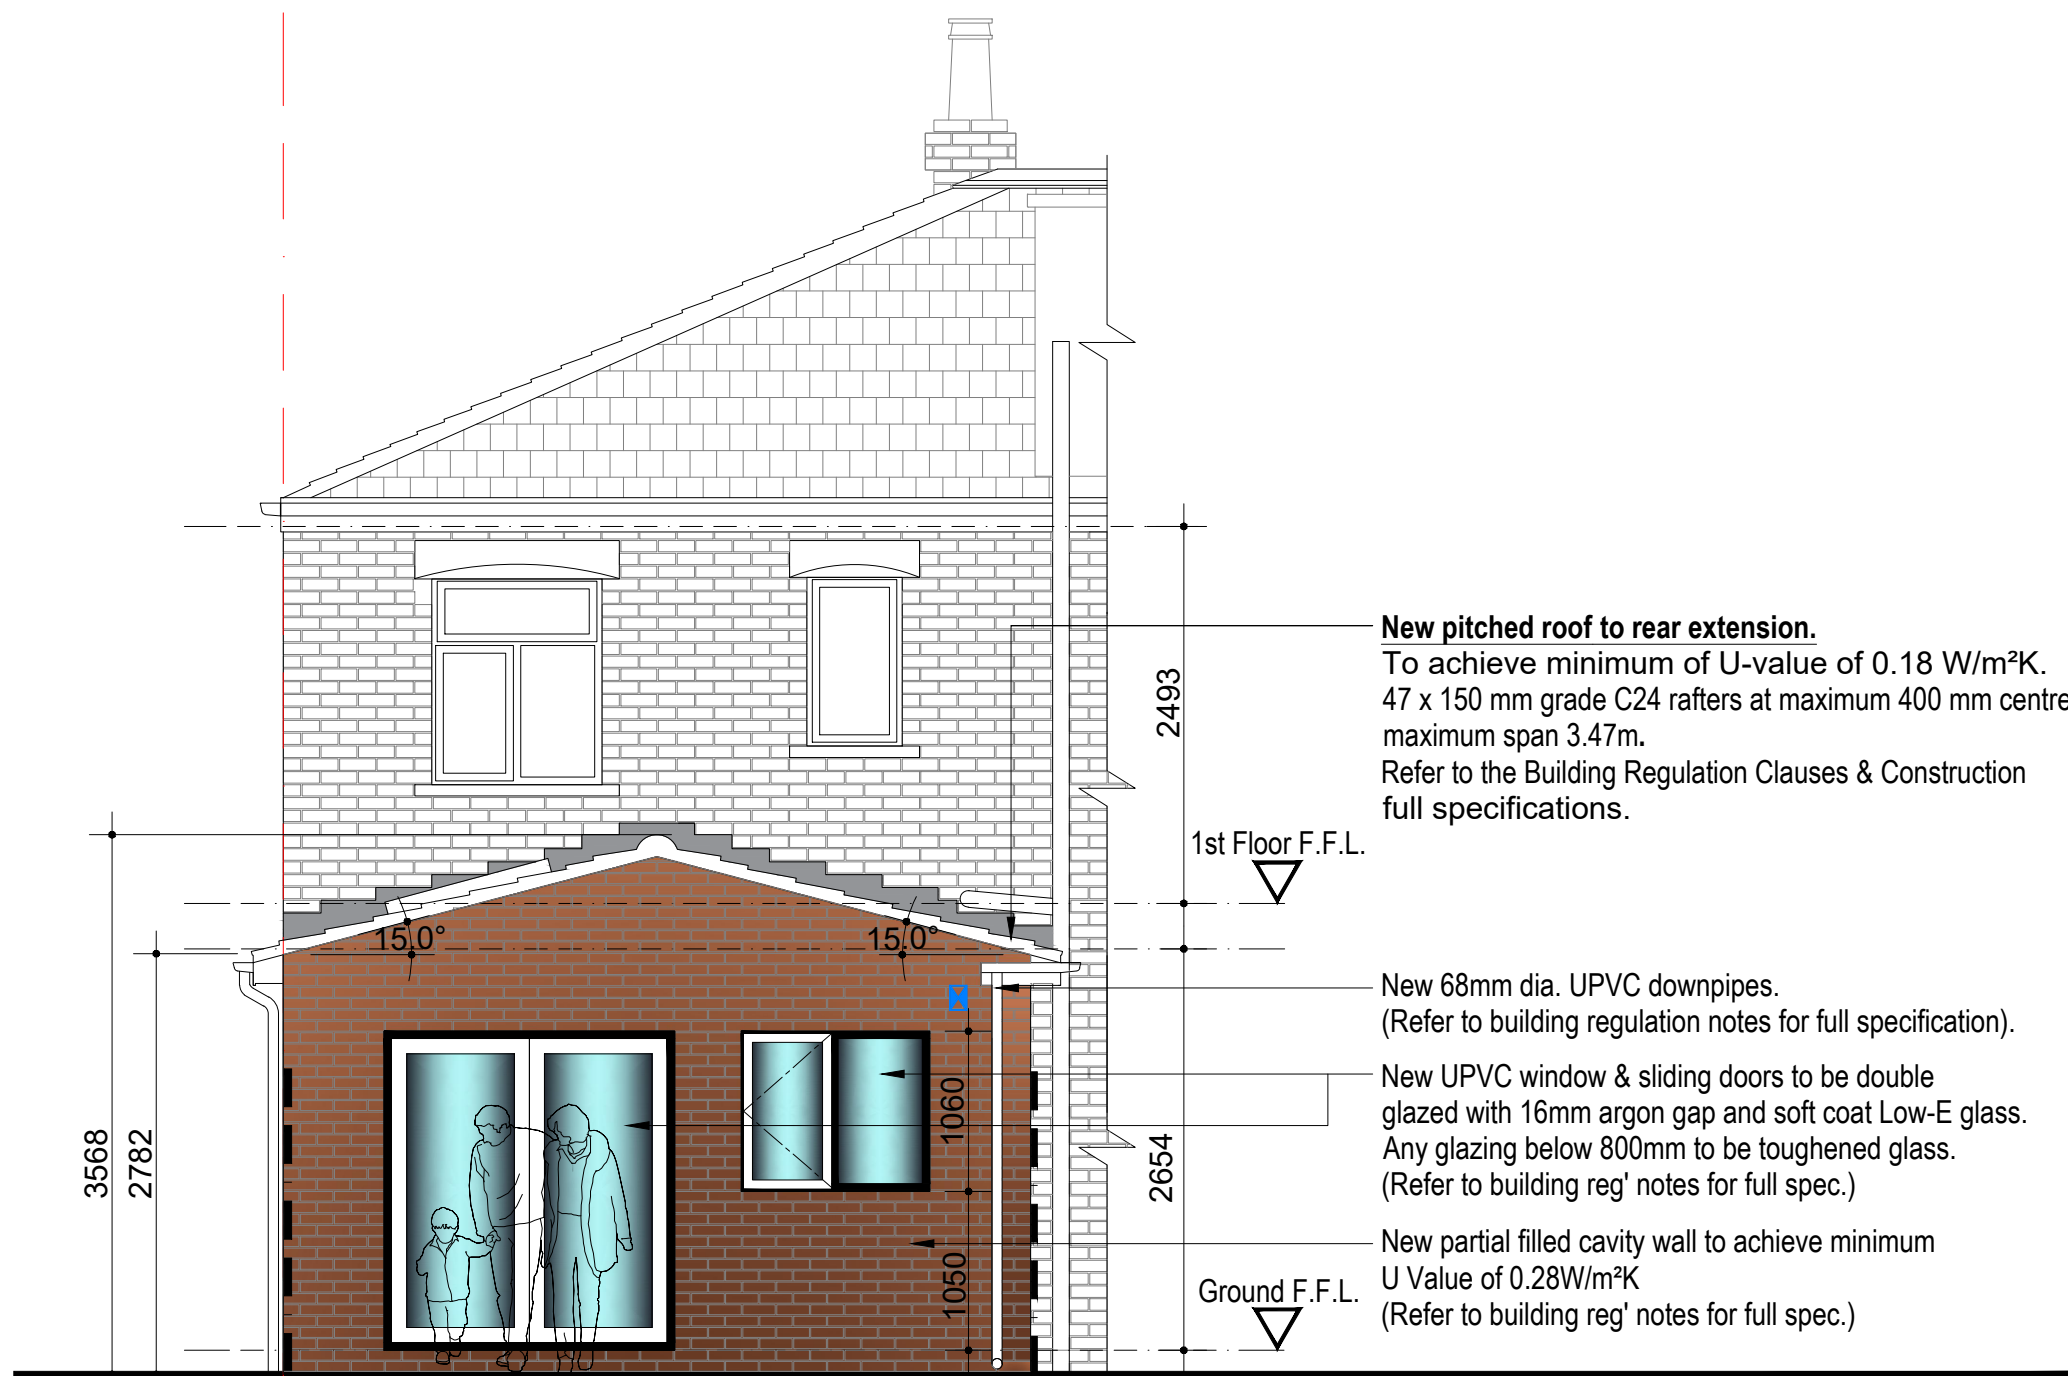

PROPOSED REAR ELEVATION
Scale 1:50)

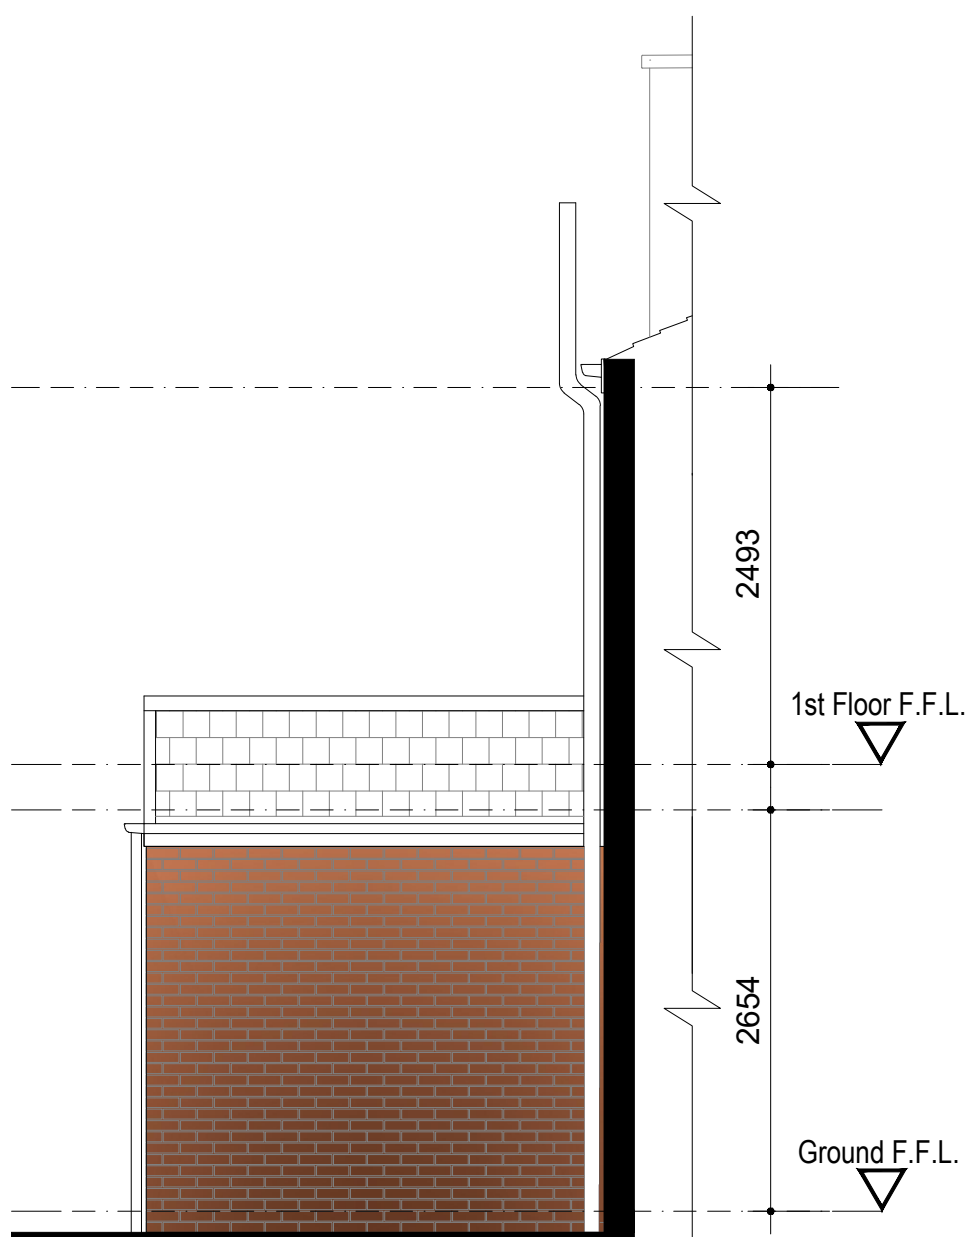

PROPOSED LEFT SIDE ELEVATION
Scale 1:50)

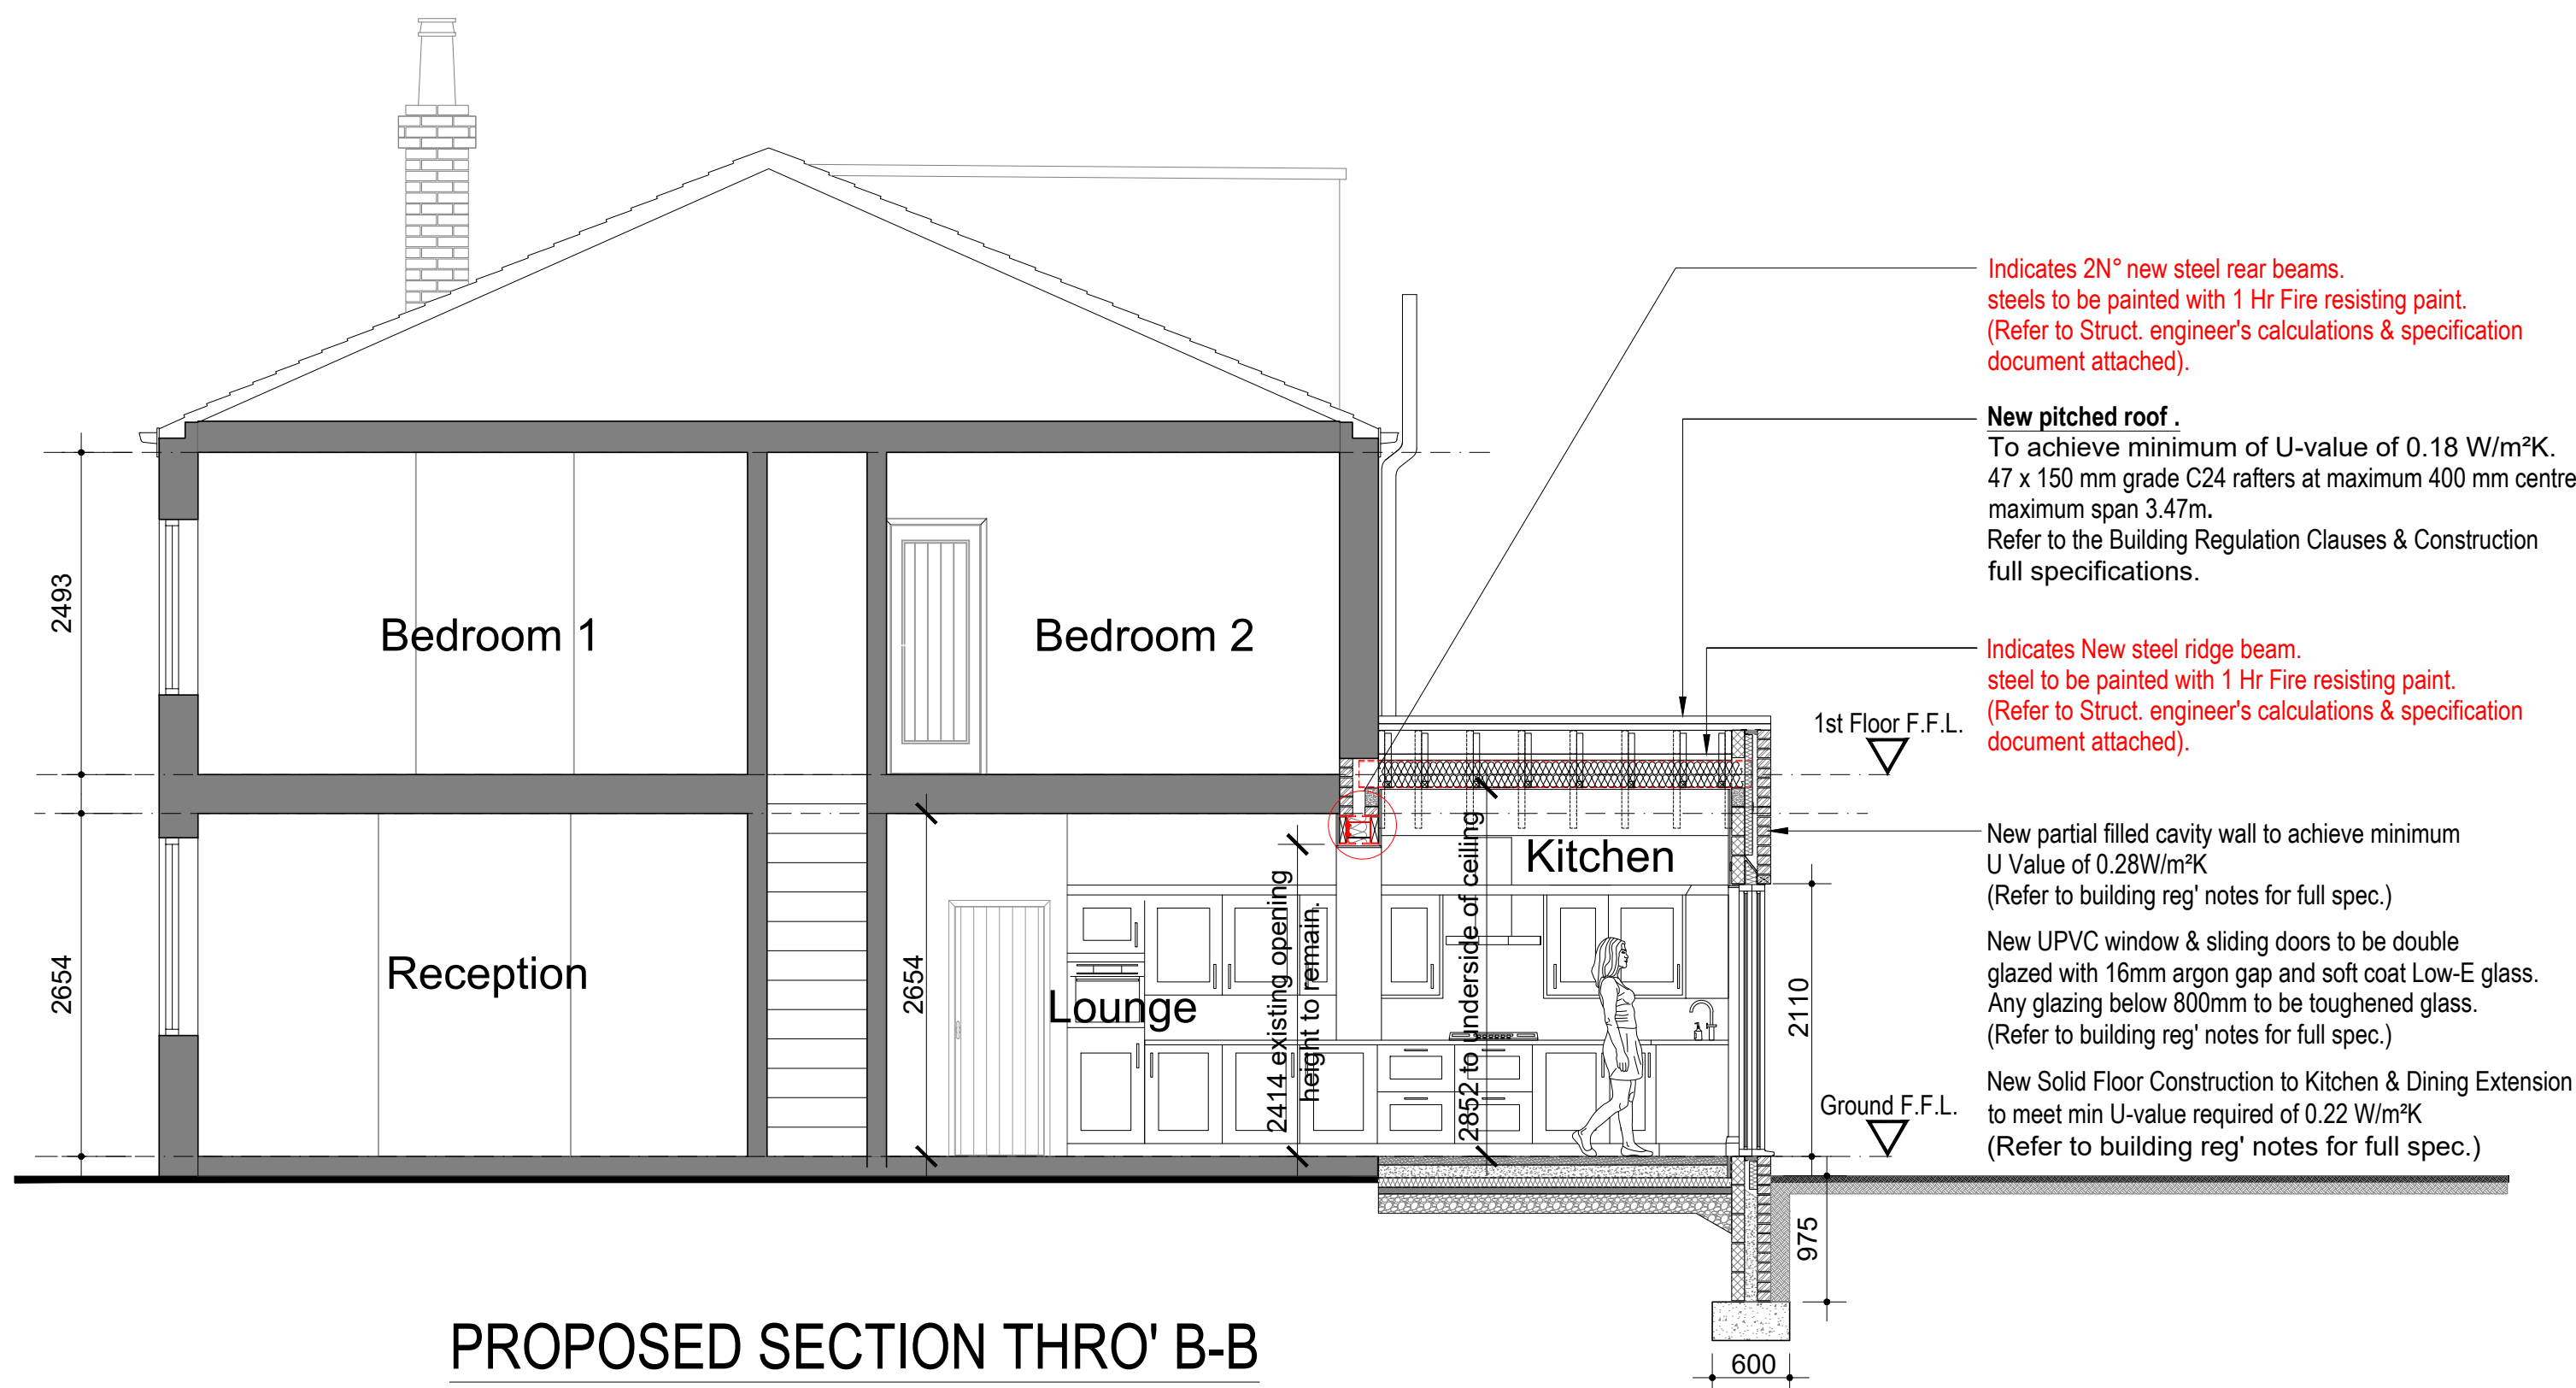

PROPOSED SECTION THRO' B-B
Scale 1:50)

Scale	1:50 @ A1	Project	Miss Noreen Boyle.
Drawn	JAL		
Checked	-		
Date	April 2022		
CAD File	-		
Dwg. No	NBOY- BR/06	Title	PROPOSED GROUND FLOOR EXTENSION TO THE REAR AT:- 243 STAND LANE, RADCLIFFE, MANCHESTER, M26 1JA.
Revision	-		PROPOSED REAR & LEFT SIDE ELEVATION & PROPOSED SECTION THRO' B-B. (SHEET 6 OF 8).