


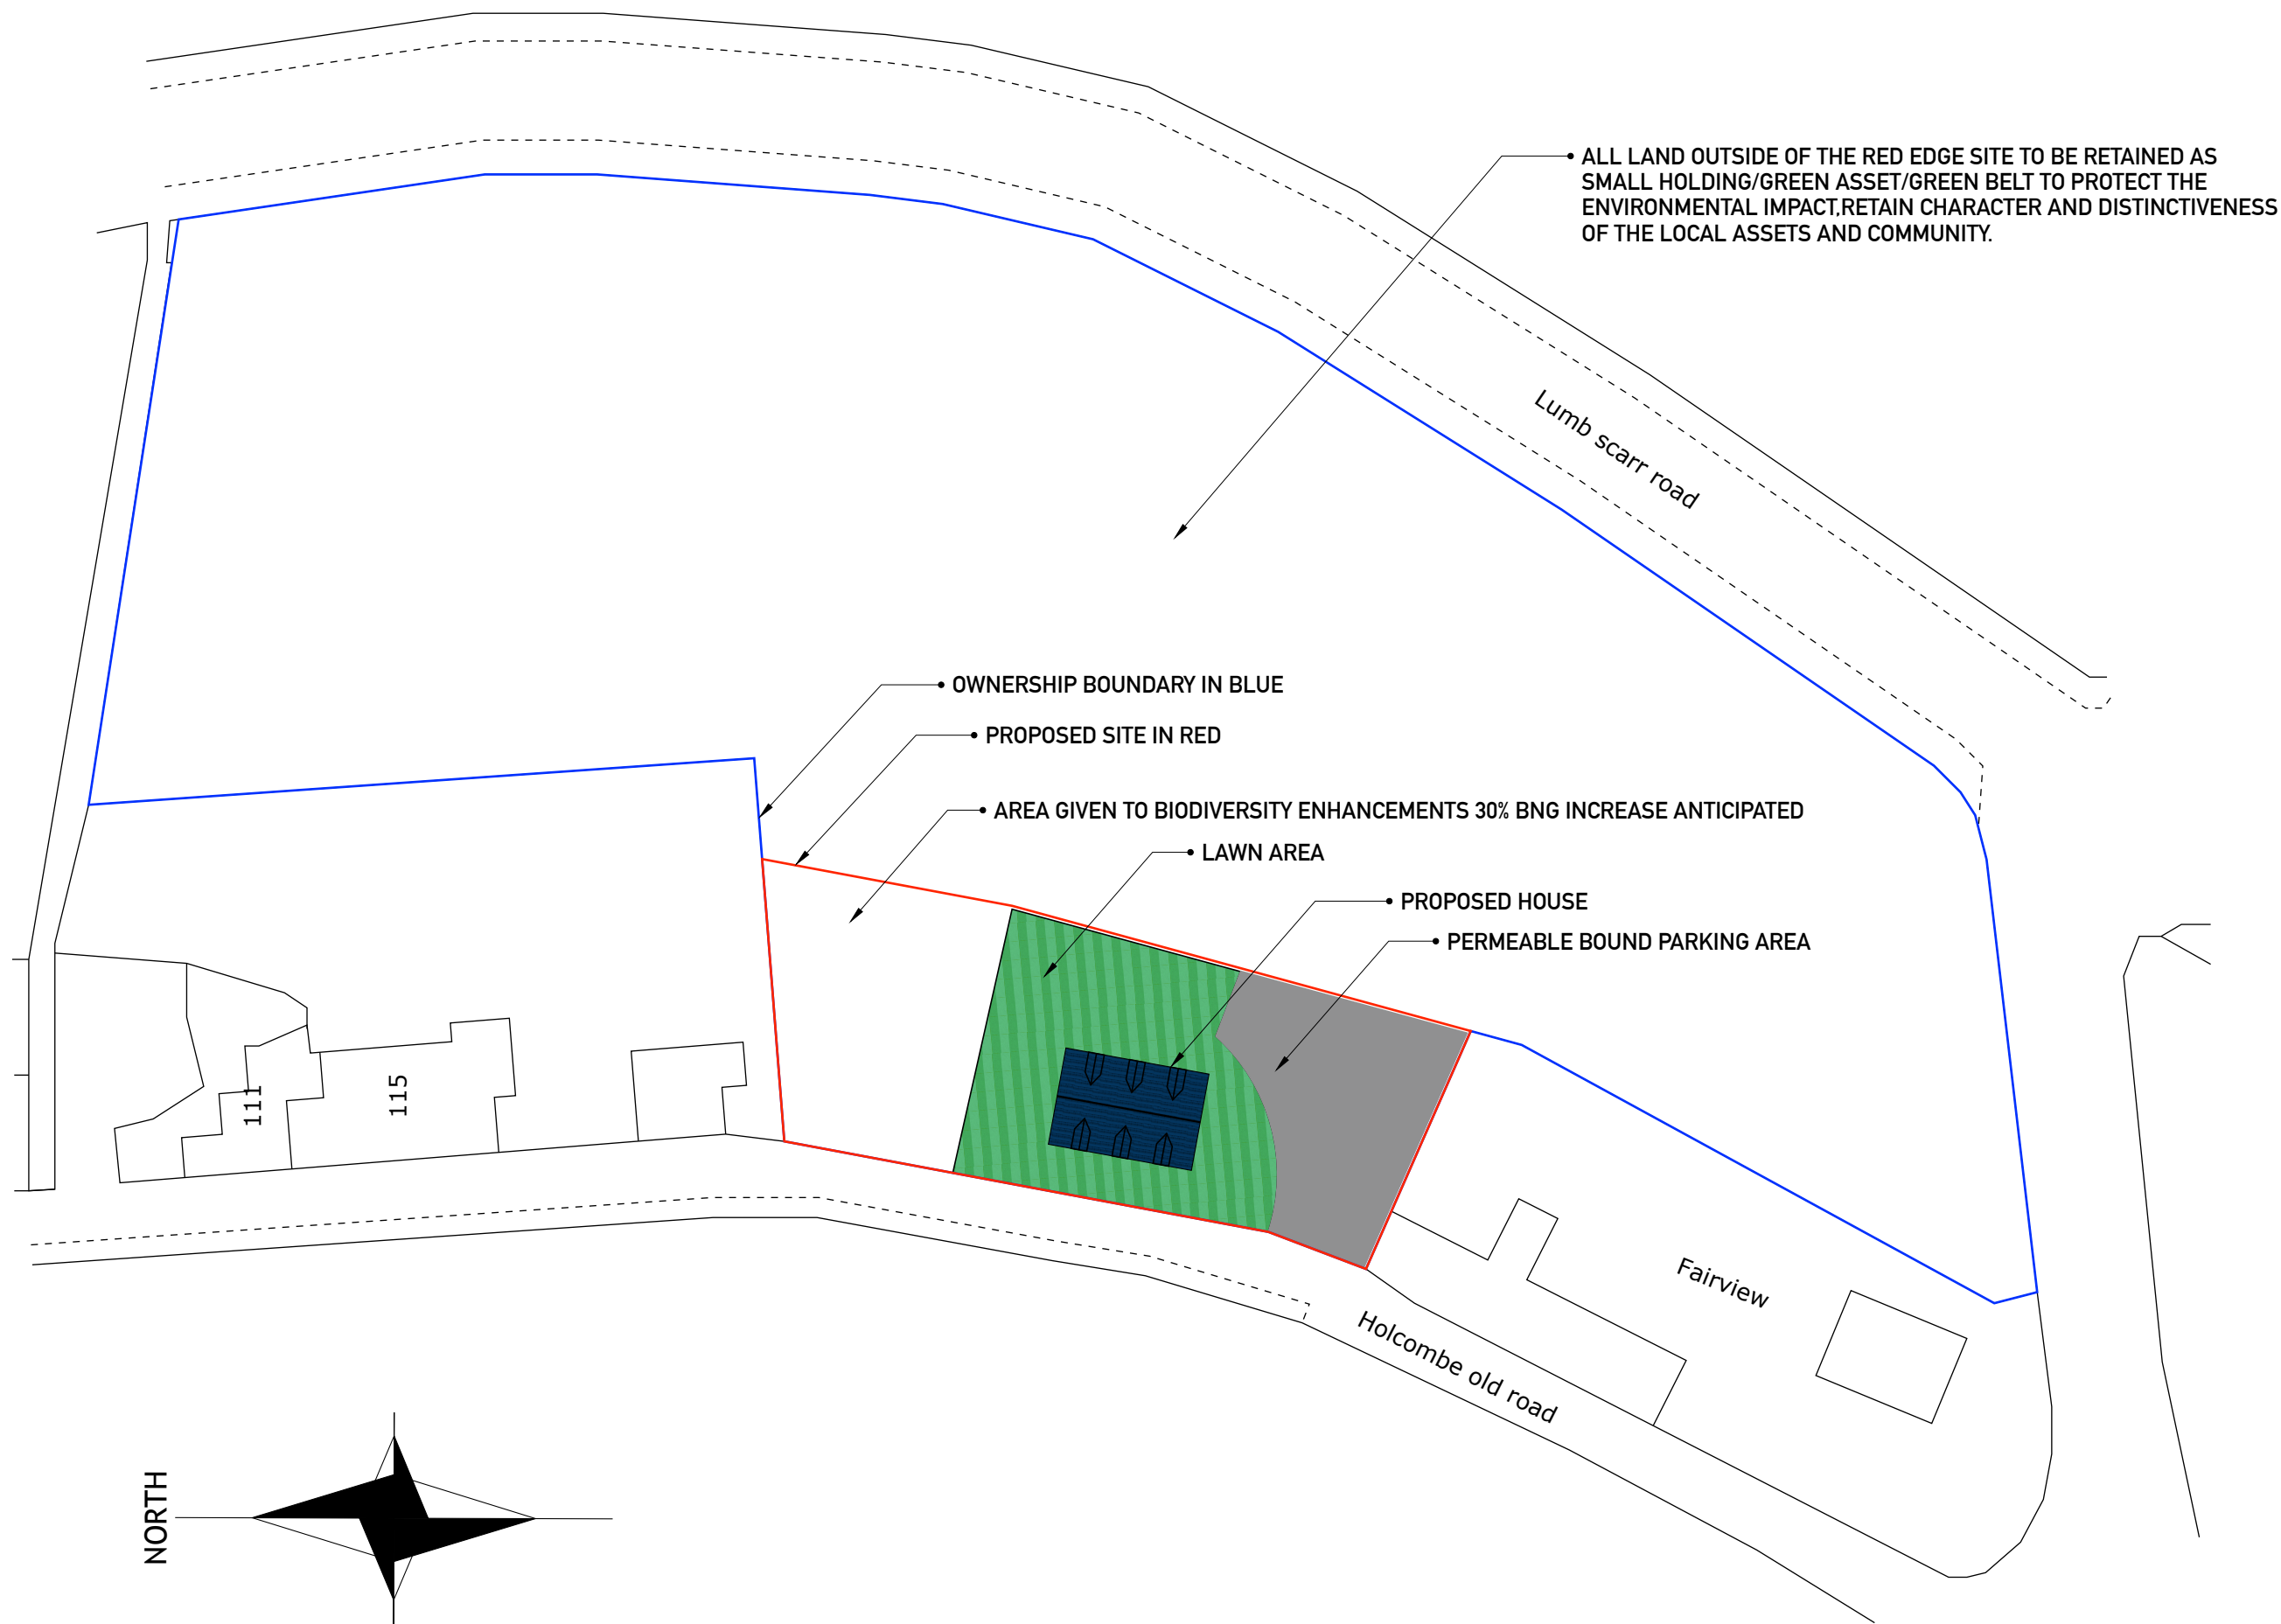

PROPOSED BLOCK PLAN

ISSUE

ARCHTECH DESIGN SOLUTIONS
MR STEVEN JACKSON
14 MAITLAND PLACE,
ROSSENDALE
0779218353
archtech_design@icloud.com

ANY ALTERATION OR DEVIATION MUST BE CONFIRMED WITH THE ARCHITECT/ENGINEER/LPA/LABC PRIOR TO ANY WORKS BEING CARRIED OUT. IT IS THE CONTRACTORS SOLE RESPONSIBILITY TO CONFIRM ALL SITE MEASUREMENTS PRIOR TO ANY ORDERING OR COMMENCEMENT AS NO RESPONSIBILITY IS ACCEPTED OR IMPLIED BY THE ARCHITECT/ ENGINEER ETC.

THE DRAWINGS AND INFORMATION HEREIN IS AND REMAINS SOLELY THE PROPERTY OF THE ARCHITECT ANY UNAUTHORISED USE/ COPYING/SHARING/PUBLICATION/ SUBMISSION ETC WILL NOT BE PERMITTED UNDER COPYRIGHT LAW/ INTELLECTUAL PROPERTY. THIS USE ALSO EXTENDS TO THAT OF THE LPA/LABC AND CHECKS MUST BE MADE TO SATISFY THE SOURCE OF THE DOCUMENT PRIOR TO USE.

CLIENT

MR OLIVER JAMES
HOWARTH
50 PEEL BROW
RAMSBOTTOM BURY

ISSUE

PROJECT NO.
OH/03/01/SITE

PROJECT
PROPOSED DETACHED HOUSE
AT HOLCOMBE OLD ROAD,
BURY

DRAWN BY
SJ

DESCRIPTION
BLOCK SITE PLAN
PROPOSED 1:500

PAPER SIZE A3

A3