


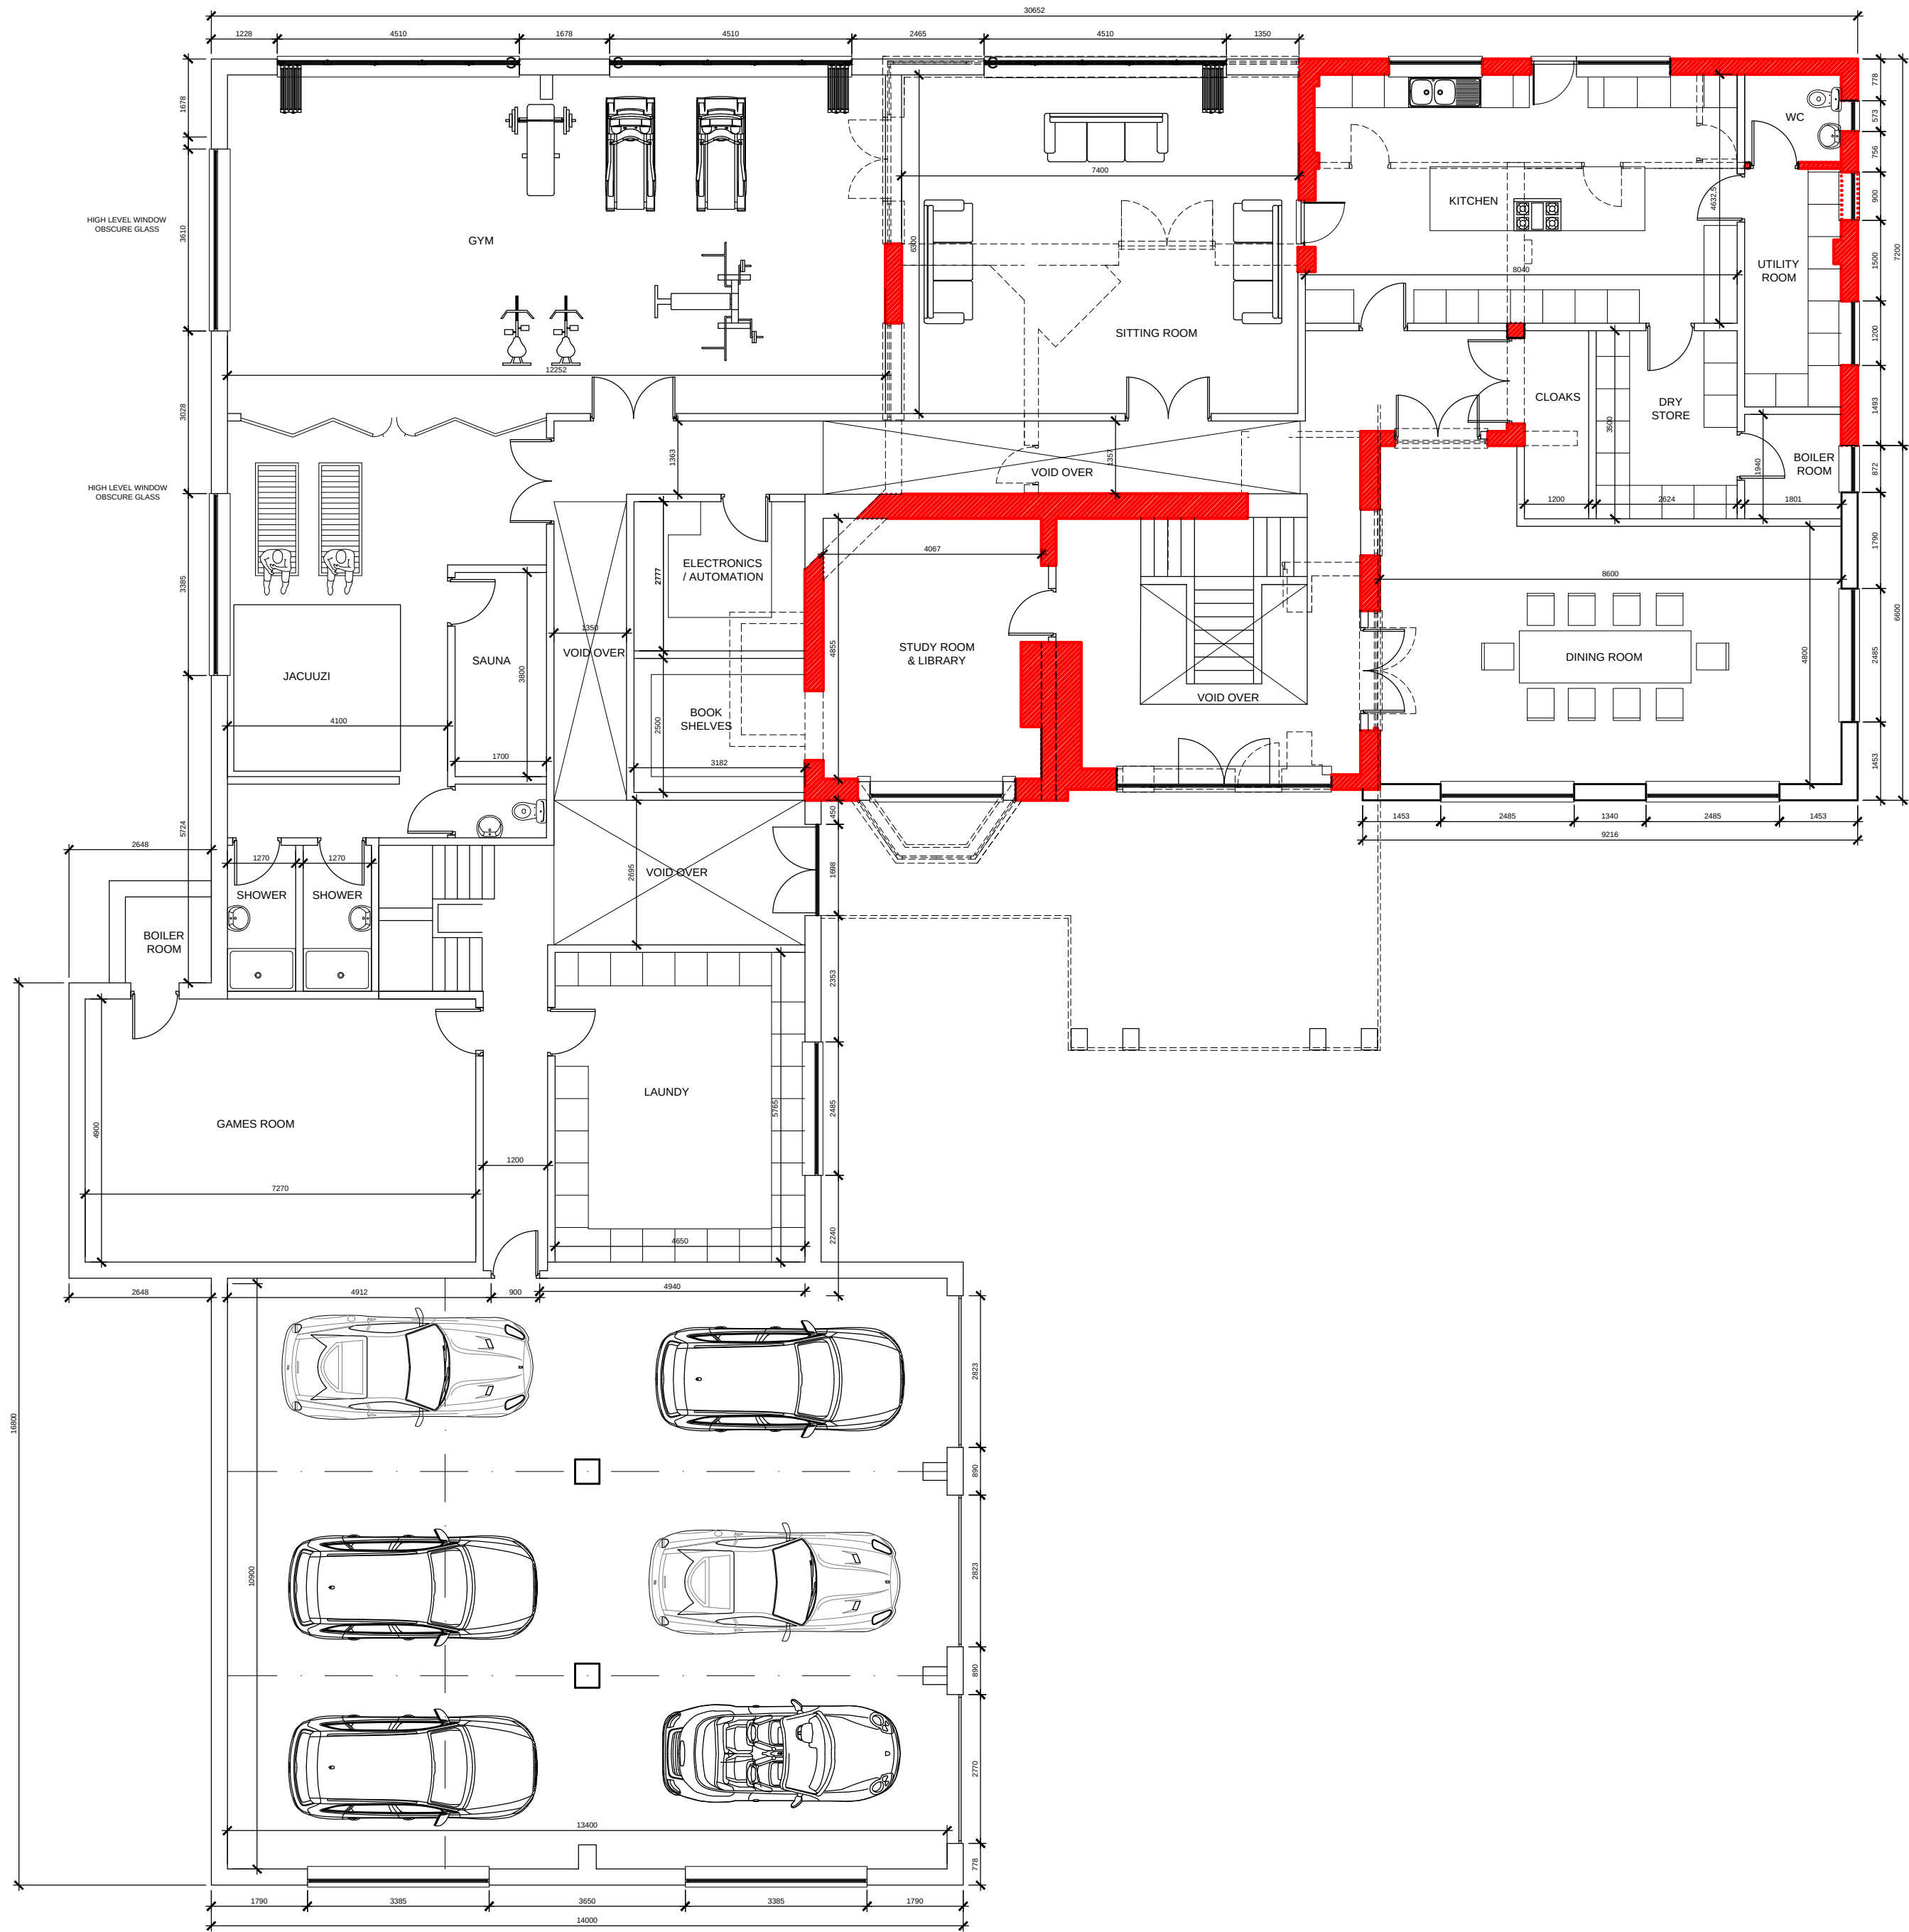

A	26-02-2022	Garage & 1st flr. over altered to increase distance from boundary	
REV	DATE	AMENDMENTS	INT
Harry Jackson Surveyors Limited			
Unit 4A Farnworth Park Industrial Estate Wellington Street, Farnworth, Bolton BL4 7BY Tel: 01204 701740 Mobile: 07931 321879			
CLIENT		Mrs Shahana Begum	
ADDRESS		The Gatehouse Woodhill Road Bury BL8 1BN	
PROJECT		Extension & Alts to Existing Dwelling	
TITLE		Proposed Ground. Floor Plan	
DRAWING No.		08	REV A
SCALES		1:100	DATE Sept 2021
DRAWN BY		BE	SHEET SIZE A2
CHECKED BY		HJ	COPYRIGHT ©