

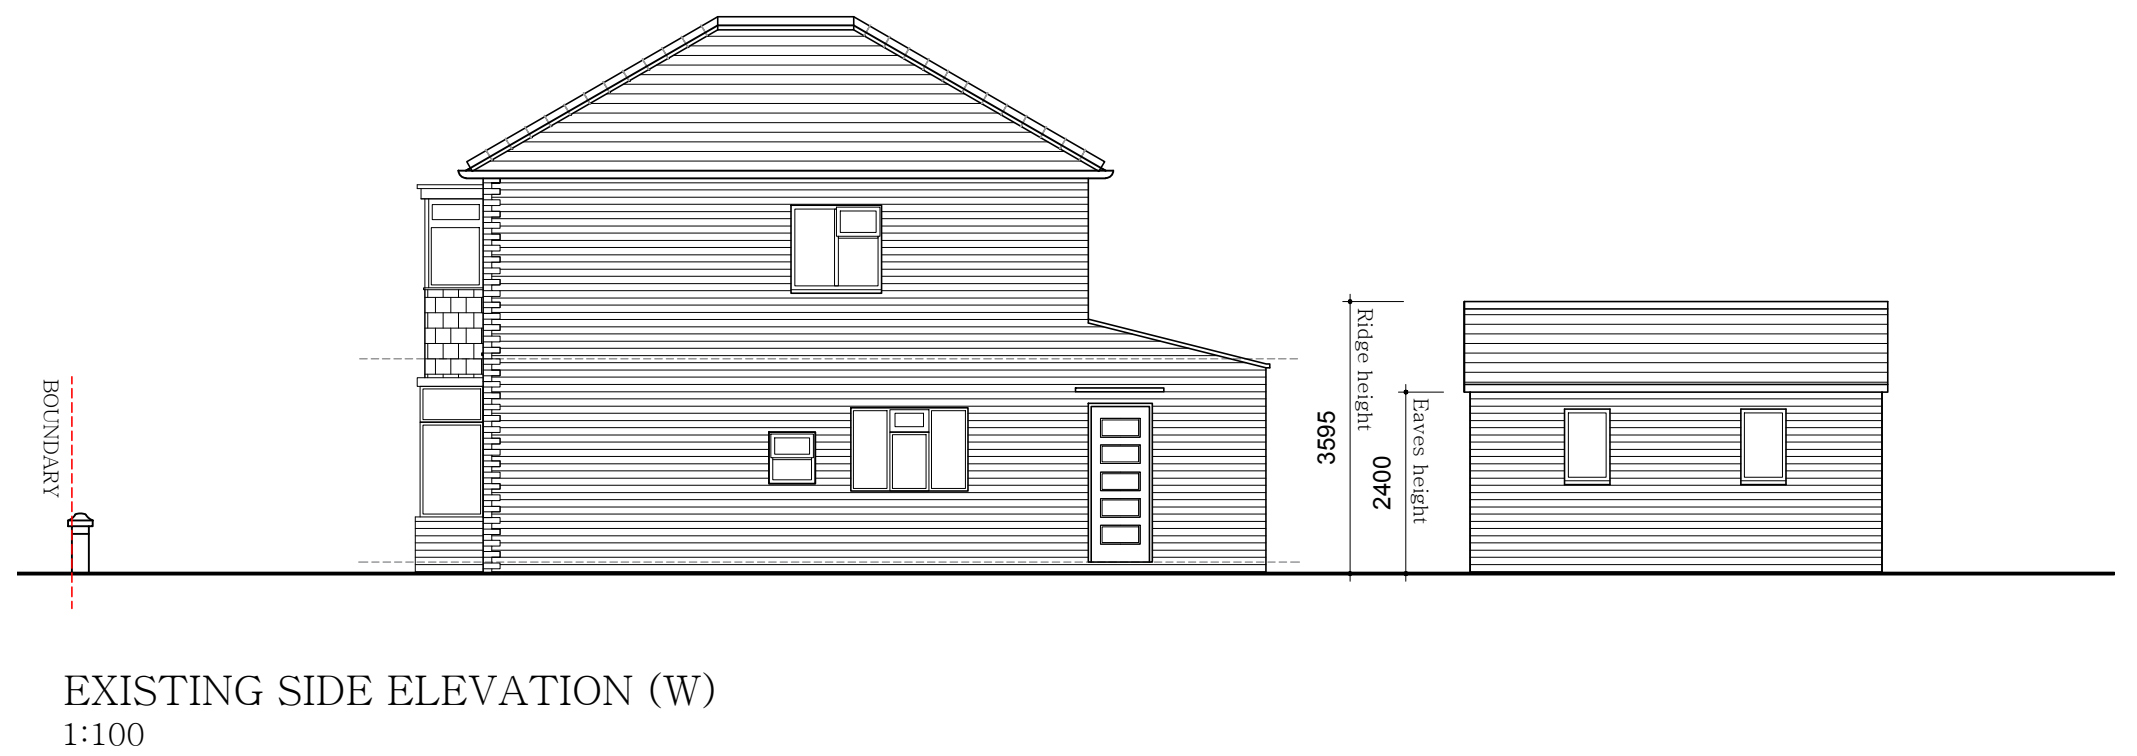
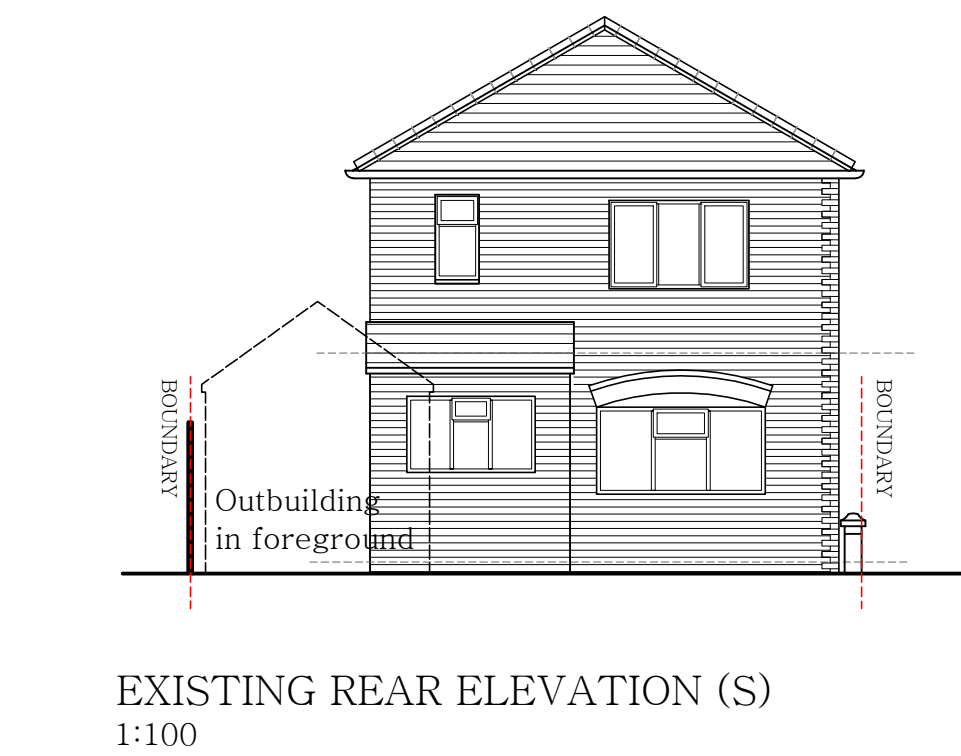
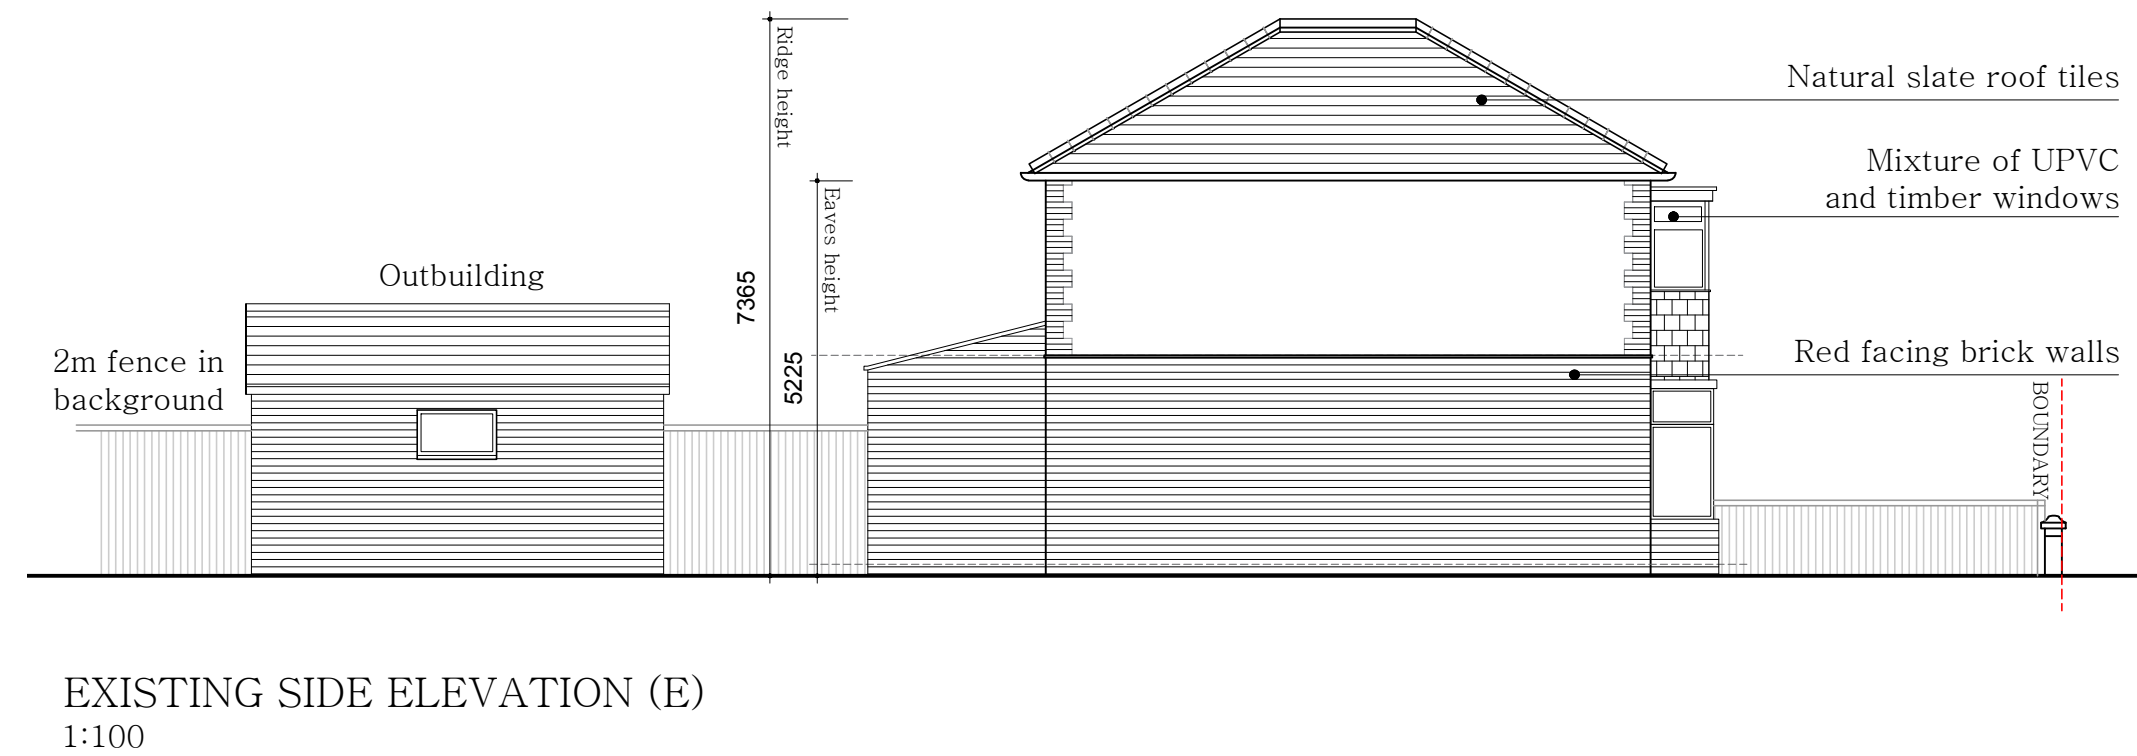
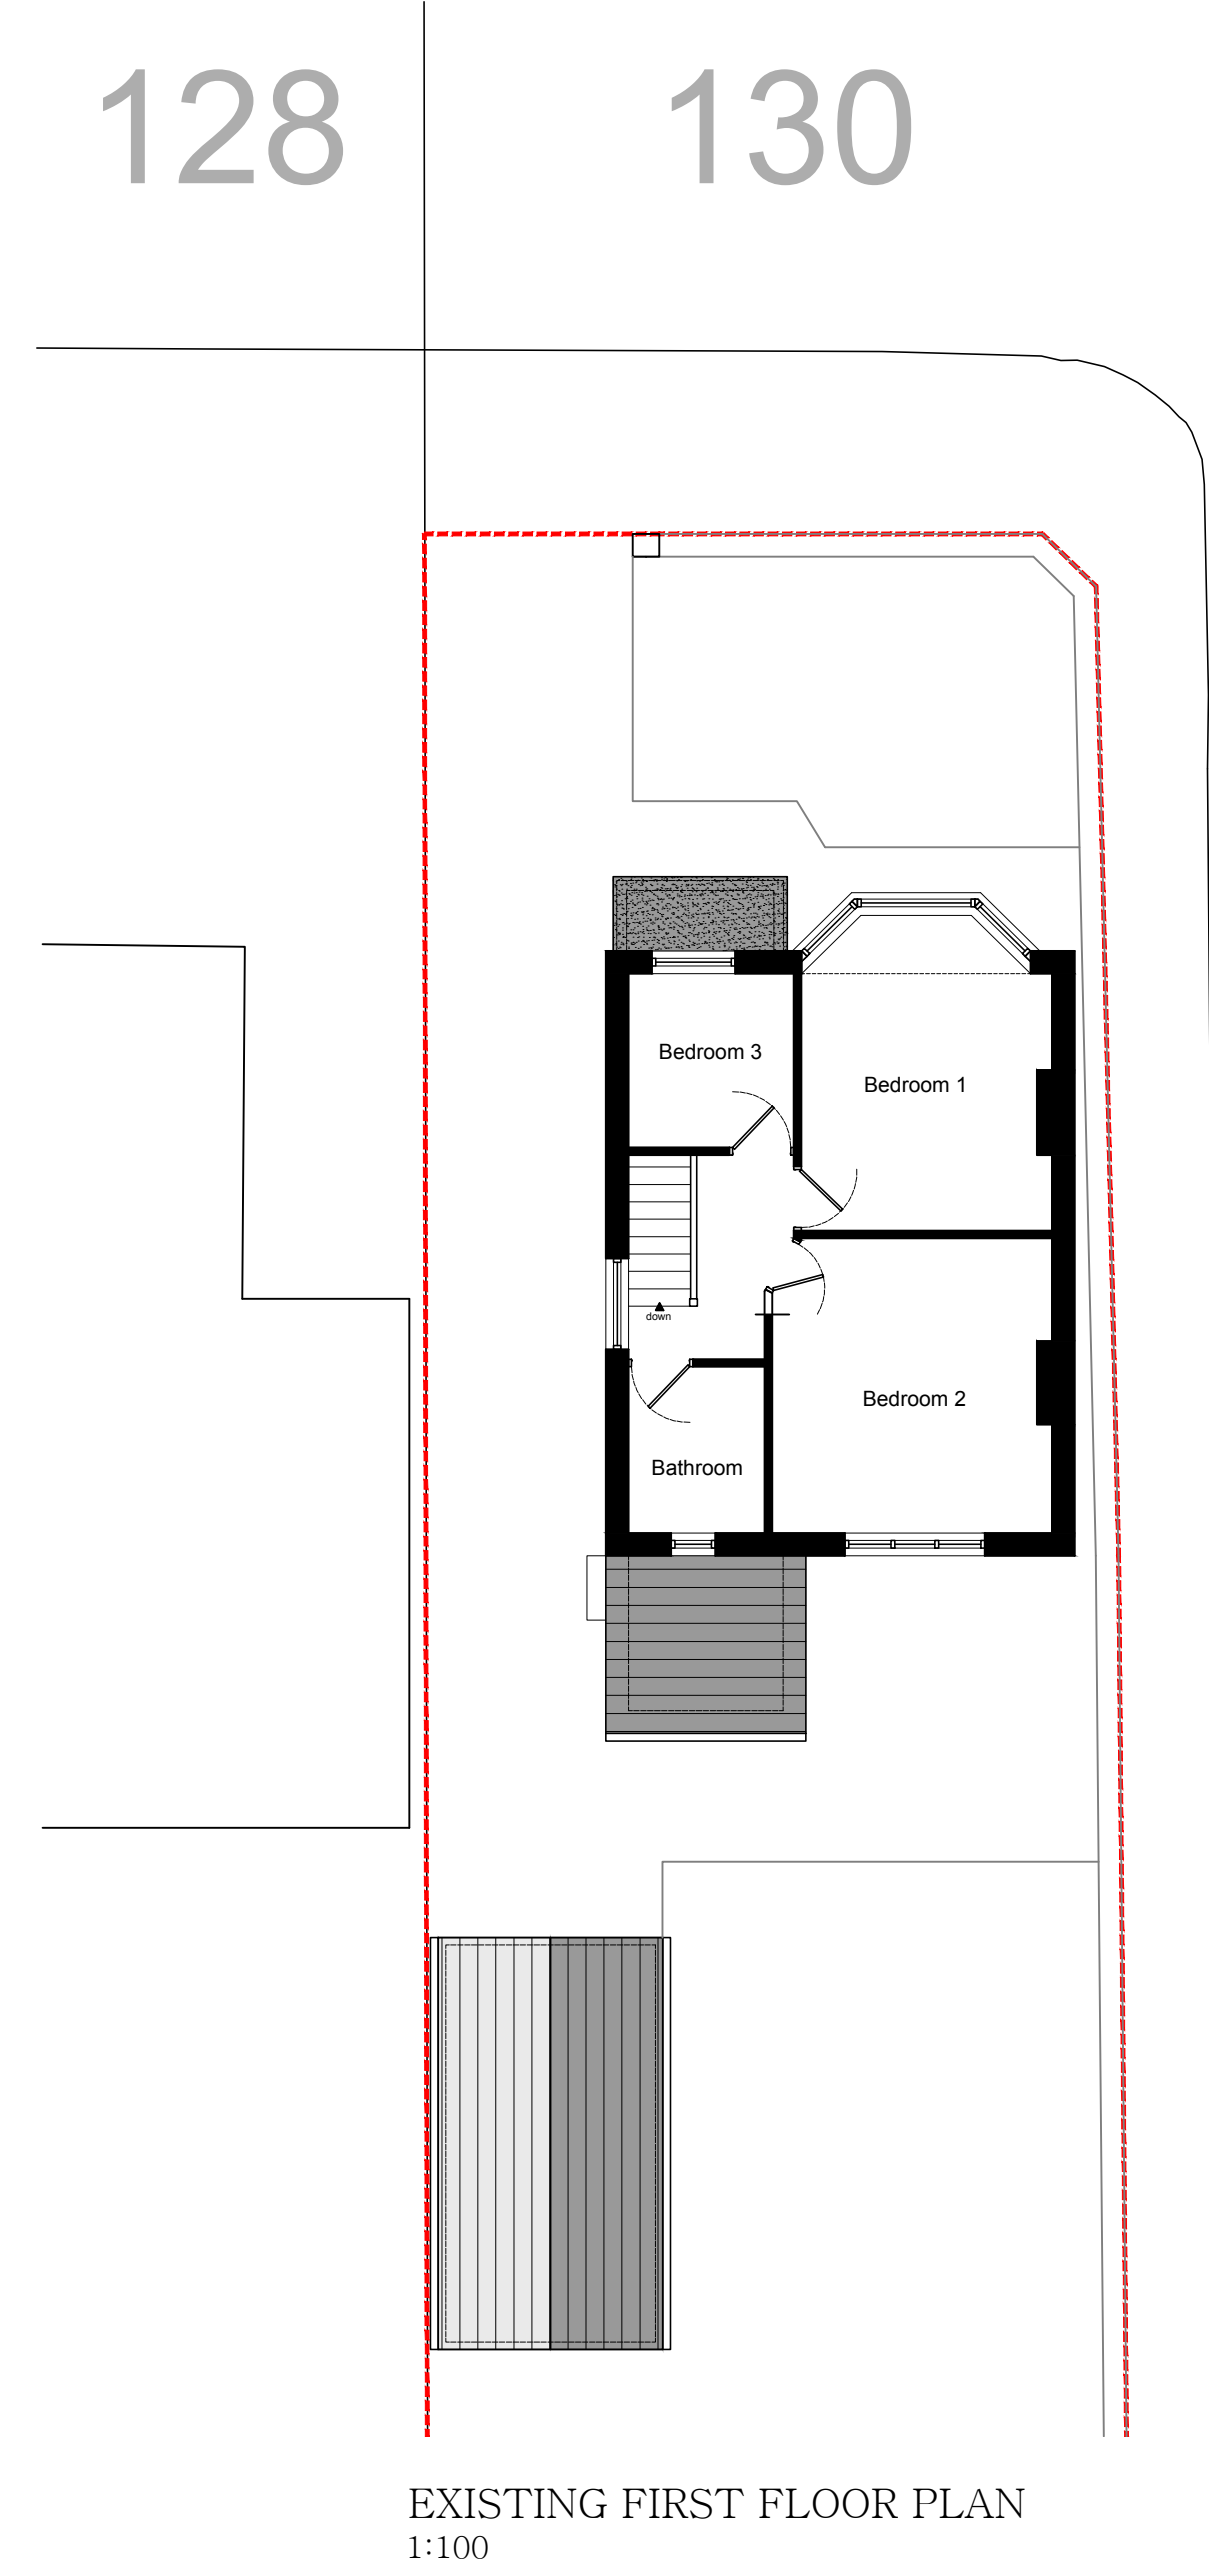


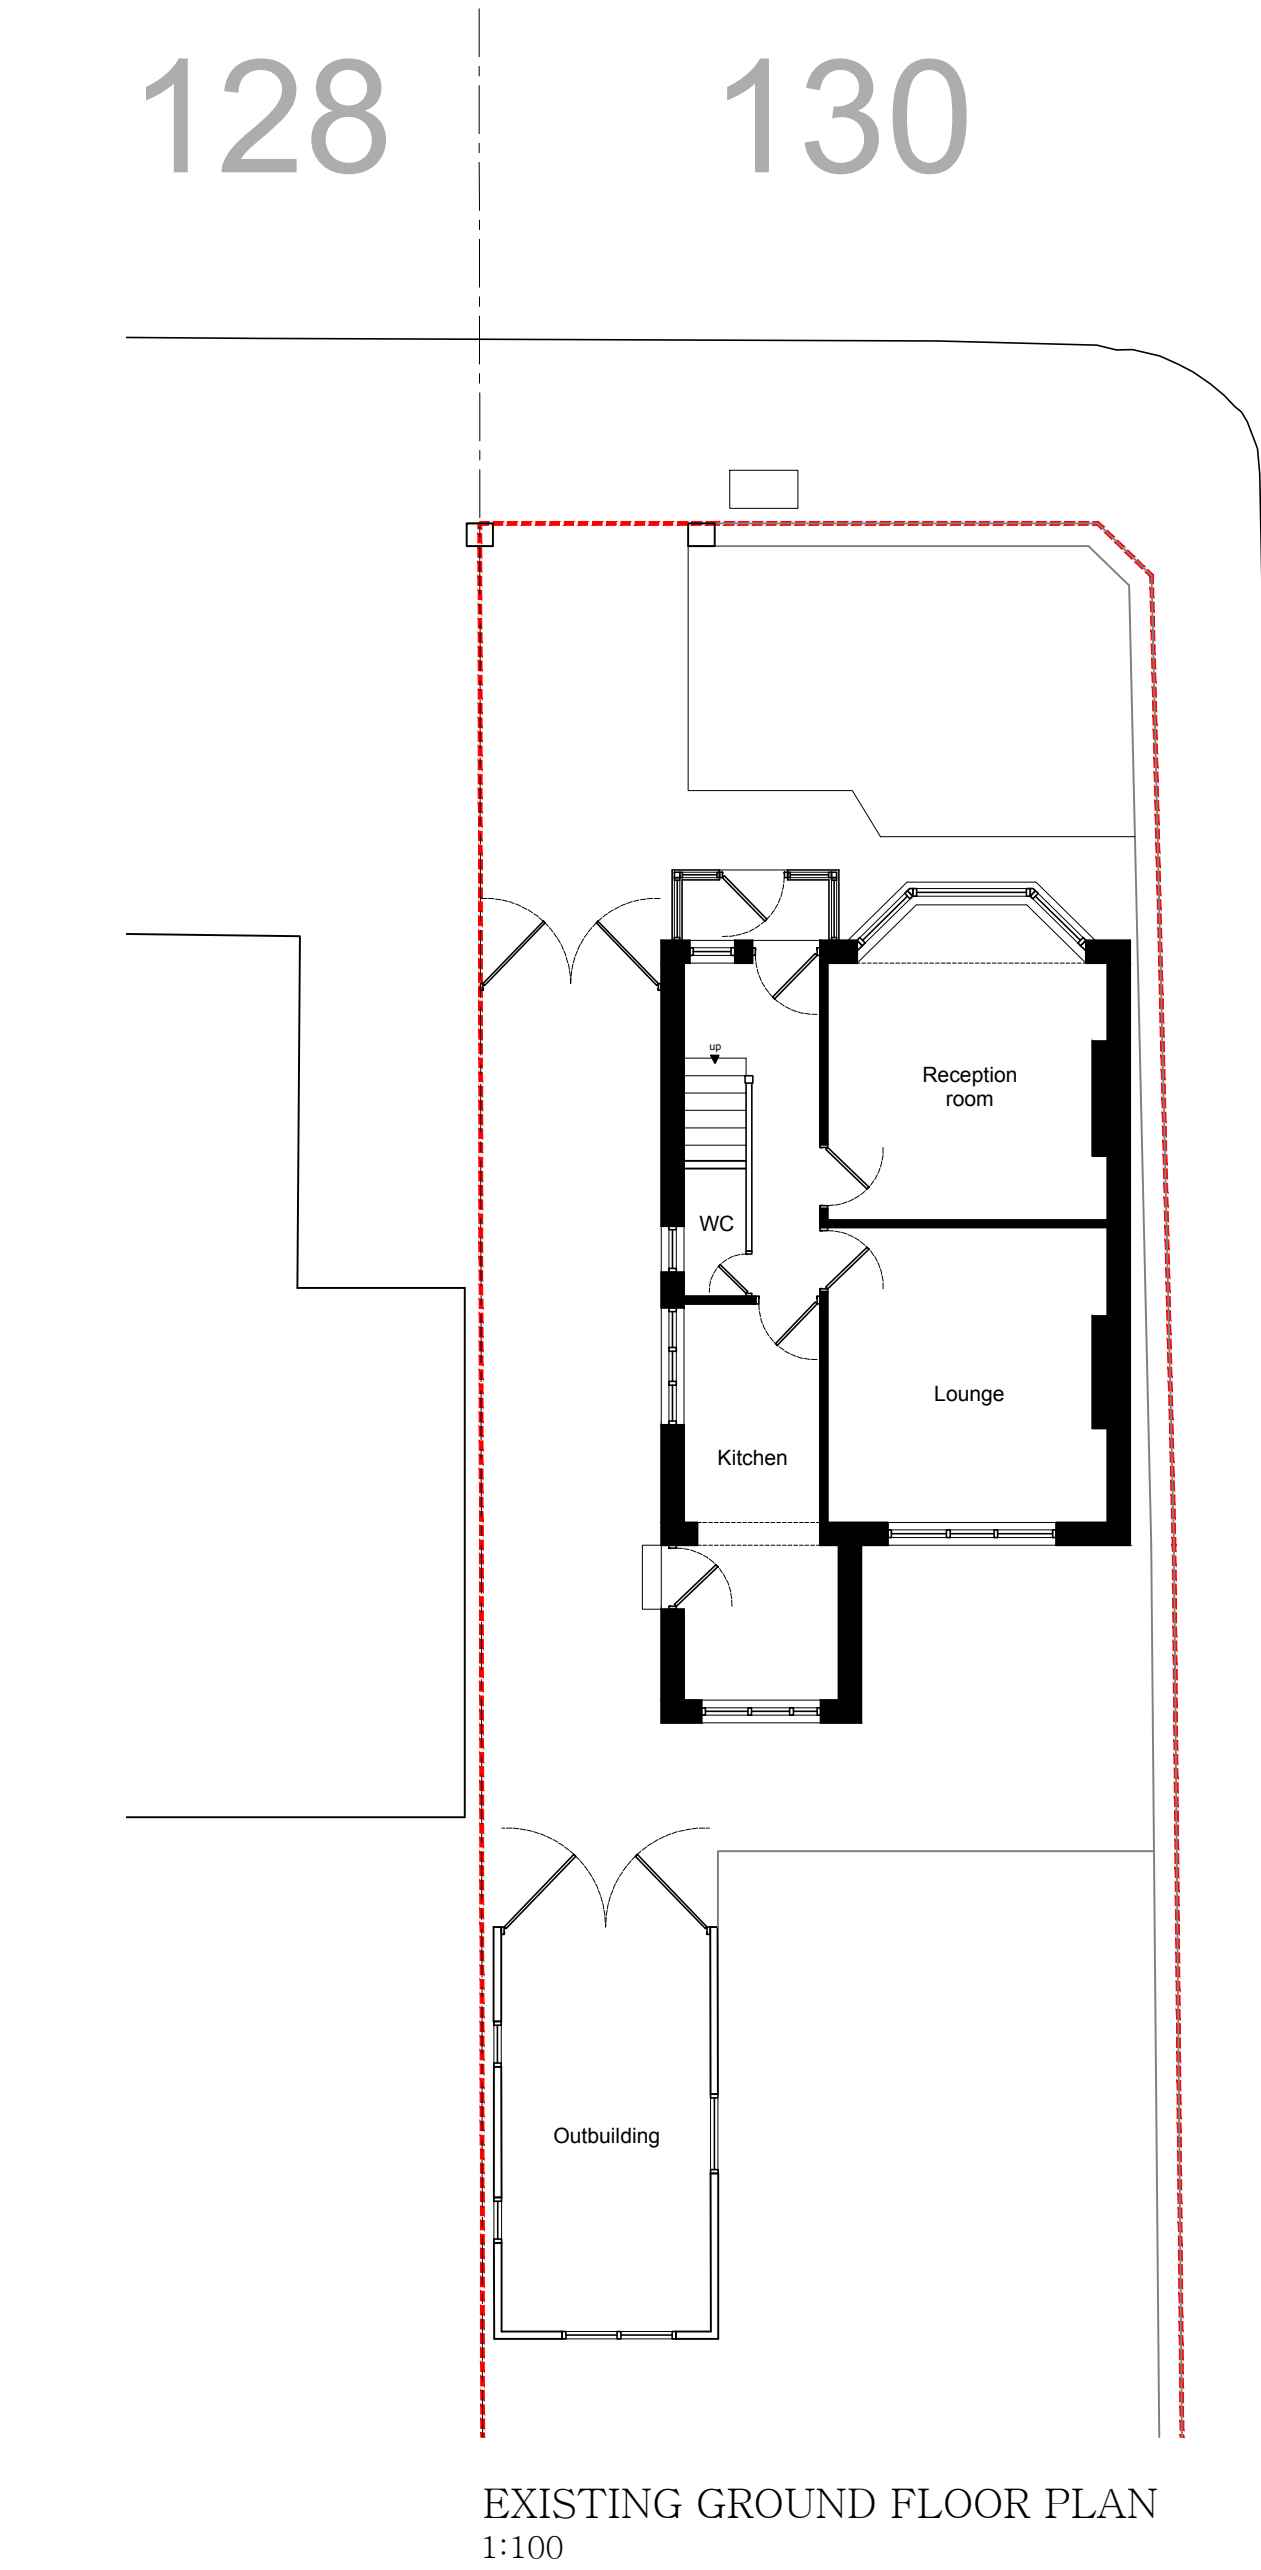

revision	date	comments
A	06.05.26	Pavement cover shown

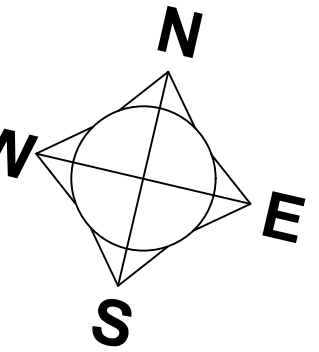

Job Title
TWO STOREY SIDE AND REAR
EXTENSION AND PART SINGLE
STOREY EXTENSION

Site Address
130 Kings Rd, Manchester, M25
0EZ

Drawing Title
Existing Site Plan

Scale
1:100 @ A1

Date
10.12.25

Drawn
uf

A. 275a Upper Brook St
Manchester
M13 0HR

T. 07894401574
E. info@lumitekton.com