



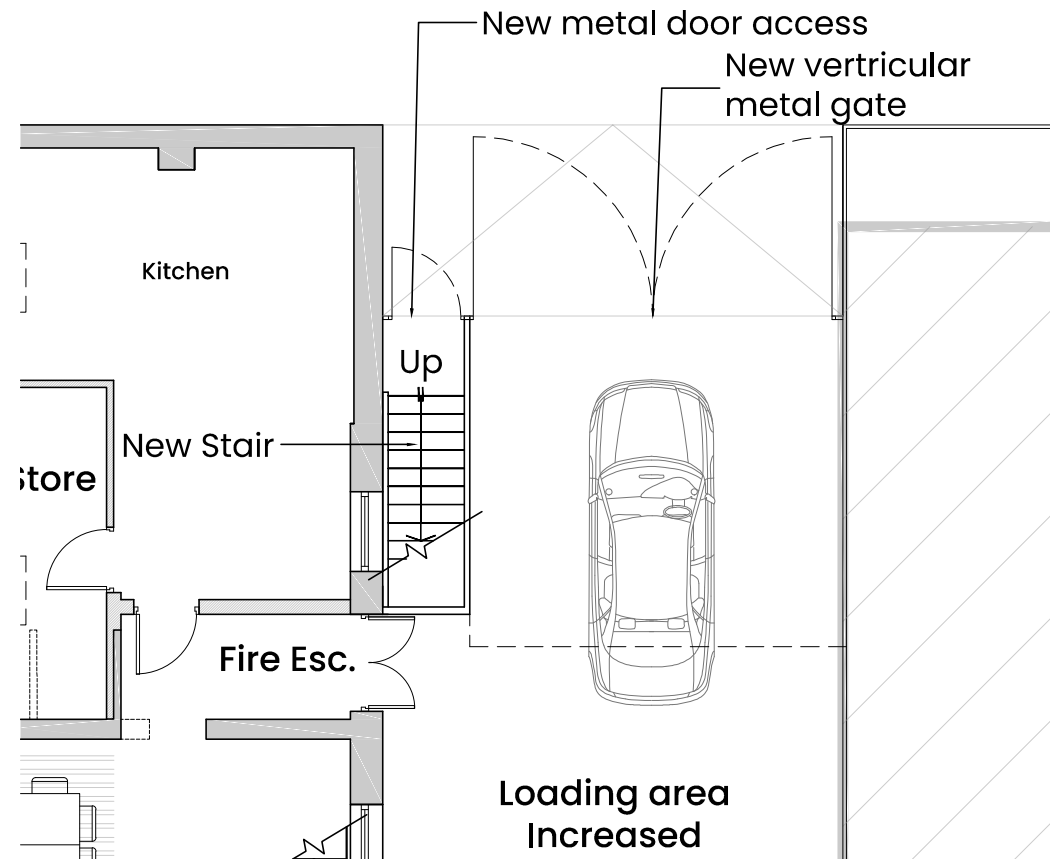

Proposed new vertricular gate & fire escape stair at the ground floor
Scale 1:100 @ A3

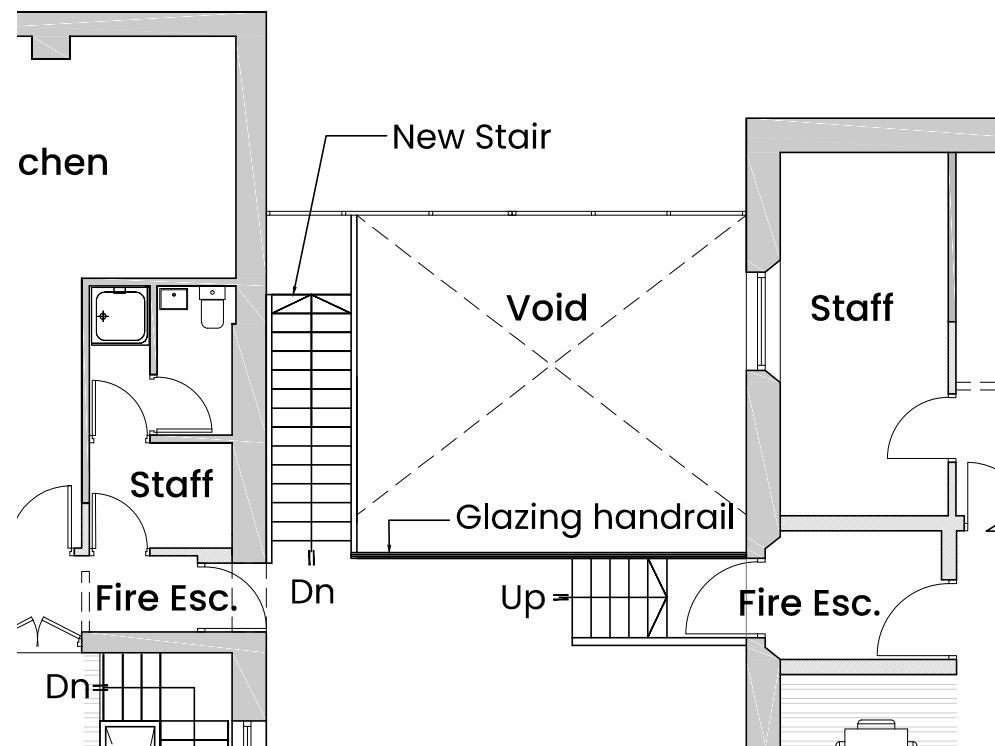

Proposed e new vertricular gate & fire escape stair at the first floor
Scale 1:100 @ A3




SCALE BAR 1:100

General Notes:

All site dimensions shall be verified by the Contractor on site prior to commencing any works.


Design intent drawing only. Construction to comply with latest building regulation requirements.

This drawing is the property of "Studio Tashkeel Architecture Ltd." and copyright is reserved by them. The drawing is not to be copied or disclosed by or to any unauthorised persons without the prior written consent of Studio Tashkeel Architecture Ltd.

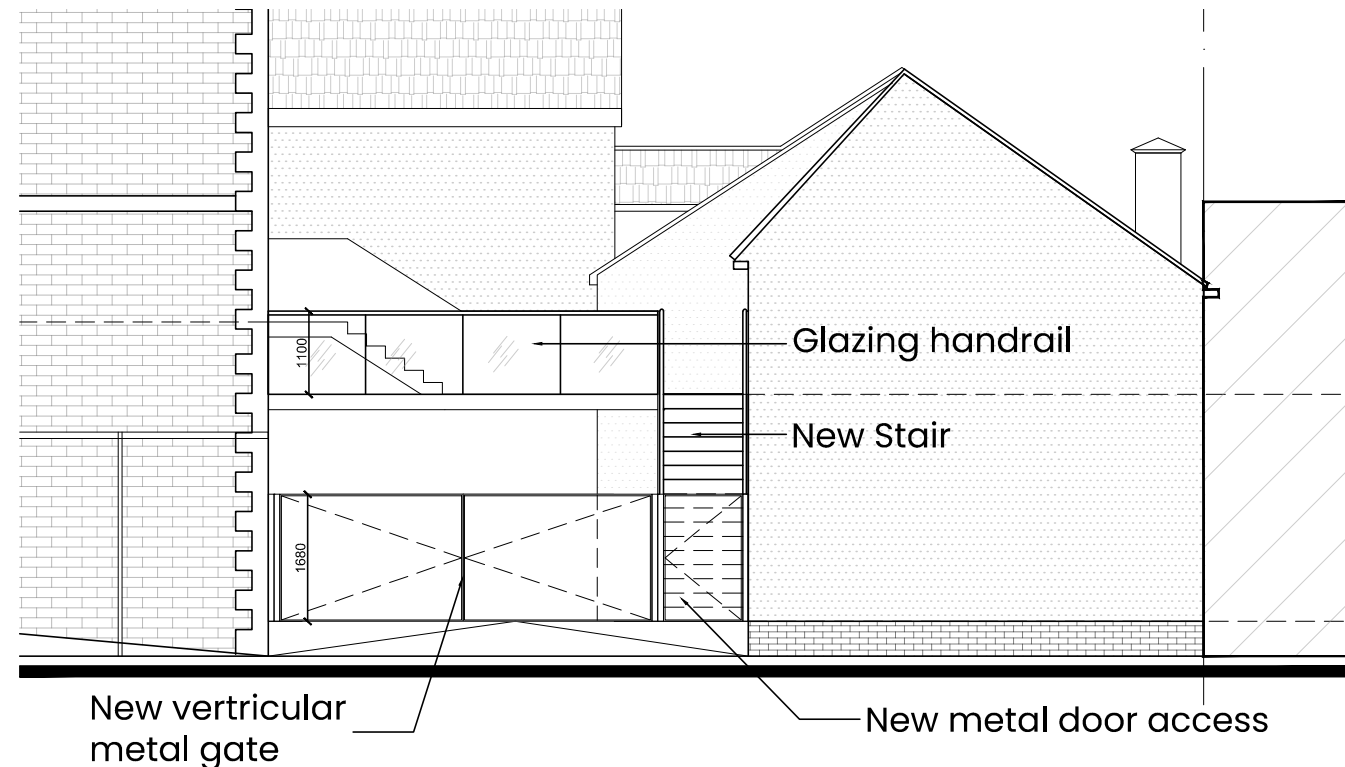

Proposed Rear elevation shwing the new vertricular gate & fire escape stair
Scale 1:100 @ A3

/	First Issue	9.06.25	MS	MK	
Rev	Description	Date	Dr by	App by	

 

**STUDIO TASHKEEL
ARCHITECTURE LTD.**
1-3 Ashton Lane,
Sale M33 6WT
United Kingdom
T +44(0)1615465395
E info@studiotashkeel.com
www.studiotashkeel.com

client name Mr. Abid Ali		
project 136 Rochdale Road, Bury, BL9 7BD		
drawing Proposed new vertricular gate & fire escape stair		
project number 2109001	scale 1/100 @ A3	
drawing number PL_011	rev /	issue status Planning

This drawing is to be read in conjunction with all related drawings. All dimensions must be checked and verified on site before commencing any work or producing shop drawings. The originator should be notified immediately of any discrepancy. This drawing is copyright and remains the property of Studio Tashkeel Architecture Ltd.