


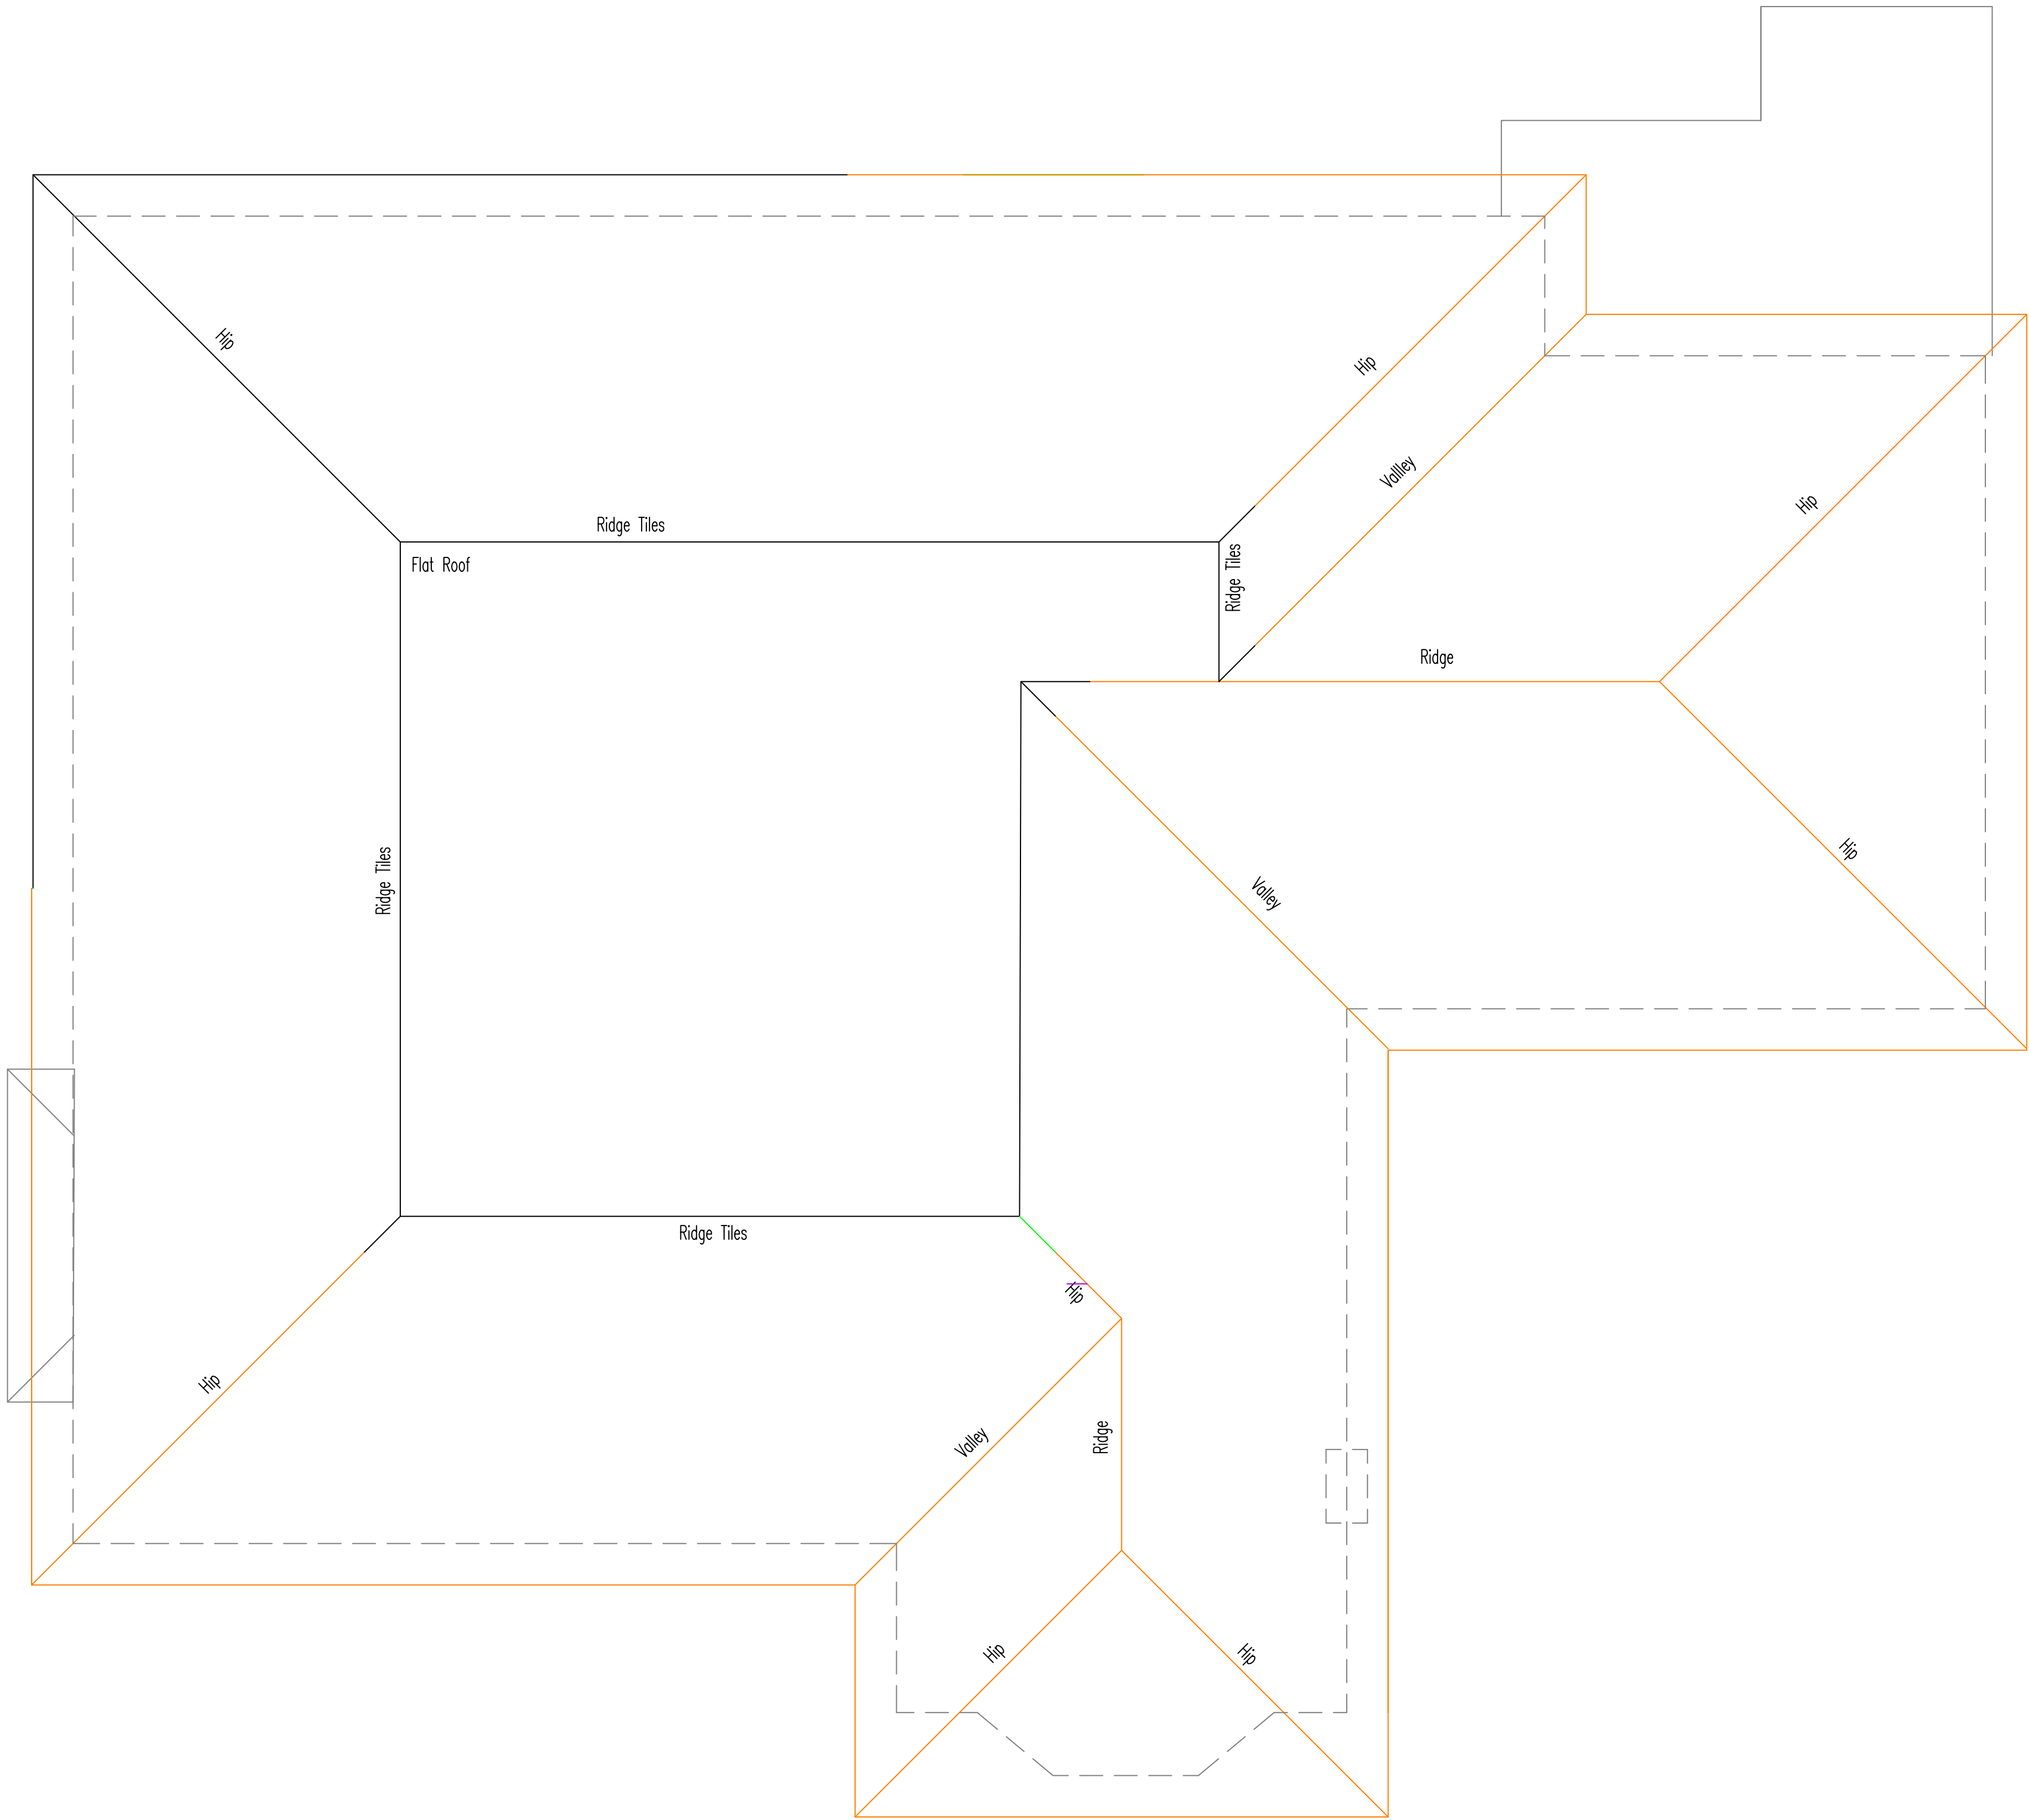

Proposed Roof Plan

D	Issued for planning	5 Mar 22	DAP
C	Issued for comment	29 Nov 21	DAP
B	Issued for comment	2 Jun 21	DAP
A	Issued for comment	31 May 21	DAP
Rev.	Mod. Notes	Date	By

Client
Mr A Salim

Location
4 Castle Hill Road
Prestwich M25 OFR

Job Title
Proposed Alterations

Drawing Title
Proposed Roof Plan

Scale 1:50	Sheet A1
Date May 21	Drawn by DAP

Dwg. No. 37/21-07	Rev. D
----------------------	-----------

