



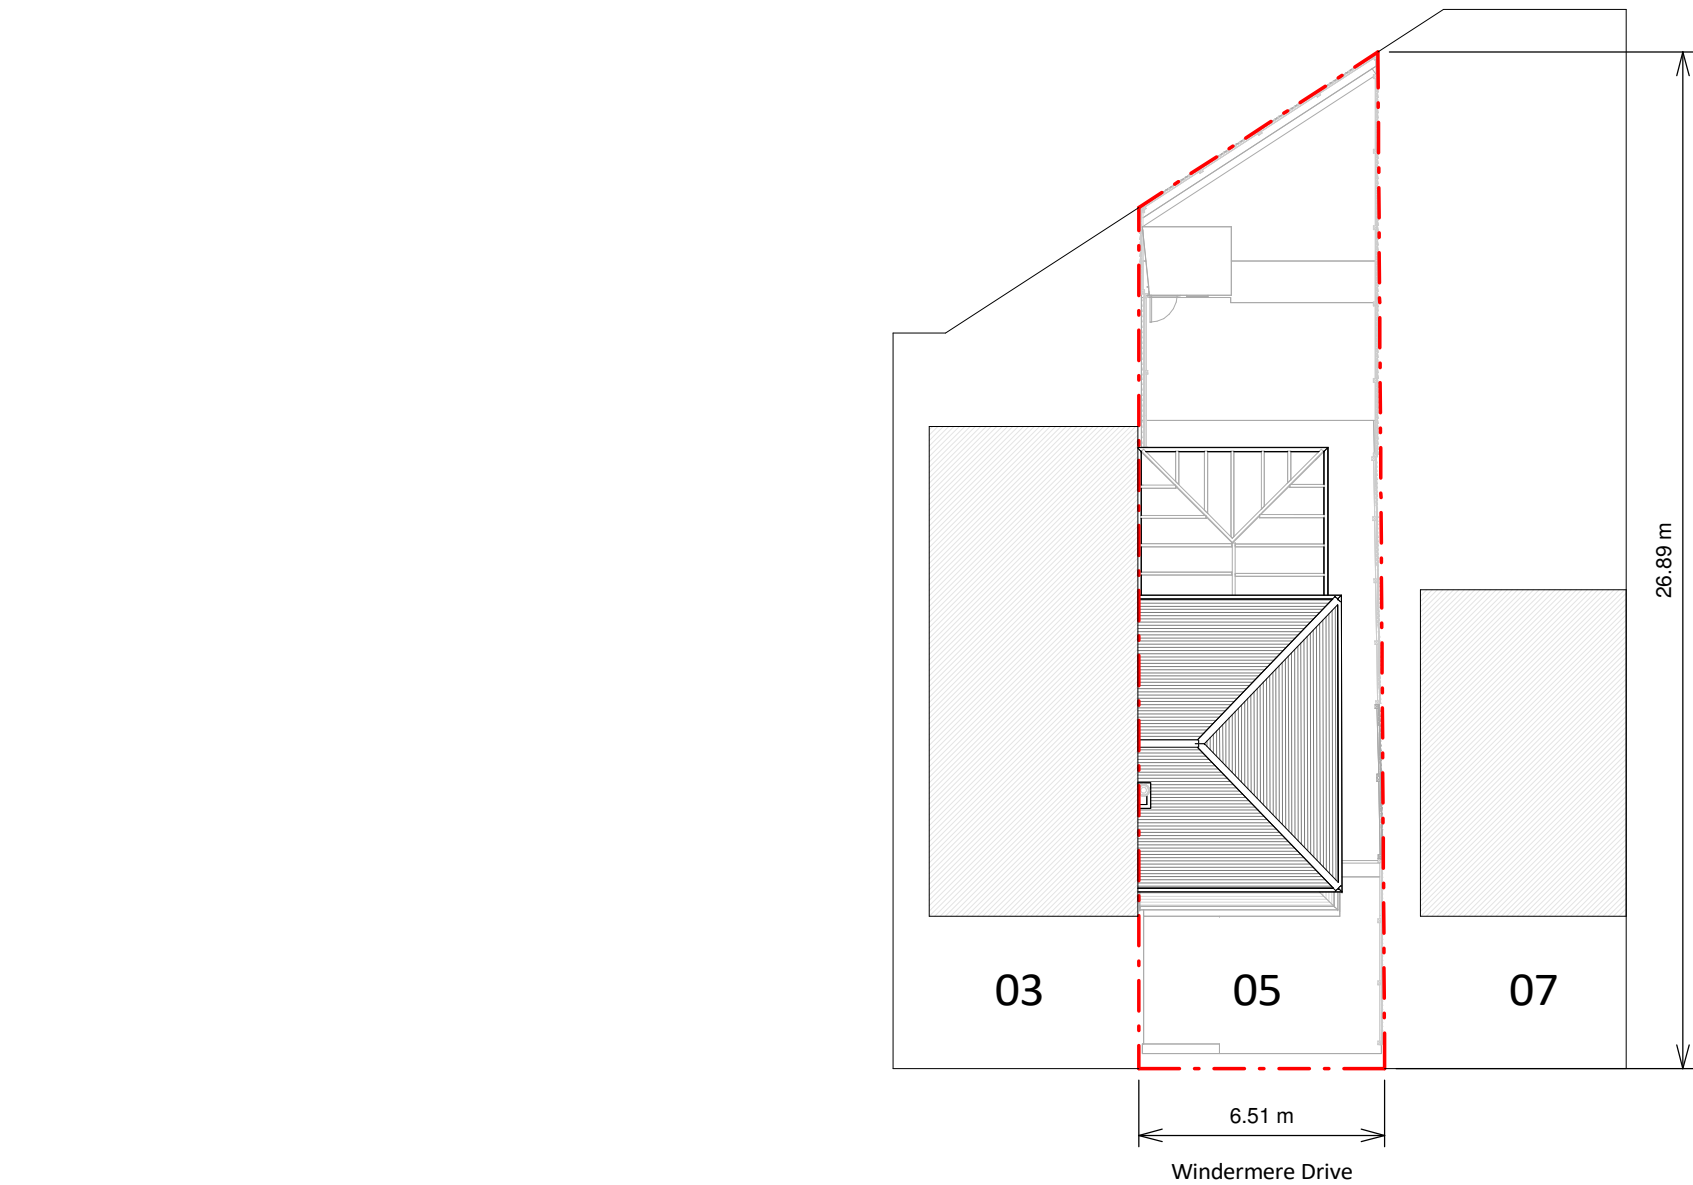

Block Plan

 

Copyright in the design and this drawing is the property of RESI. Reproduction in whole or in part is forbidden without written sanction of RESI. This drawing must be read in conjunction with all other relevant documentation and drawings.

RESI accepts no liability for any expense, loss or damage of whatever nature and however arising from any variation which has not been referred to them and their approval obtained.

Print out to actual scale. Do not scale, except unless for Planning purposes. All dimensions to be cross-checked on-site prior to manufacture and construction. Any discrepancies to be reported to RESI immediately.

NOTES

- KEY**
- Neighbouring context
 - Boundary line



Revision		
Rev	Notes	Date
A	Planning Issue	26/06/2026



Job Title

Proposed part single, part two storey rear extension after demolition of existing conservatory, floor plan redesign and all associated works at 5 Windermere Drive, BL9 9QQ

Drawing Status

Planning


Client

Paul Rowe


Drawing Title

Existing Block Plan

Scale 1 : 200 @ A3	Drawn CS
Date June 2026	Checked DS
Drawing No. B364961-1000	REV A

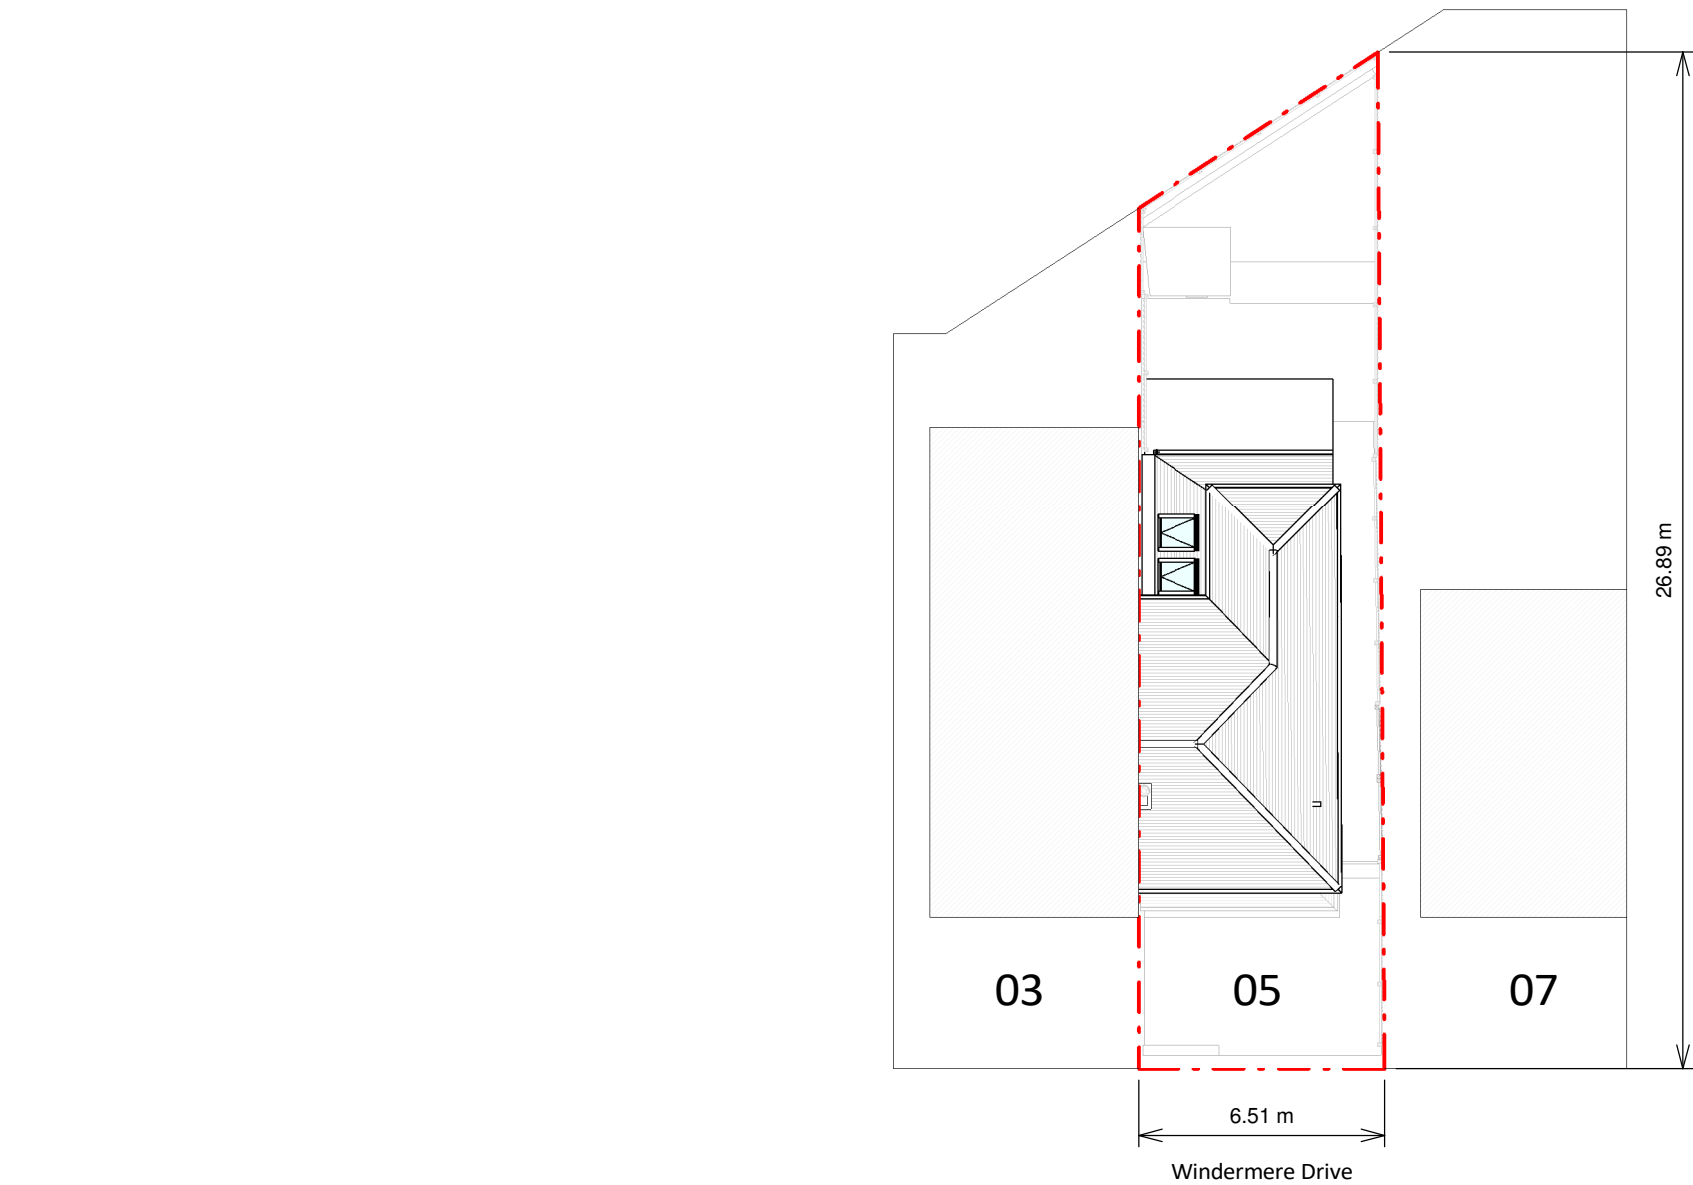

Block Plan

 

Copyright in the design and this drawing is the property of RESI. Reproduction in whole or in part is forbidden without written sanction of RESI. This drawing must be read in conjunction with all other relevant documentation and drawings.

RESI accepts no liability for any expense, loss or damage of whatever nature and however arising from any variation which has not been referred to them and their approval obtained.

Print out to actual scale. Do not scale, except unless for Planning purposes. All dimensions to be cross-checked on-site prior to manufacture and construction. Any discrepancies to be reported to RESI immediately.

NOTES

- KEY**
- Neighbouring context
 - Boundary line



Revision		
Rev	Notes	Date
A	Planning Issue	26/06/2026



Job Title

Proposed part single, part two storey rear extension after demolition of existing conservatory, floor plan redesign and all associated works at 5 Windermere Drive, BL9 9QQ

Drawing Status

Planning

Client

Paul Rowe

Drawing Title

Proposed Block Plan

Scale 1 : 200 @ A3	Drawn DS
Date June 2026	Checked DS
Drawing No. B364961-3000	REV A