




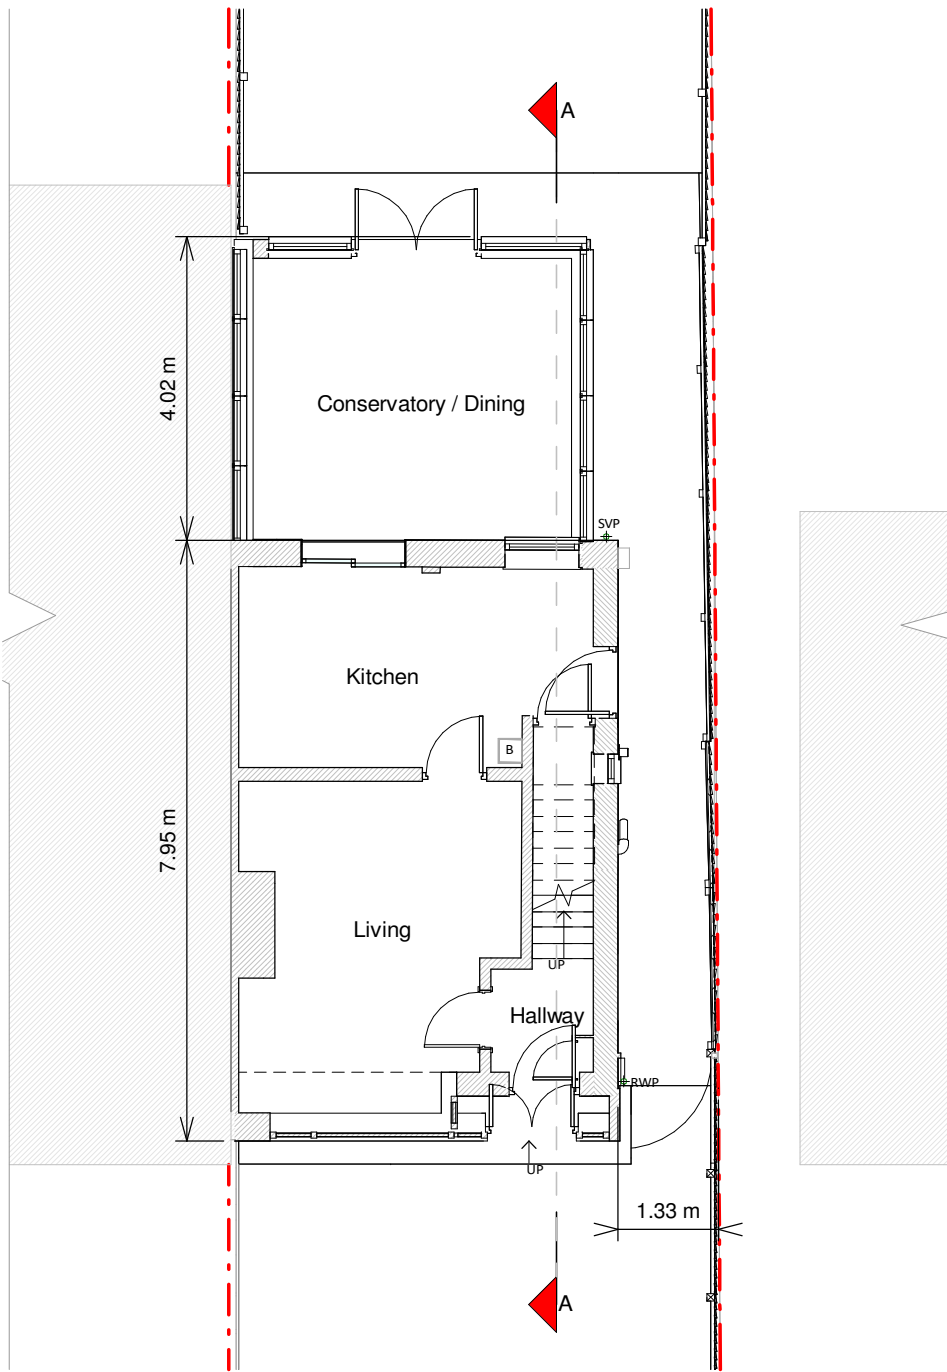


Ground Floor Plan

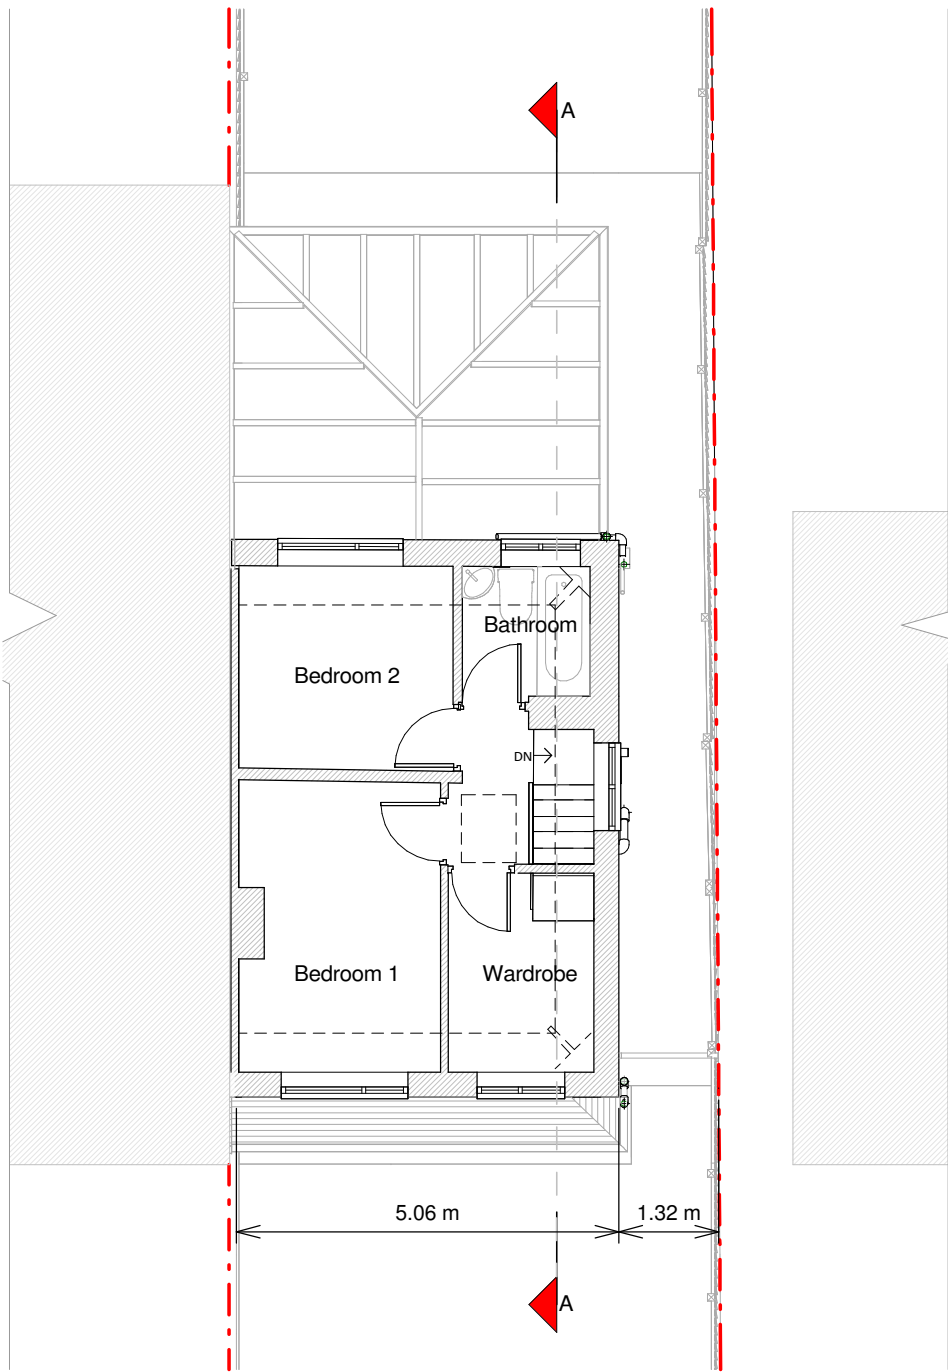


First Floor Plan

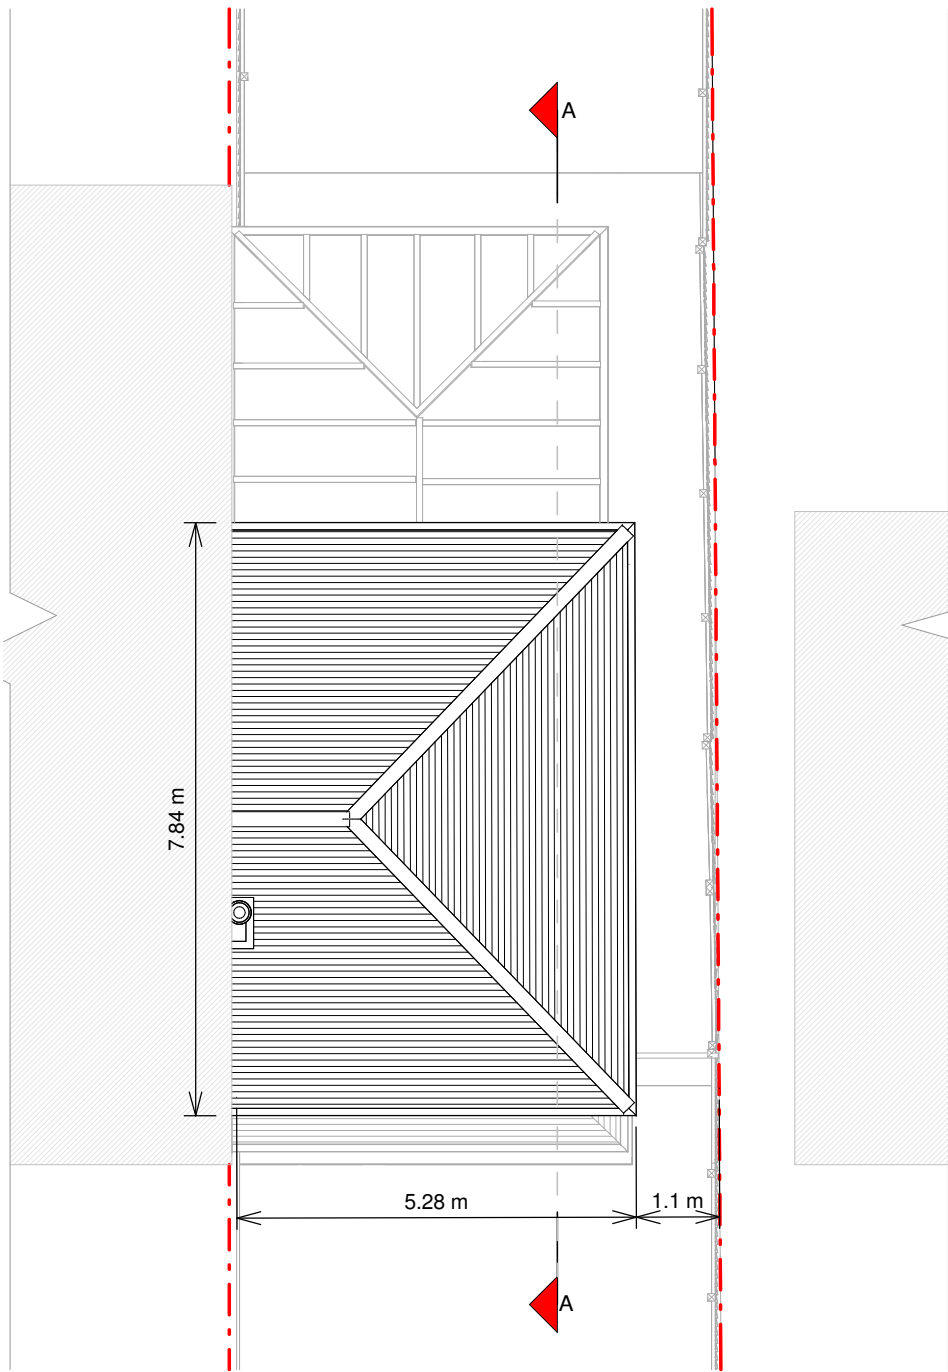


Roof Plan

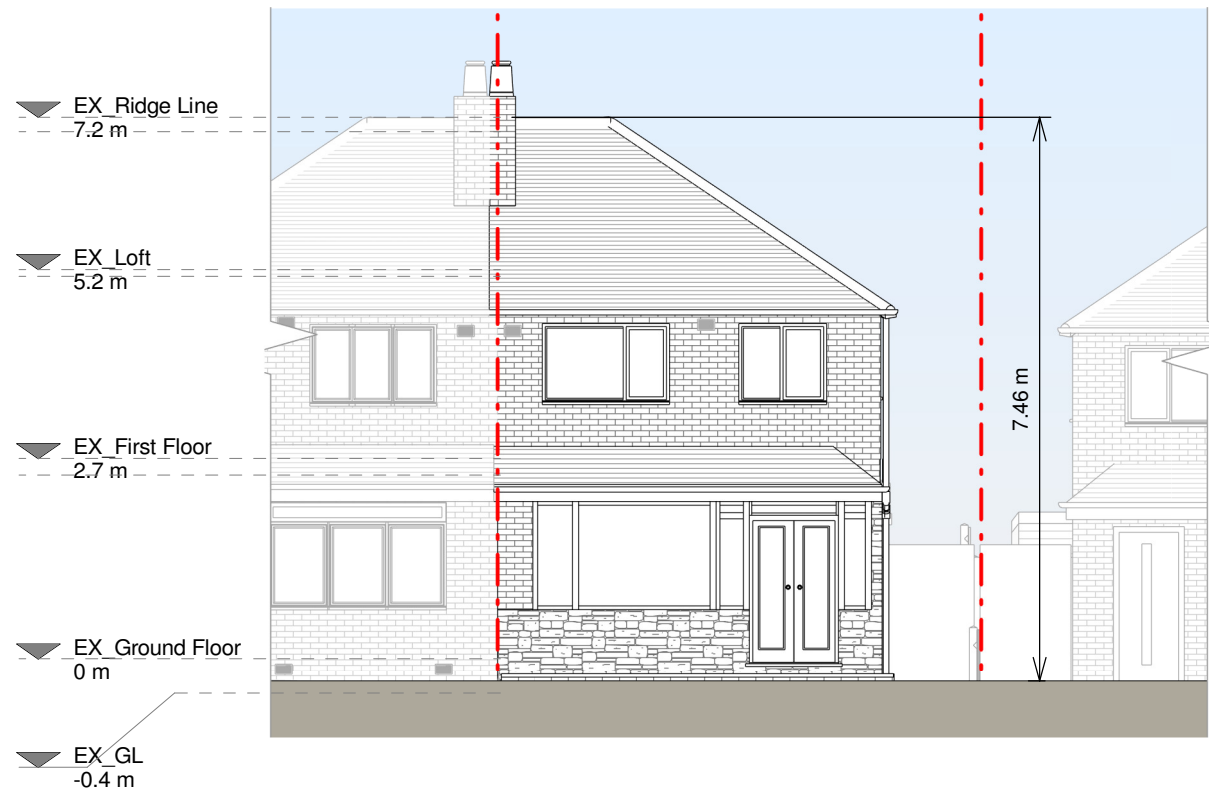


Front Elevation

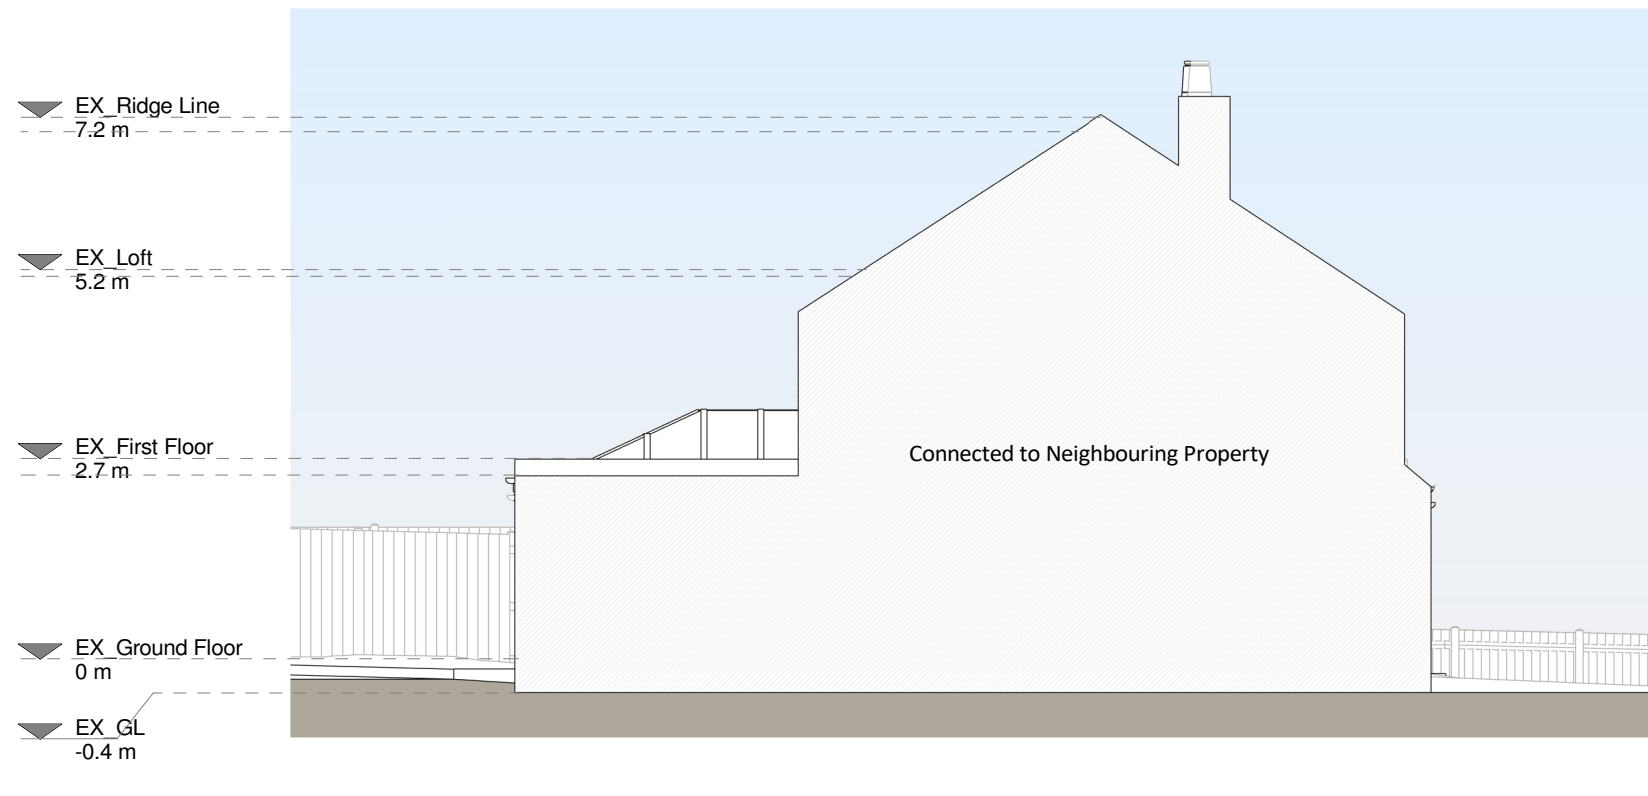


Left Side Elevation

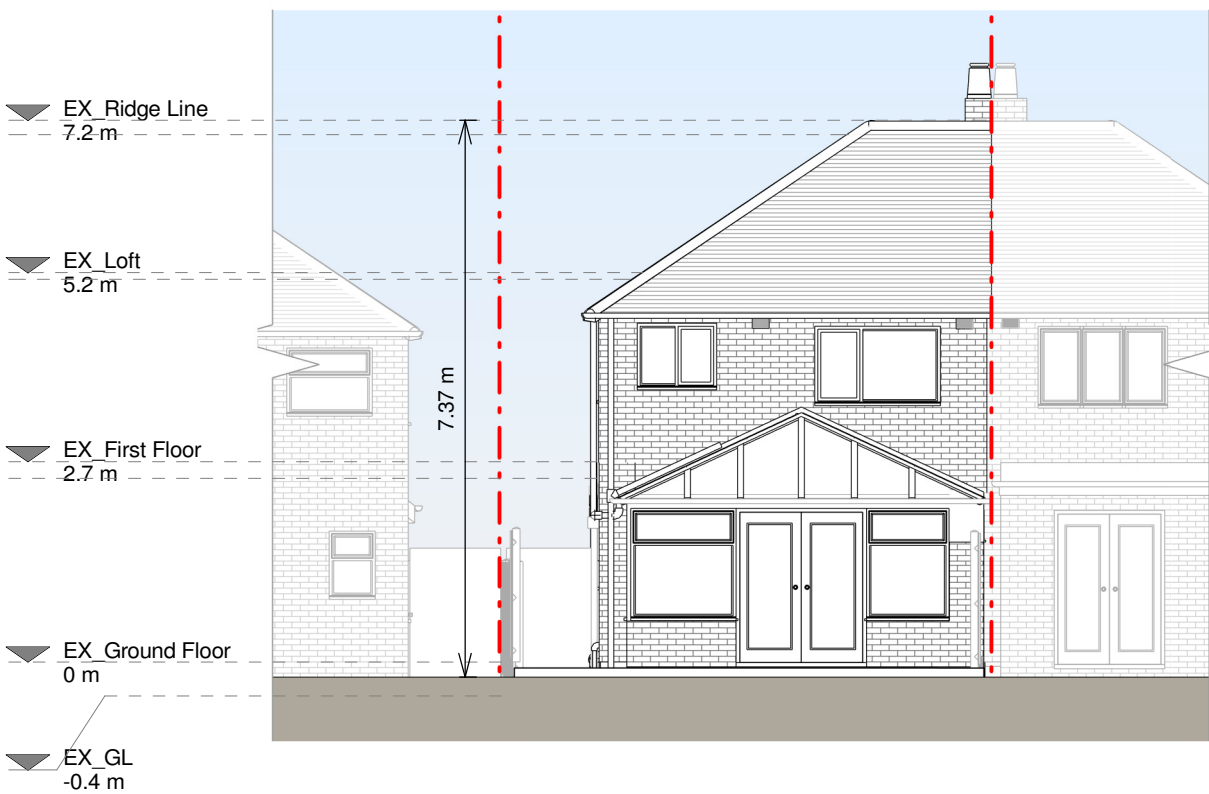


Rear Elevation

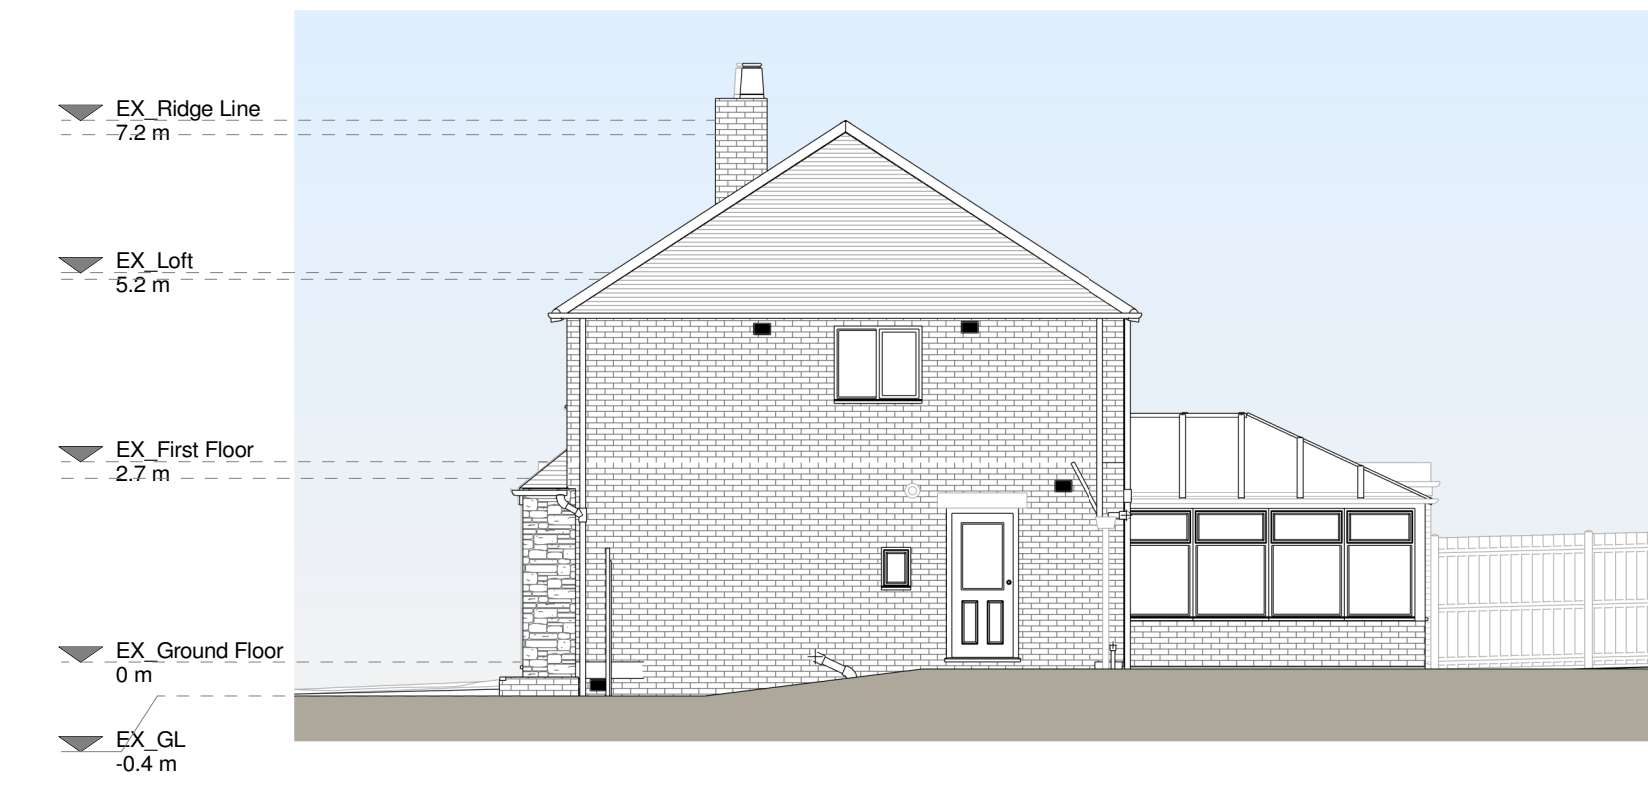

Right Side Elevation

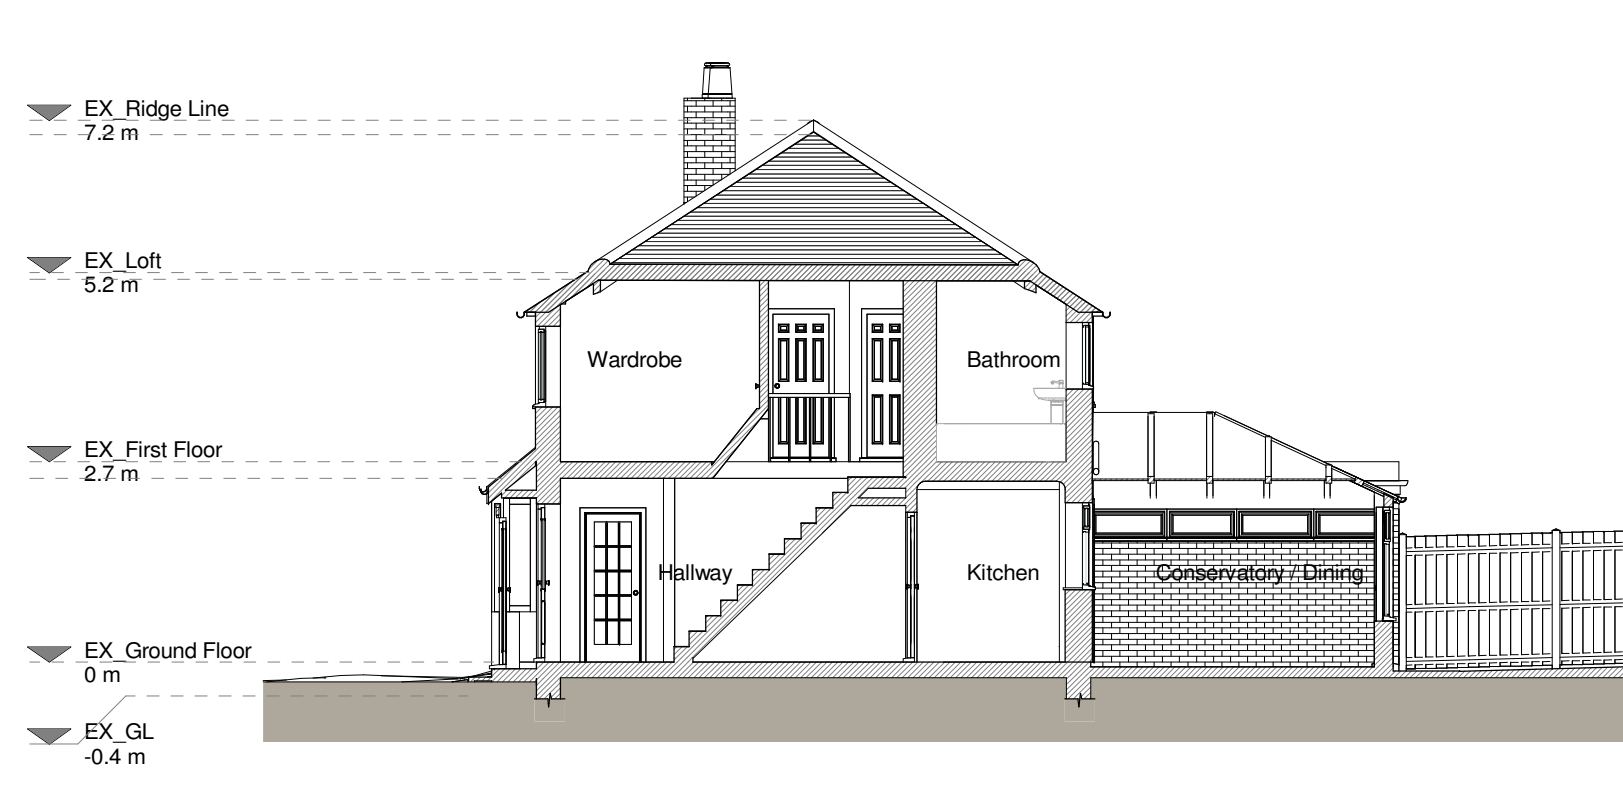

Section A - A

 

Copyright in the design and this drawing is the property of RESI. Reproduction in whole or in part is forbidden without written sanction of RESI. This drawing must be read in conjunction with all other relevant documentation and drawings.

RESI accepts no liability for any expense, loss or damage of whatever nature and however arising from any variation which has not been referred to them and their approval obtained.

RESI do not advise using planning drawings for the construction stages. All dimensions to be cross-checked on-site prior to manufacture and construction. Any discrepancies to be reported to RESI immediately.

Existing Materials:

Brickwork / Walls - Red brick, stone cladding

Pitched roof - Slate tiles, Clay tiles, polycarbonate panels to conservatory

Windows - White uPVC frame windows

Doors - White uPVC frame glazed doors, red painted timber frame glazed door

Roofs / Gutters / Fascias - Black uPVC downpipes and guttering, black painted timber fascias

KEY

- Existing walls
- Existing furniture
- Boundary line
- Level line
- 1.5m head height
- 1.8m head height

Revision		
Rev	Notes	Date
A	Planning Issue	26/06/2026

resi


Job Title
Proposed part single, part two storey rear extension after demolition of existing conservatory, floor plan redesign and all associated works at 5 Windermere Drive, BL9 9QZ

Drawing Status
Planning


Client
Paul Rowe

Drawing Title
Existing Drawings


Scale 1:100 @ A1	Drawn CS
Date June 2026	Checked DS
Drawing No. 8364961-1100	Rev A

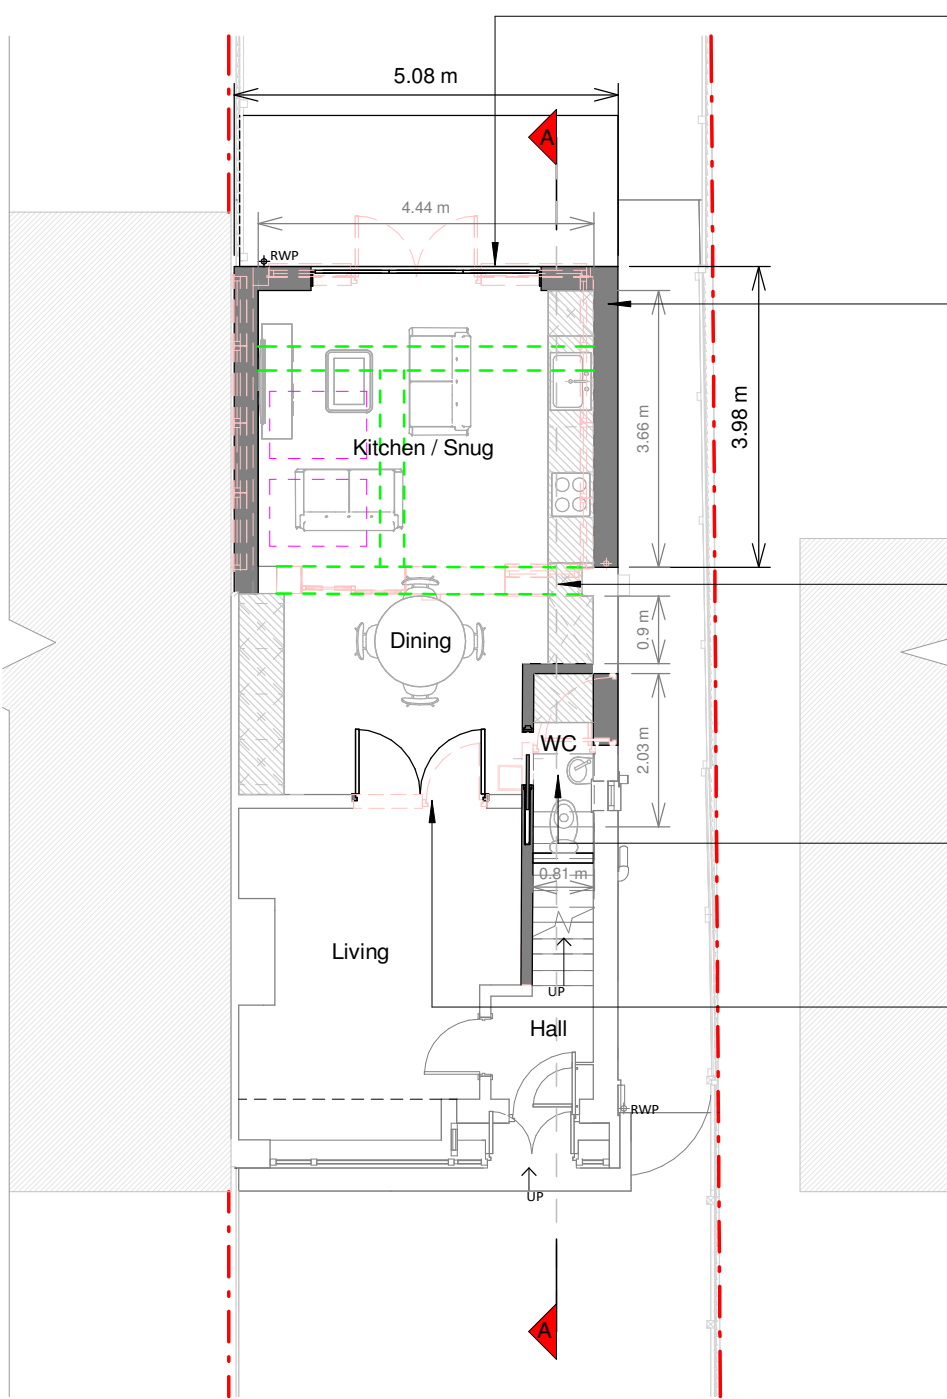


Ground Floor Plan

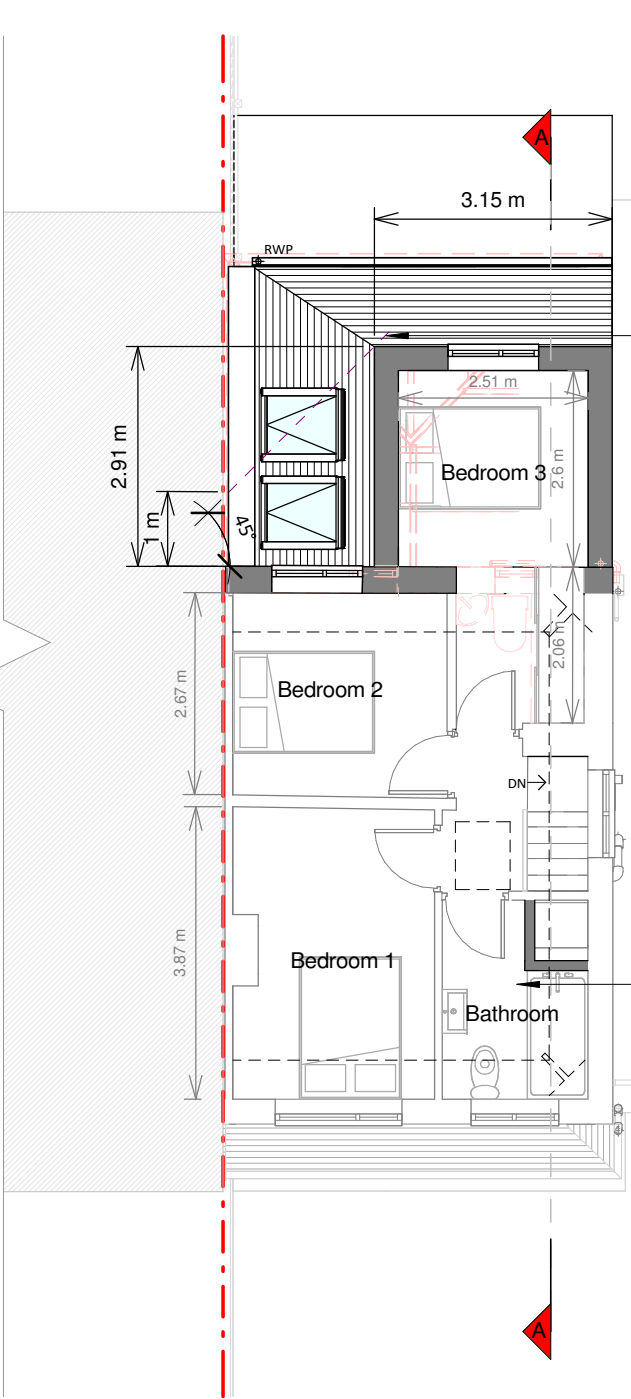


First Floor Plan

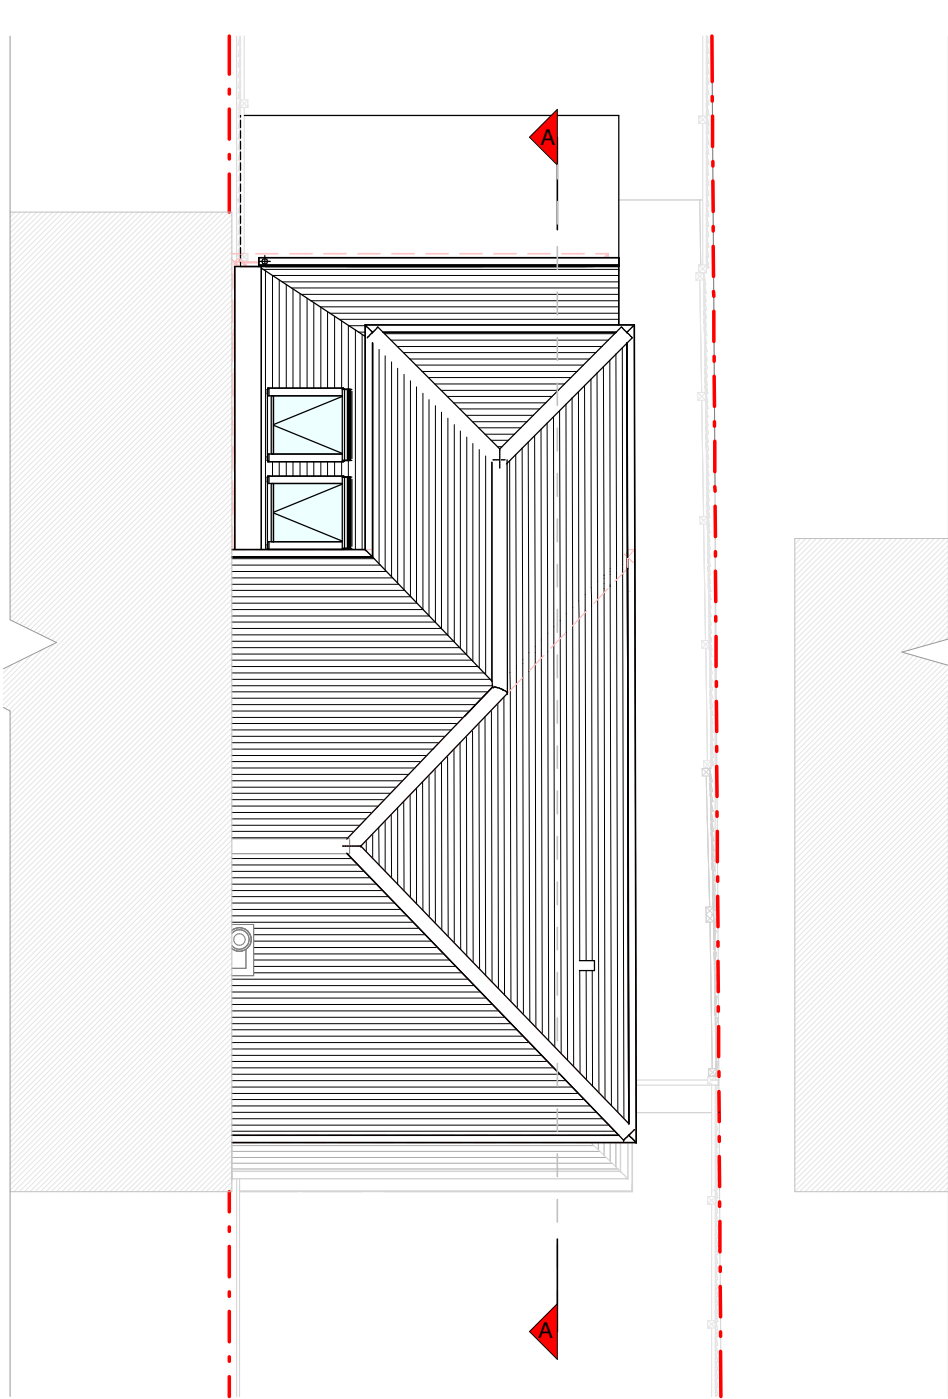


Roof Plan

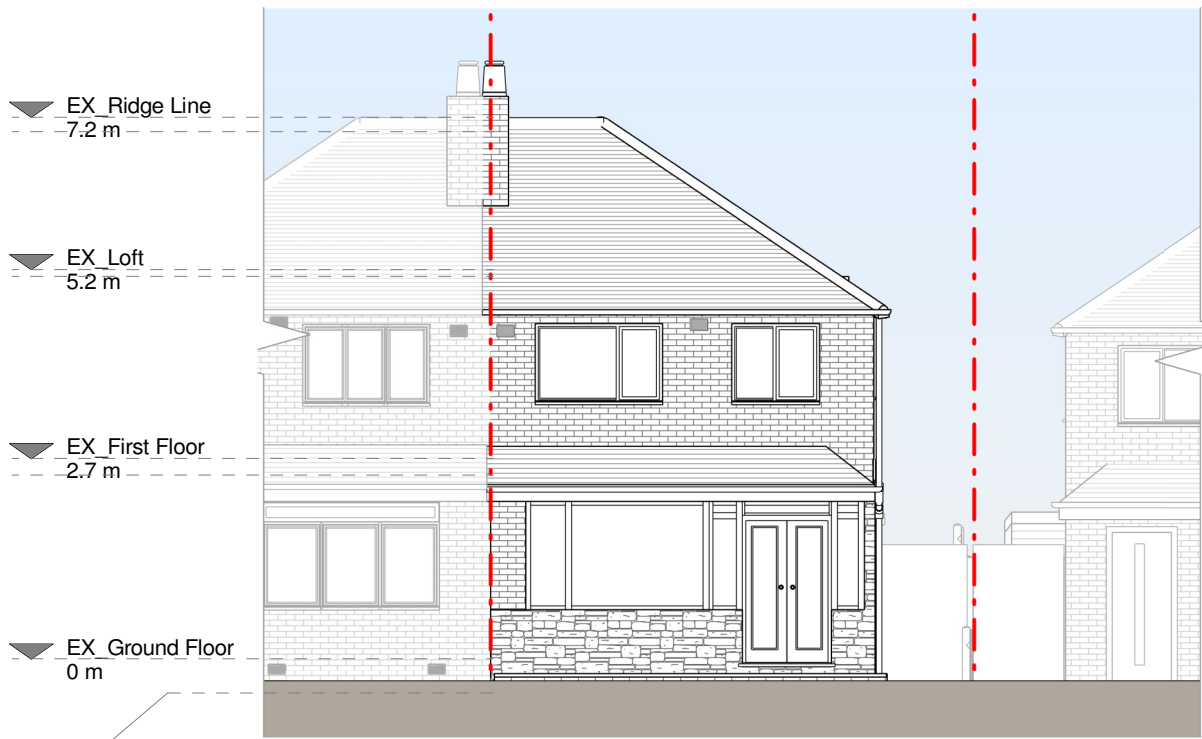


Front Elevation

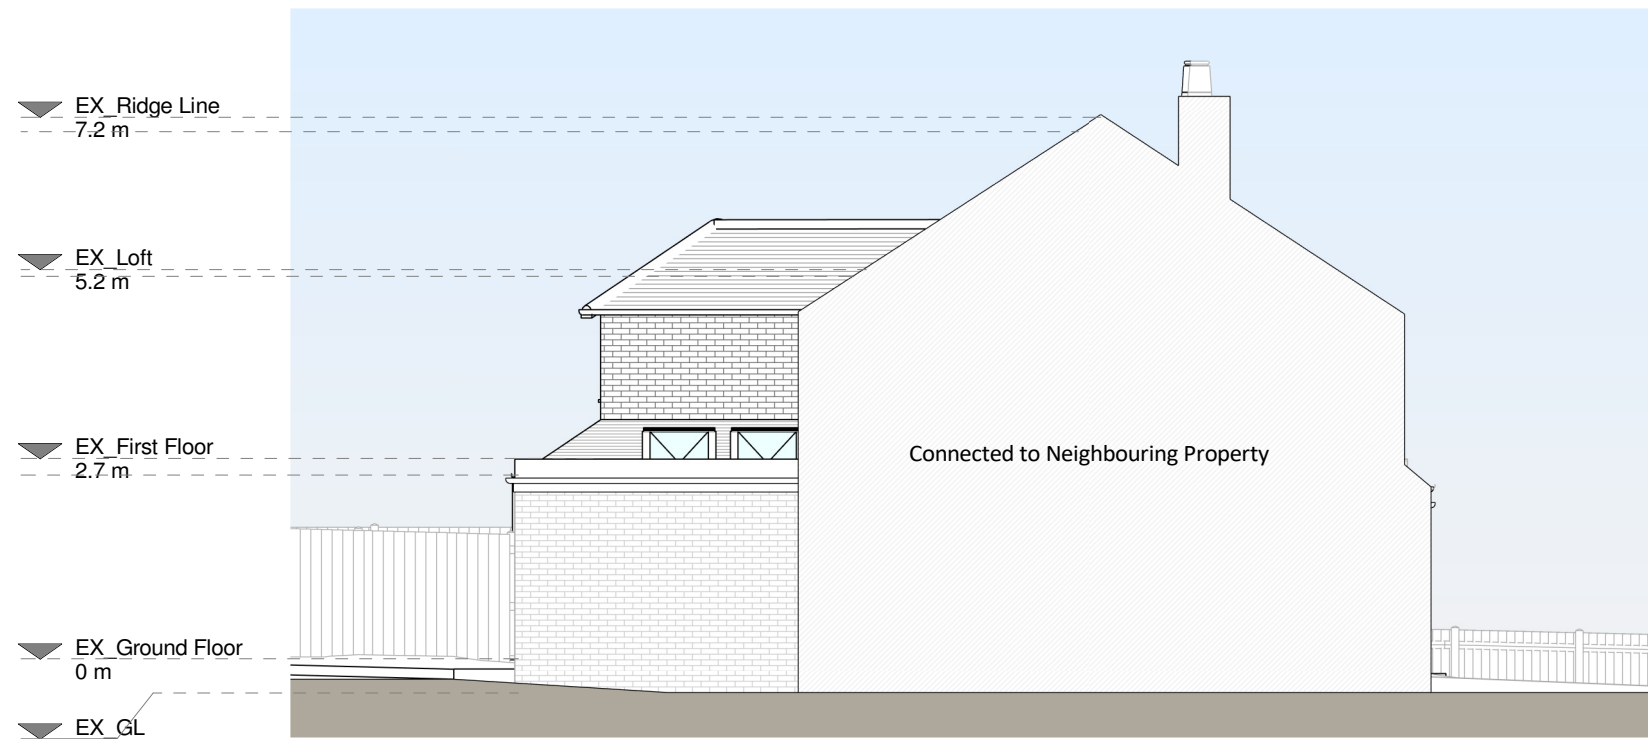

Left Side Elevation

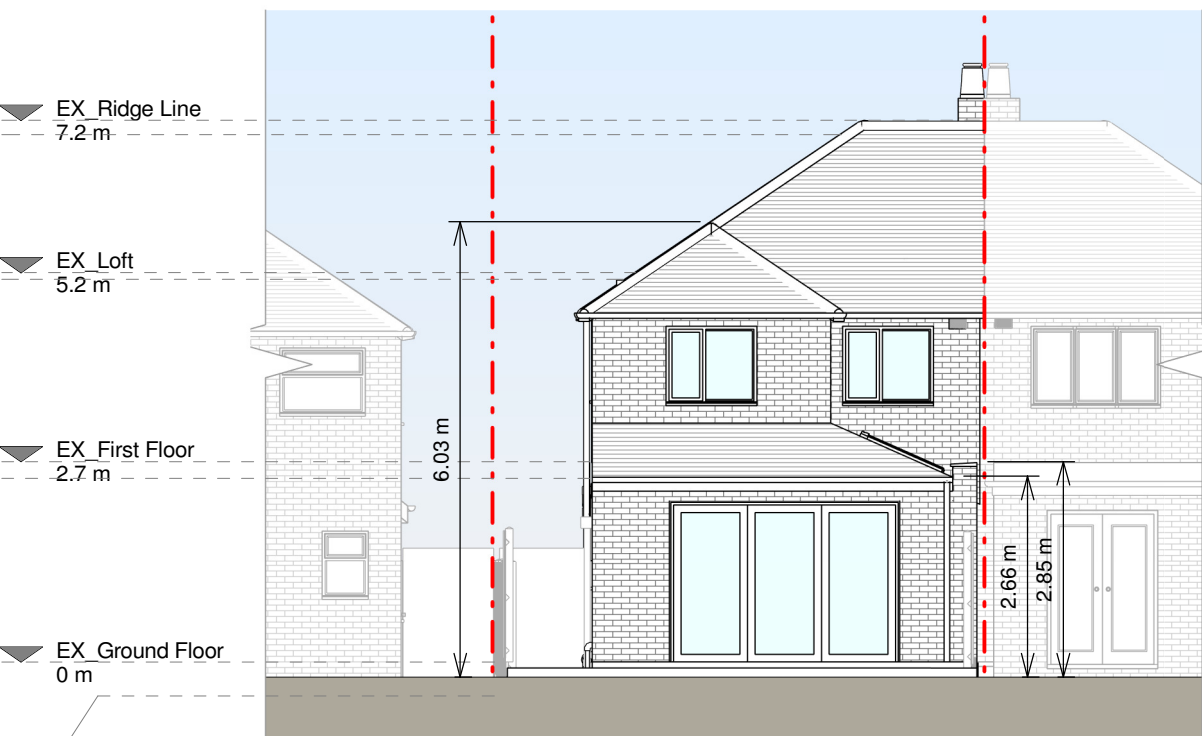


Rear Elevation

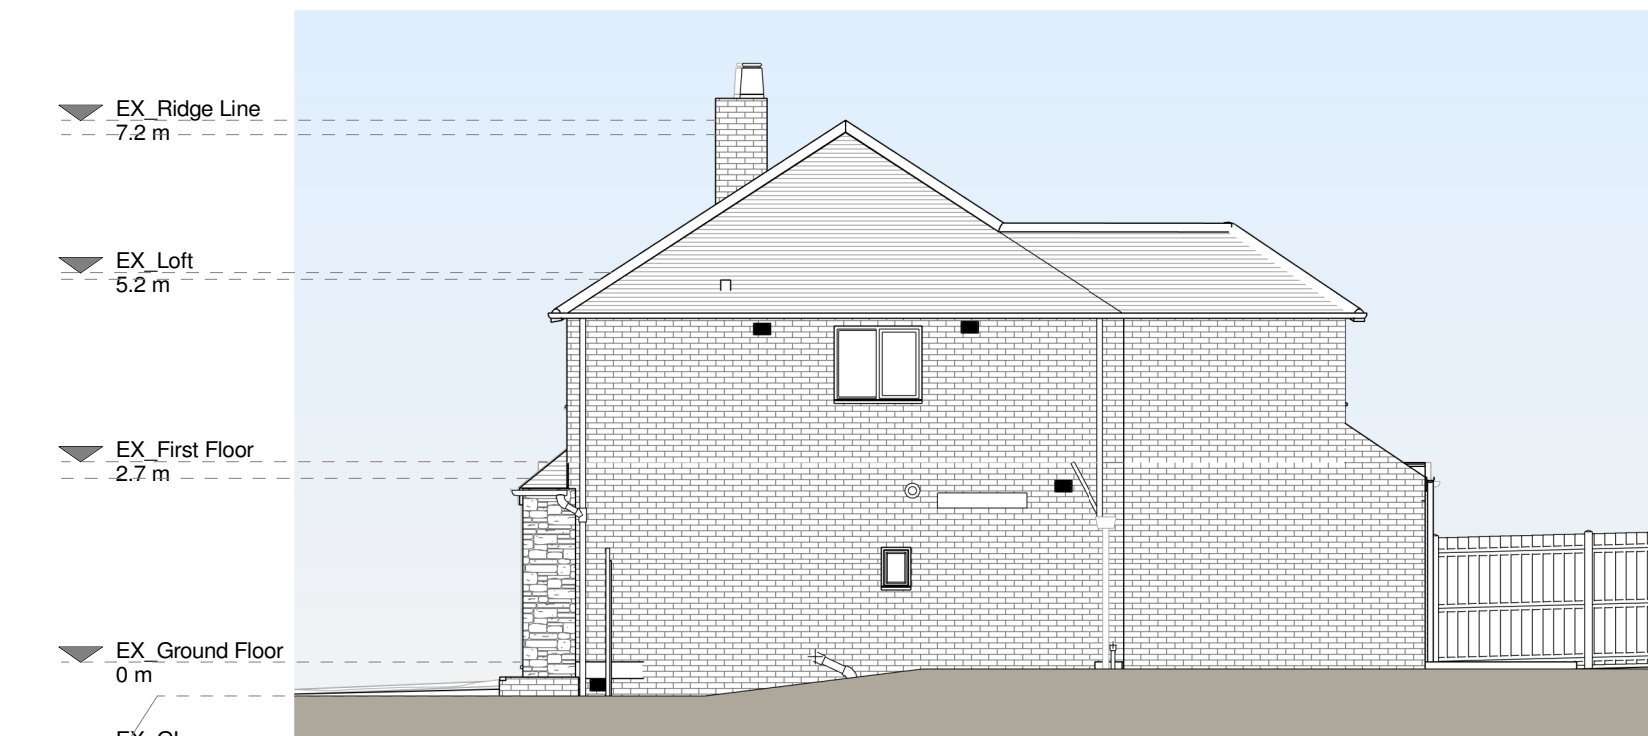

Right Side Elevation



Section A - A

 

Copyright in the design and this drawing is the property of RESI. Reproduction in whole or in part is forbidden without written sanction of RESI. This drawing must be read in conjunction with all other relevant documentation and drawings.

RESI accepts no liability for any expense, loss or damage of whatever nature and however arising from any variation which has not been referred to them and their approval obtained.

RESI do not advise using planning drawings for the construction stages. All dimensions to be cross-checked on-site prior to manufacture and construction. Any discrepancies to be reported to RESI immediately.

Proposed Materials:

Brickwork / Walls - Brickwork to match existing

Pitched roof - Roof tiles to match existing

Windows - Windows to match existing

Doors - Glazed doors to match existing

RWPs / Gutters / Fascias - Downpipes and guttering to match existing

- KEY**
- Existing walls
 - Proposed walls
 - Proposed furniture
 - Proposed staircase
 - Proposed windows
 - Proposed rooflight
 - Boundary line
 - Proposed beam
 - Proposed drainage
 - Existing removed
 - 1.5m head height
 - 1.8m head height

Revision		
Rev	Notes	Date
A	Planning Issue	26/06/2026

resi

Job Title
Proposed part single, part two storey rear extension after demolition of existing conservatory, floor plan redesign and all associated works at 5 Windermere Drive, BL9 9QJ

Drawing Status
Planning

Client
Paul Rowe

Drawing Title
Proposed Drawings

Scale 1:100 @ A1	Drawn DS
Date June 2026	Checked DS
Drawing No. 8364961-3100	Rev A