




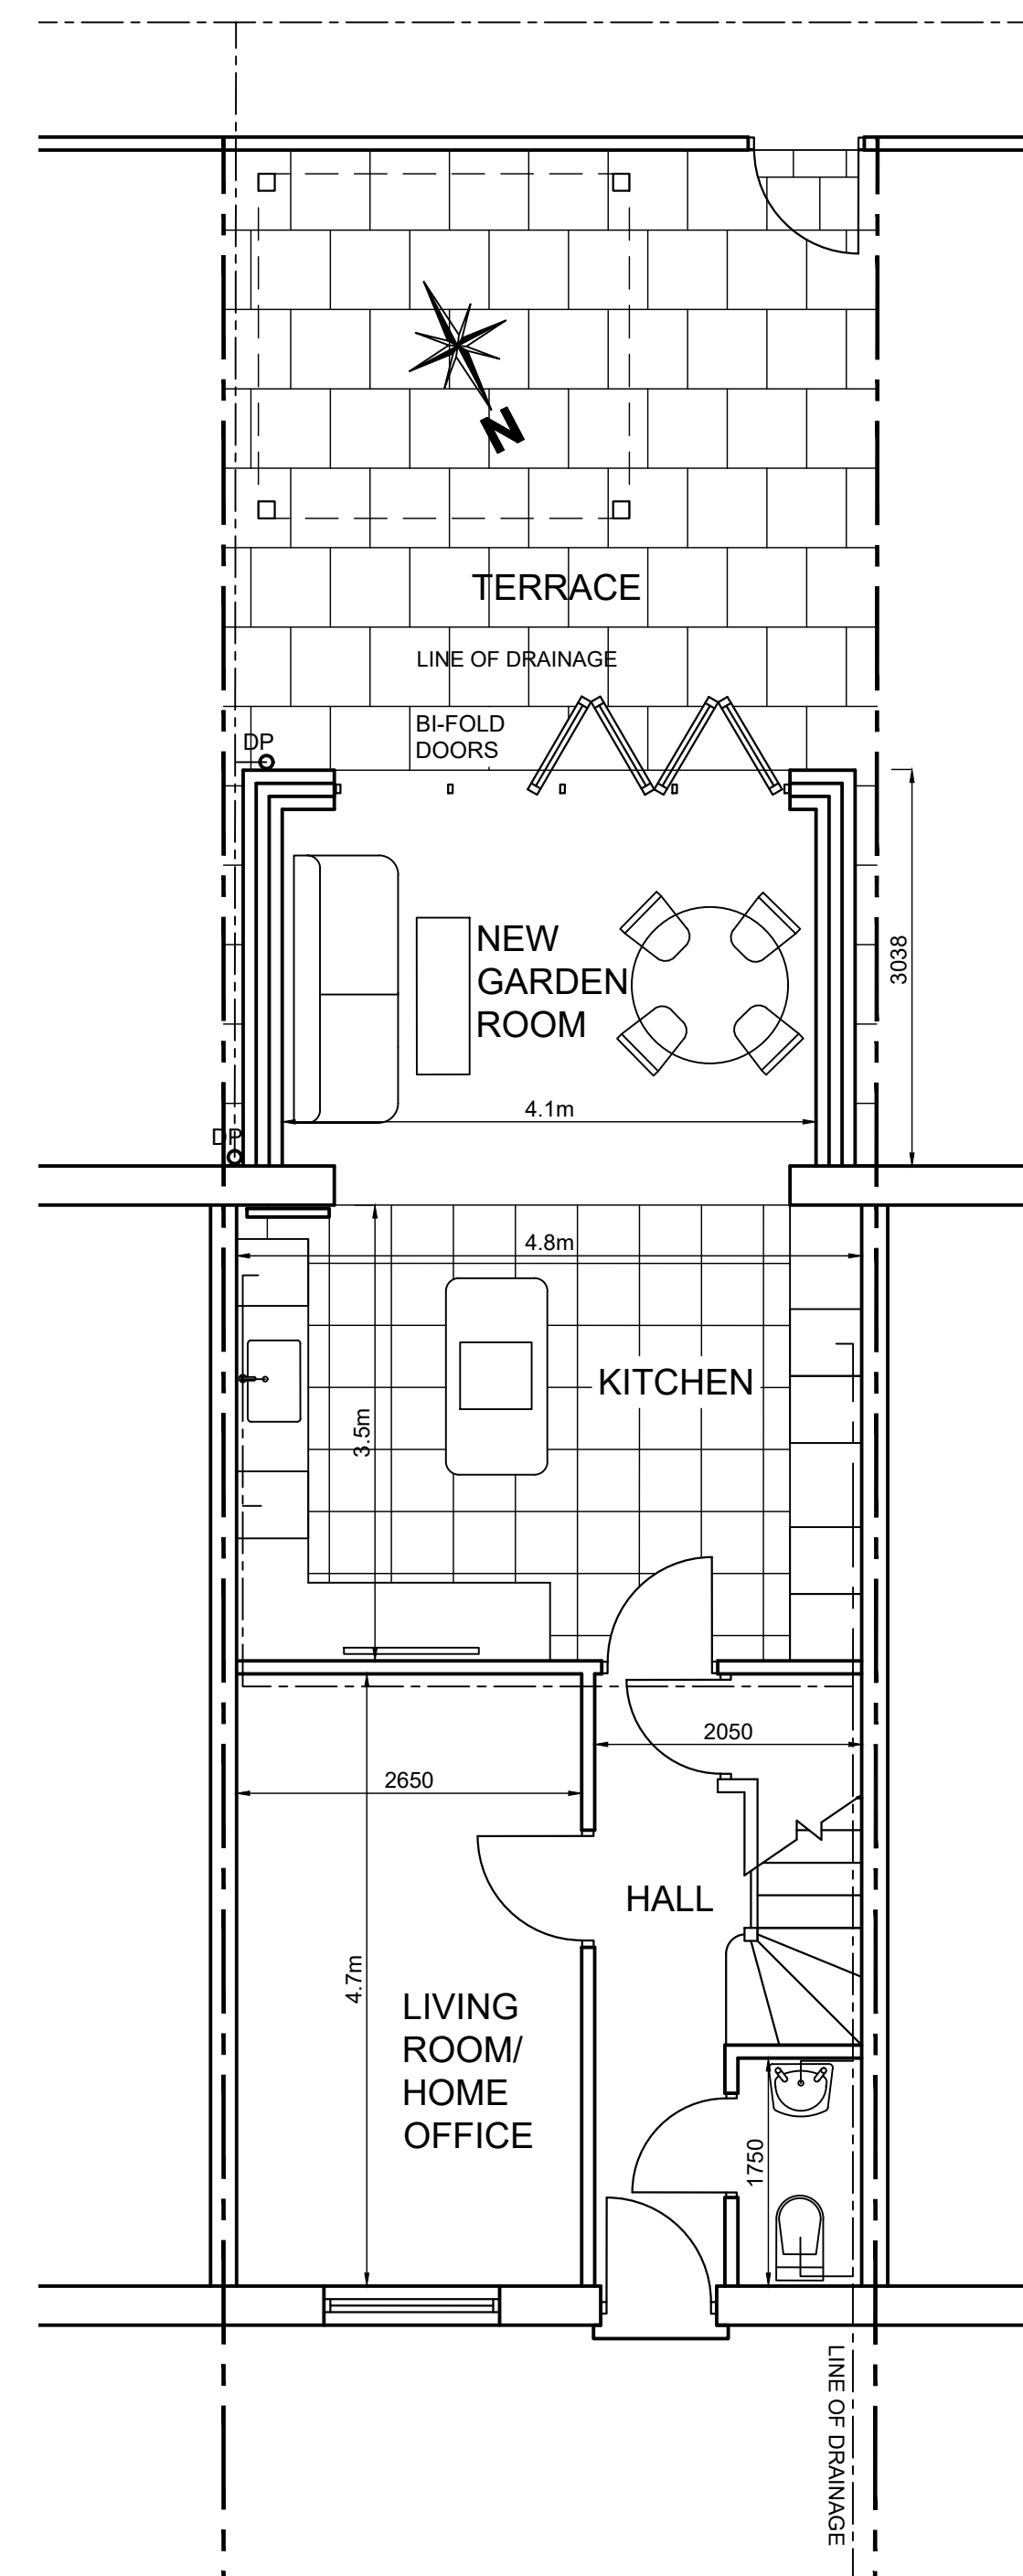

SITE / GROUND FLOOR PLAN

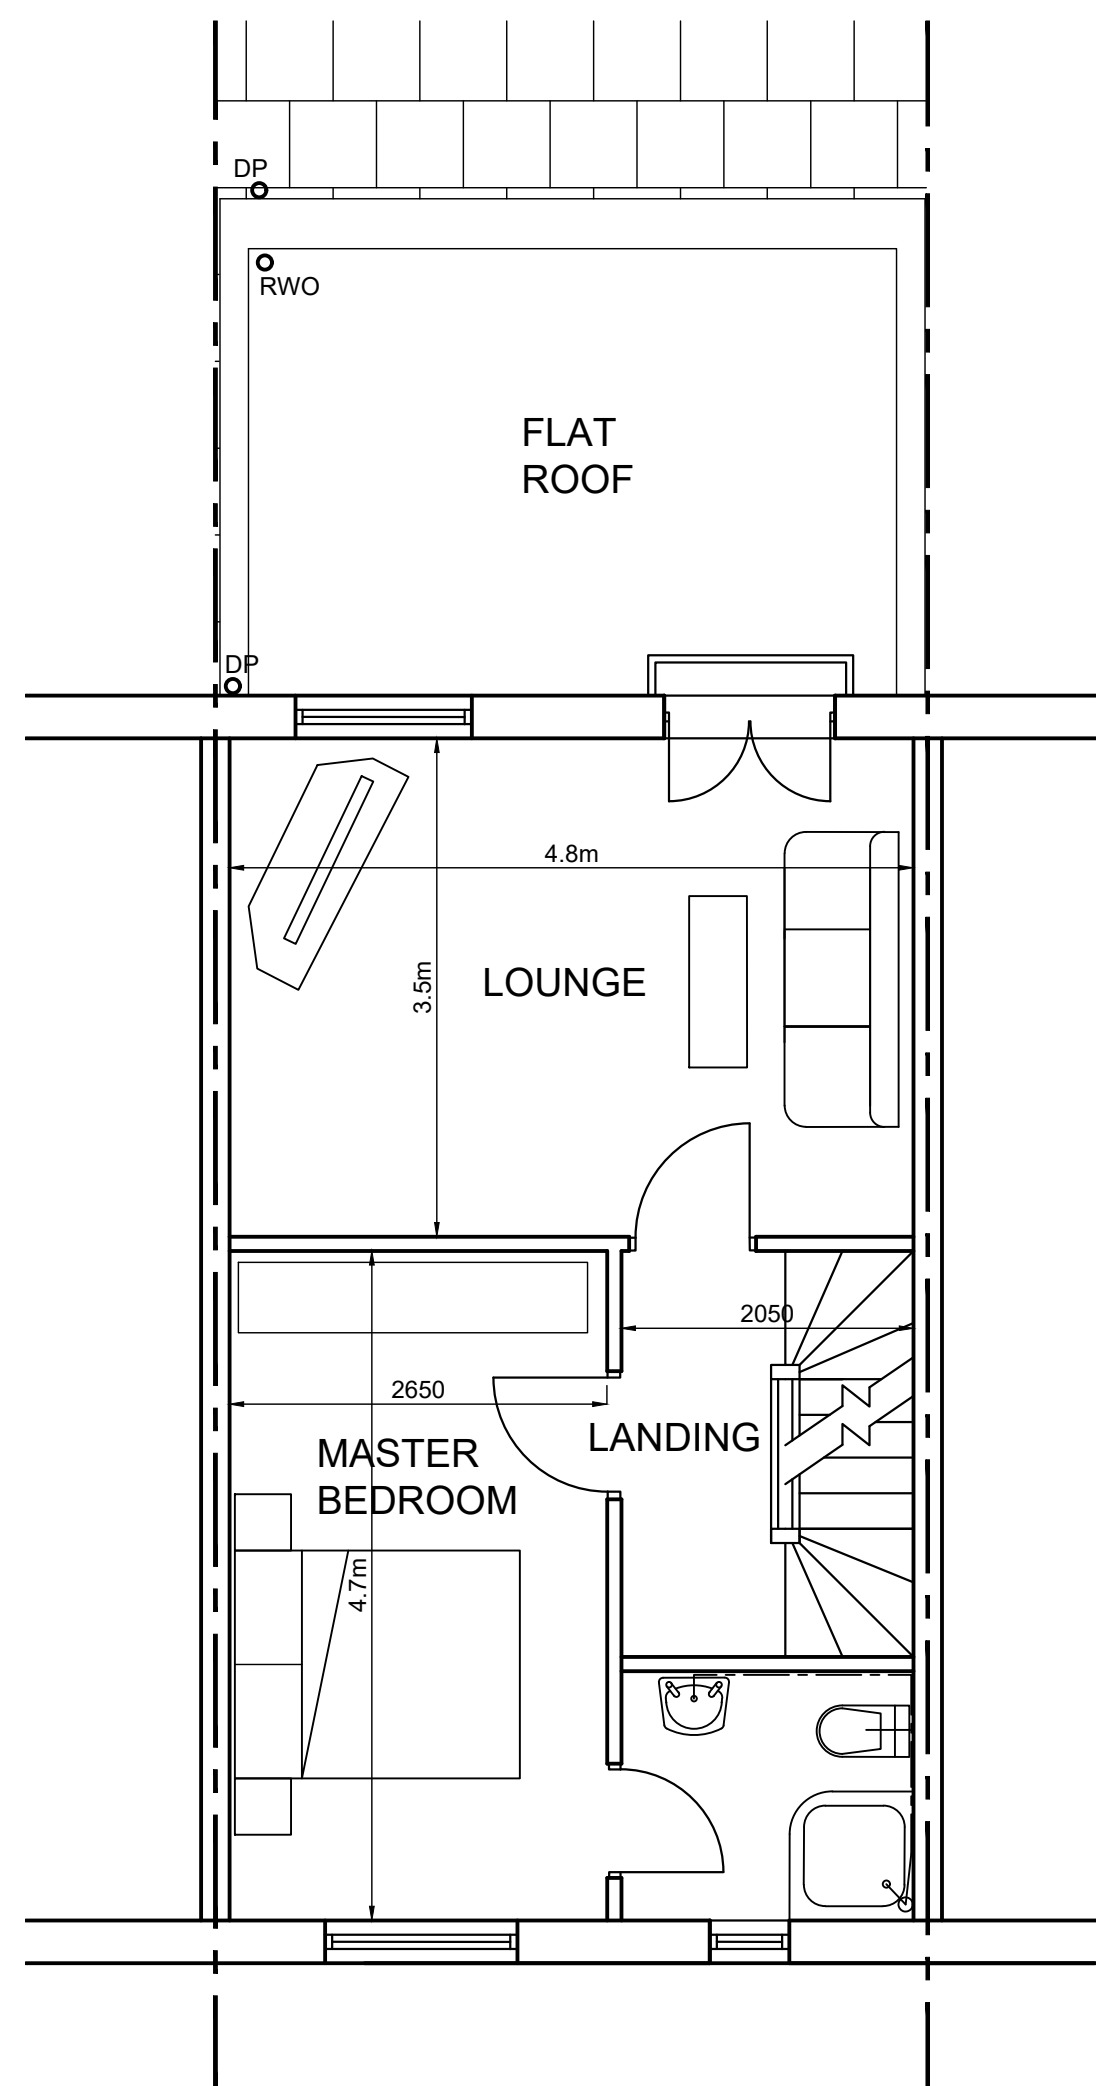

FIRST FLOOR PLAN

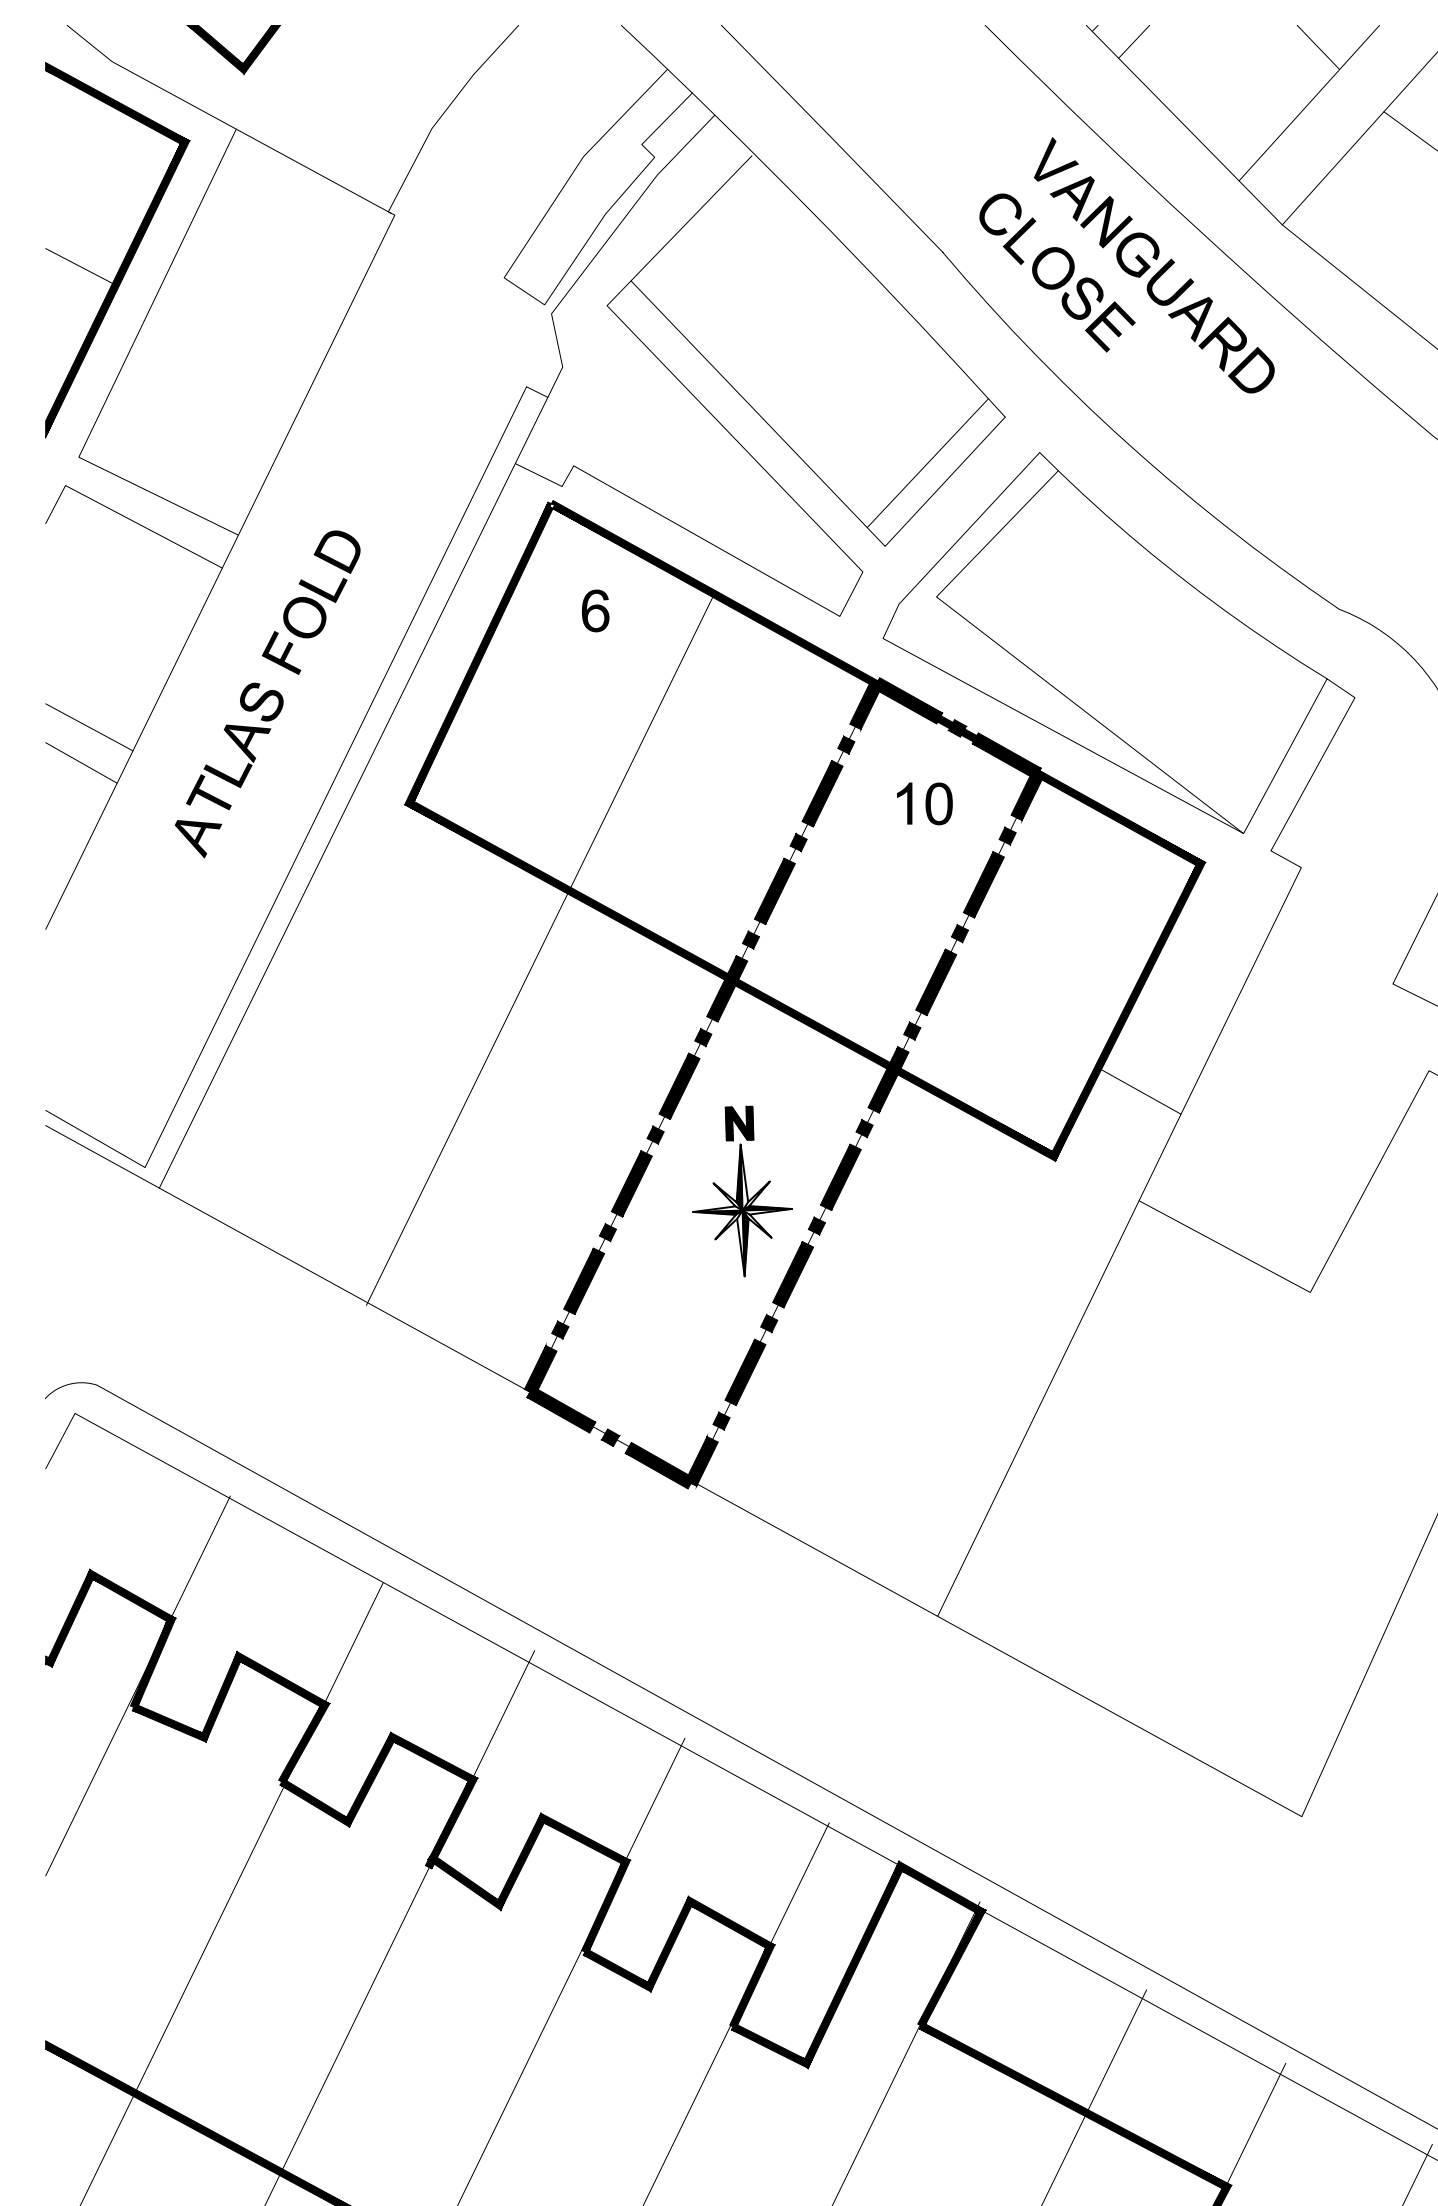

BLOCK PLAN  
SCALE 1:200