


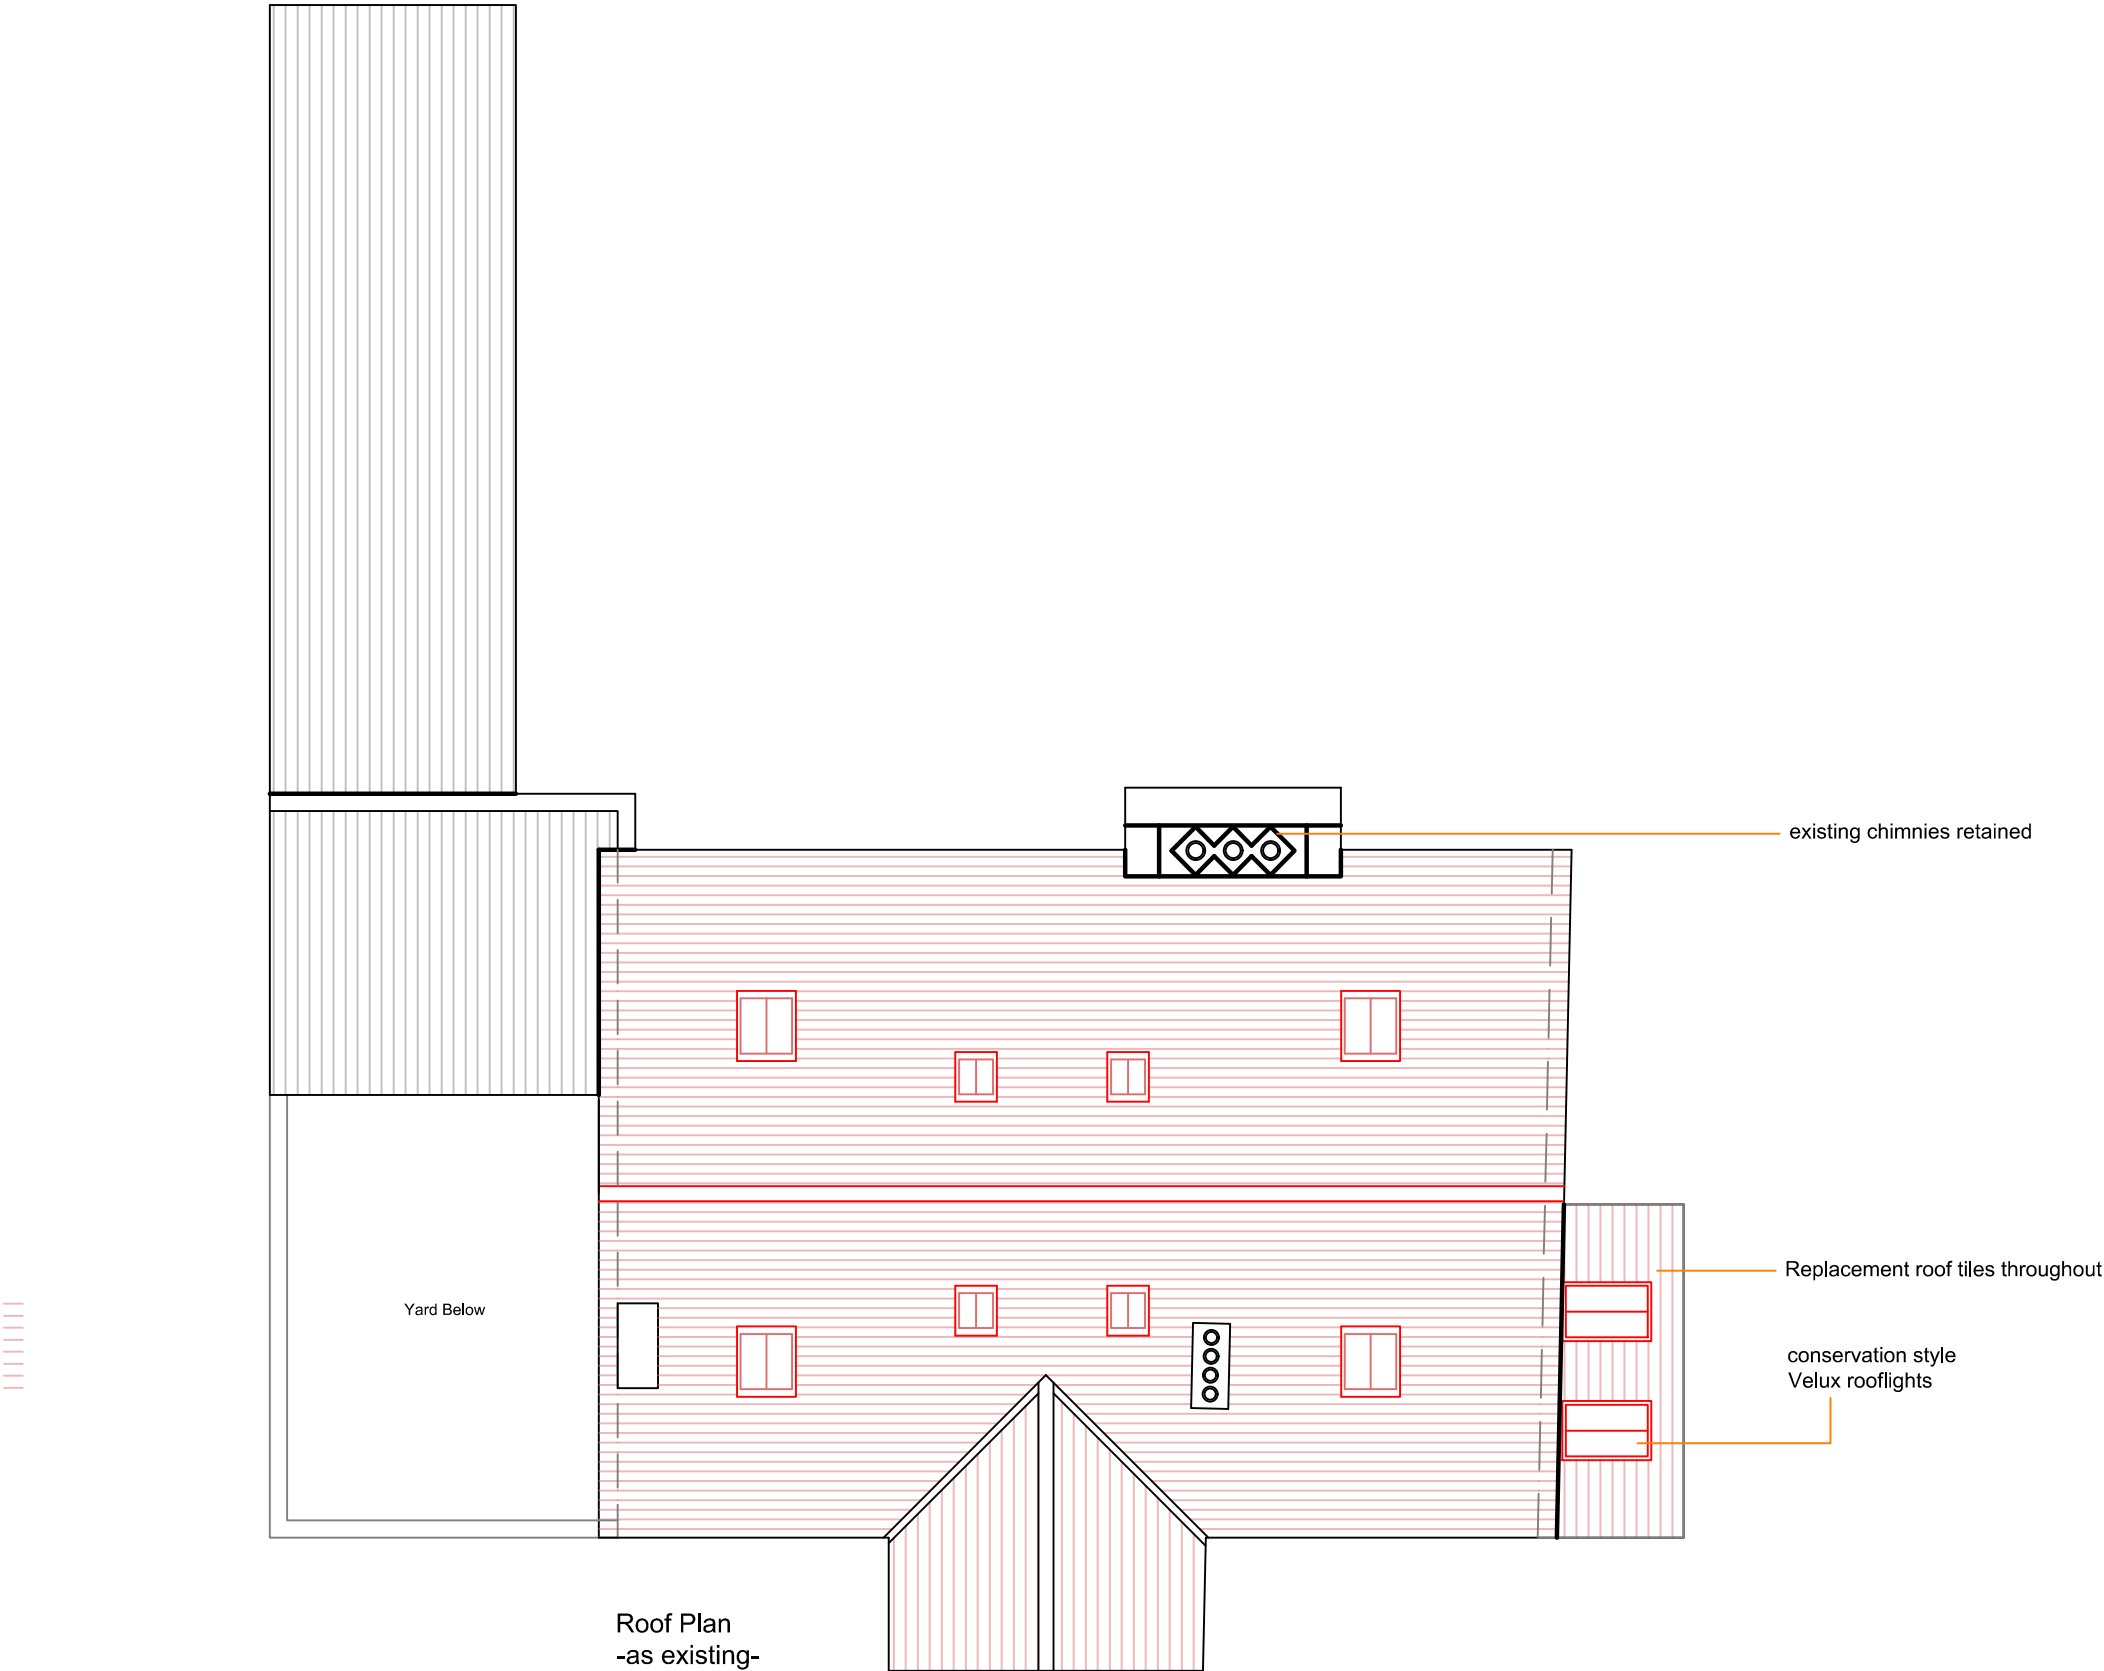

rev	date	description
B	15/05/23	layout amended
A	04/05/23	layout amended
client		

Brian Acklam

Proposed Alterations

2 Deyne Avenue
Prestwich,
Manchester, M25 1EJ

Roof Plan - as proposed

scale
1:100 @ A3

date
March 2023

drawing No.
23.3634-11

rev.
B