




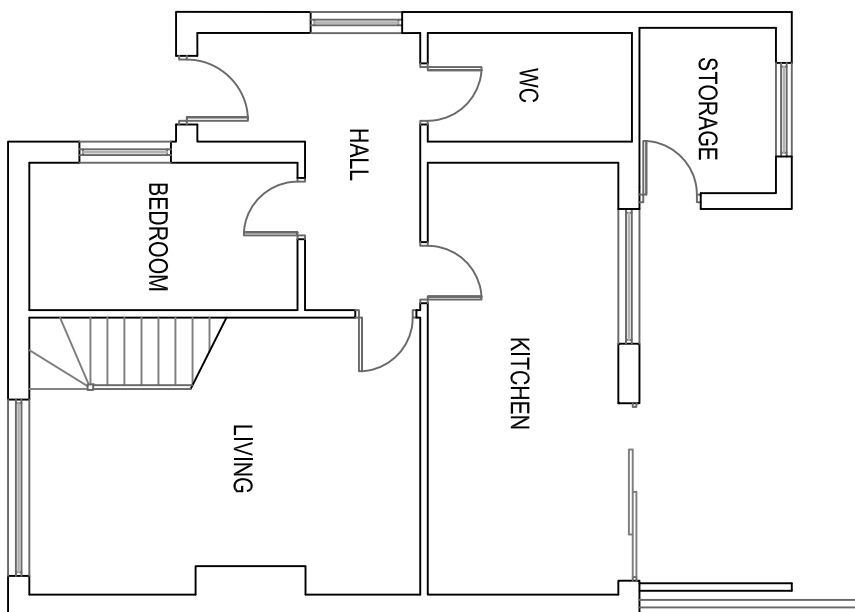


EXISTING GF PLAN 1:100

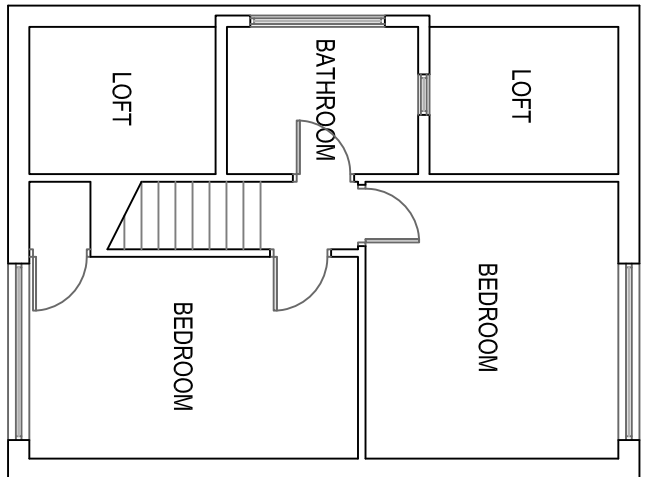


EXISTING FF PLAN 1:100

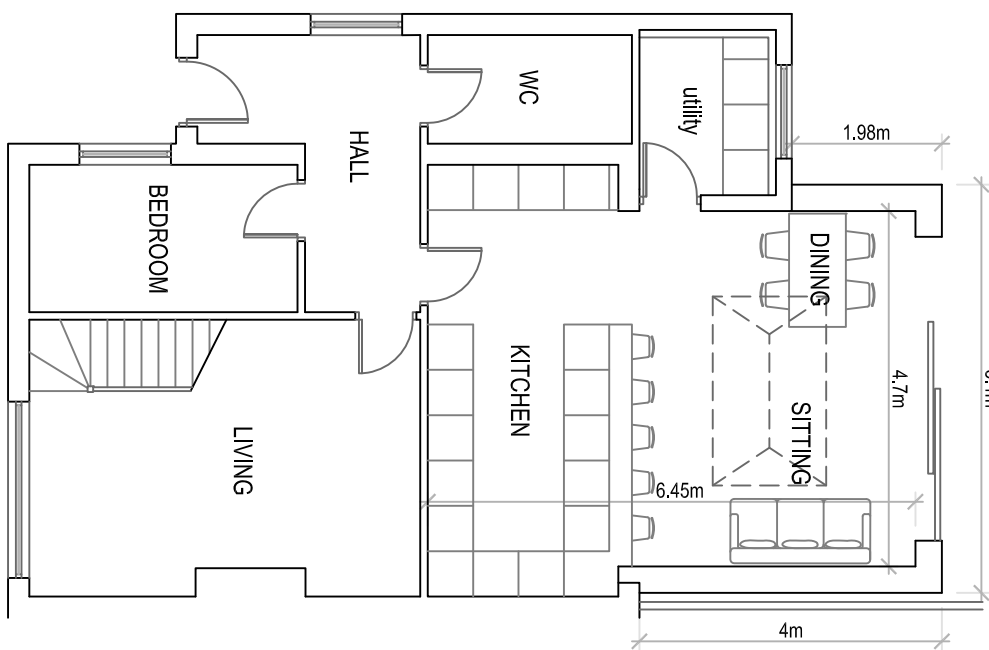


PROPOSED GF PLAN 1:100

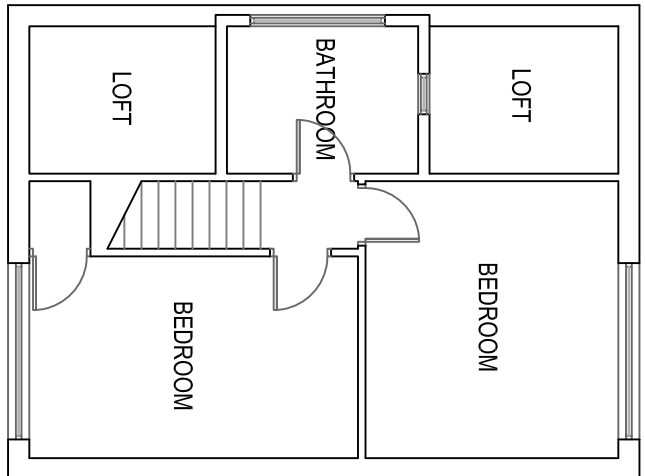


PROPOSED FF PLAN 1:100

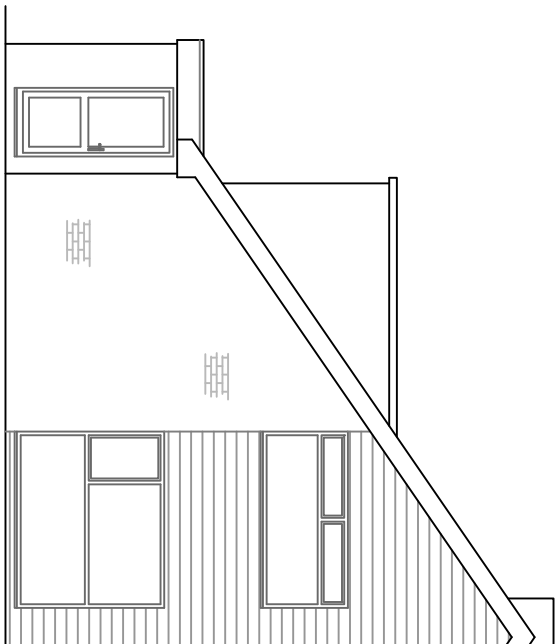


EXISTING FRONT ELEVATION 1:100

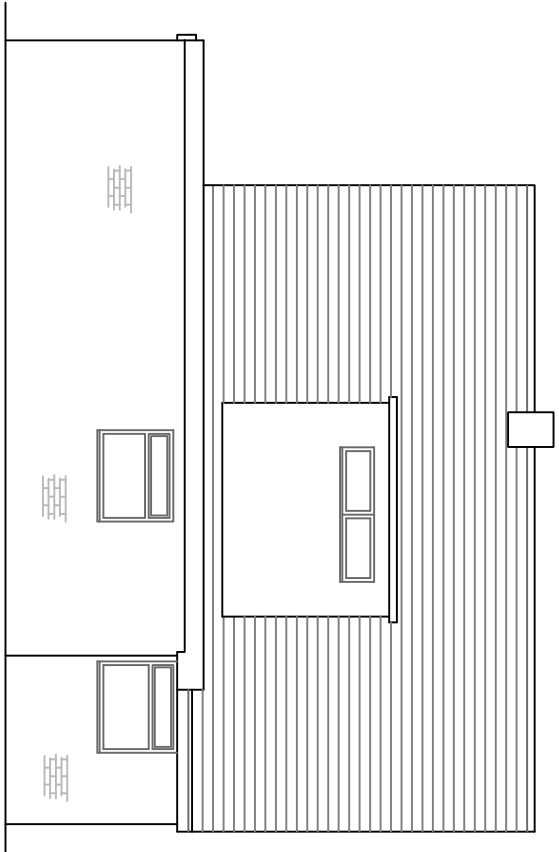


EXISTING SIDE ELEVATION 1:100

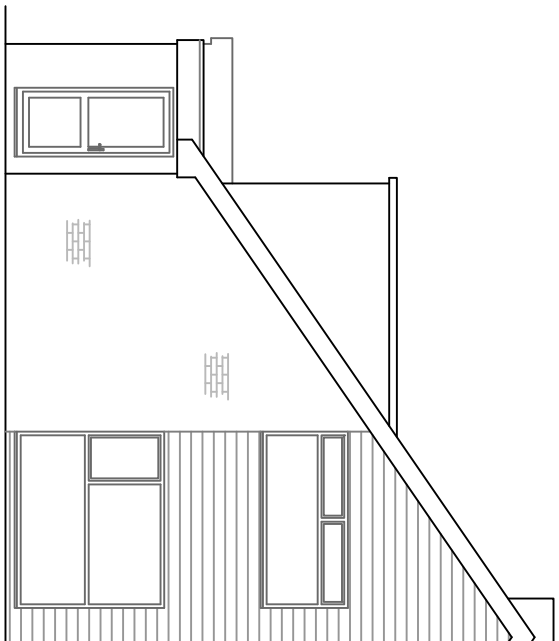


PROPOSED FRONT ELEVATION 1:100

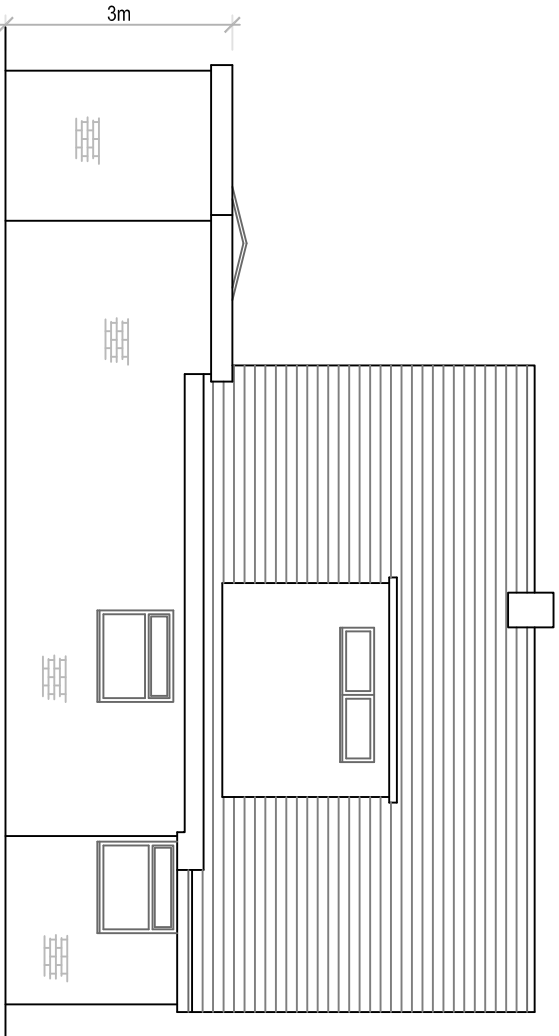


PROPOSED SIDE ELEVATION 1:100

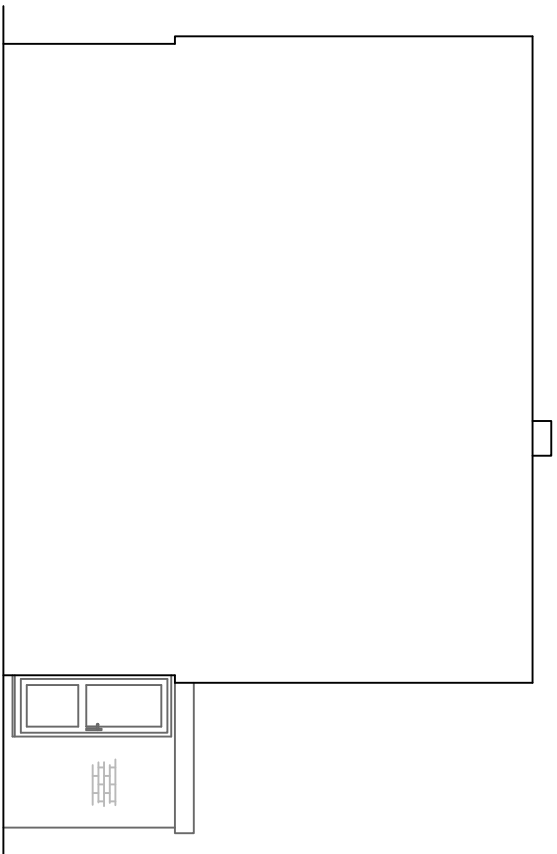


EXISTING SIDE ELEVATION 1:100

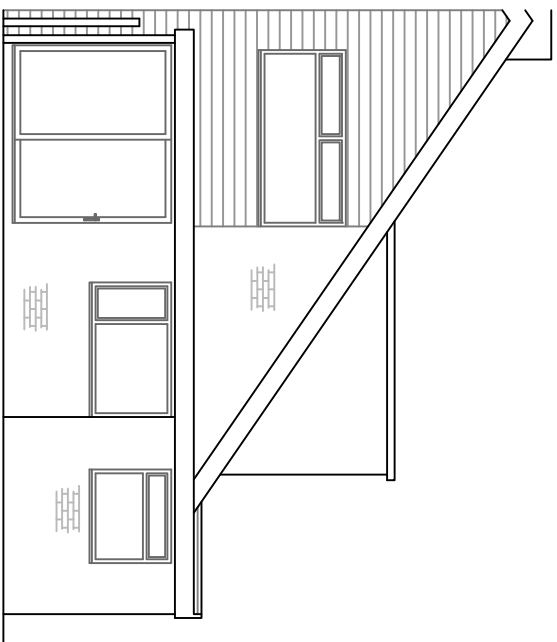


EXISTING REAR ELEVATION 1:100

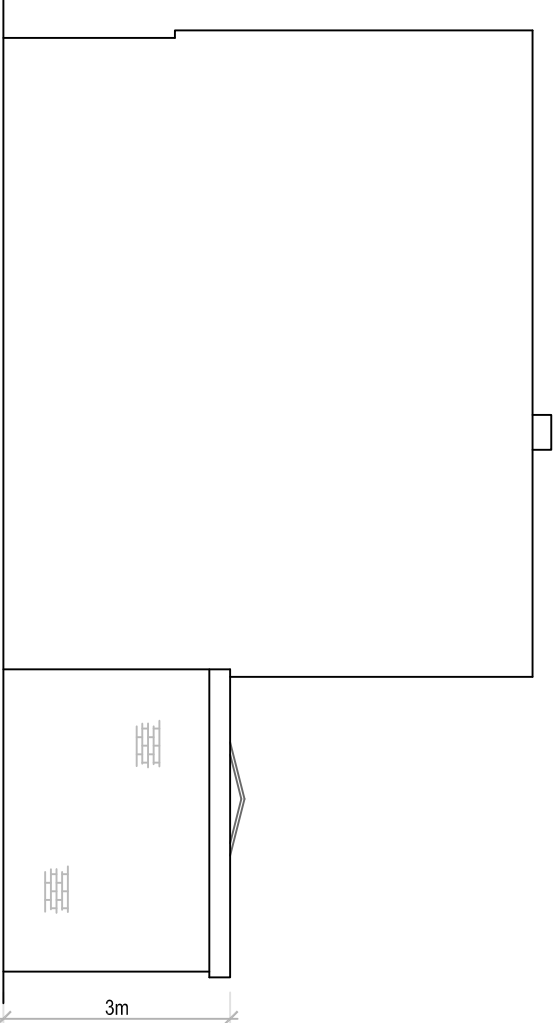


PROPOSED SIDE ELEVATION 1:100

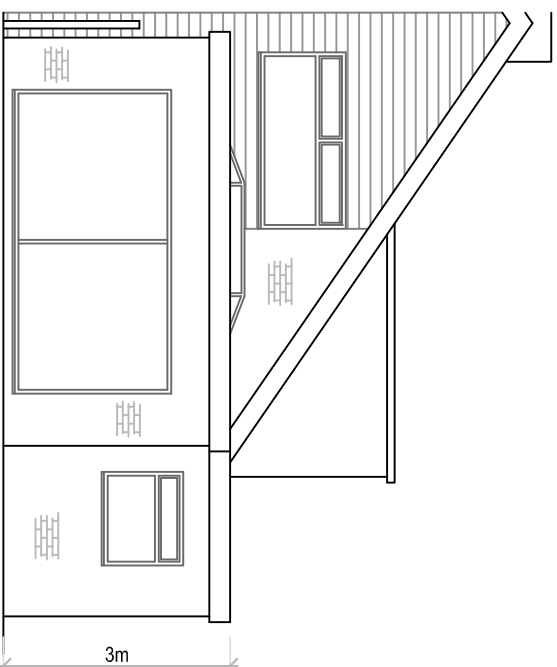

PROPOSED REAR ELEVATION 1:100

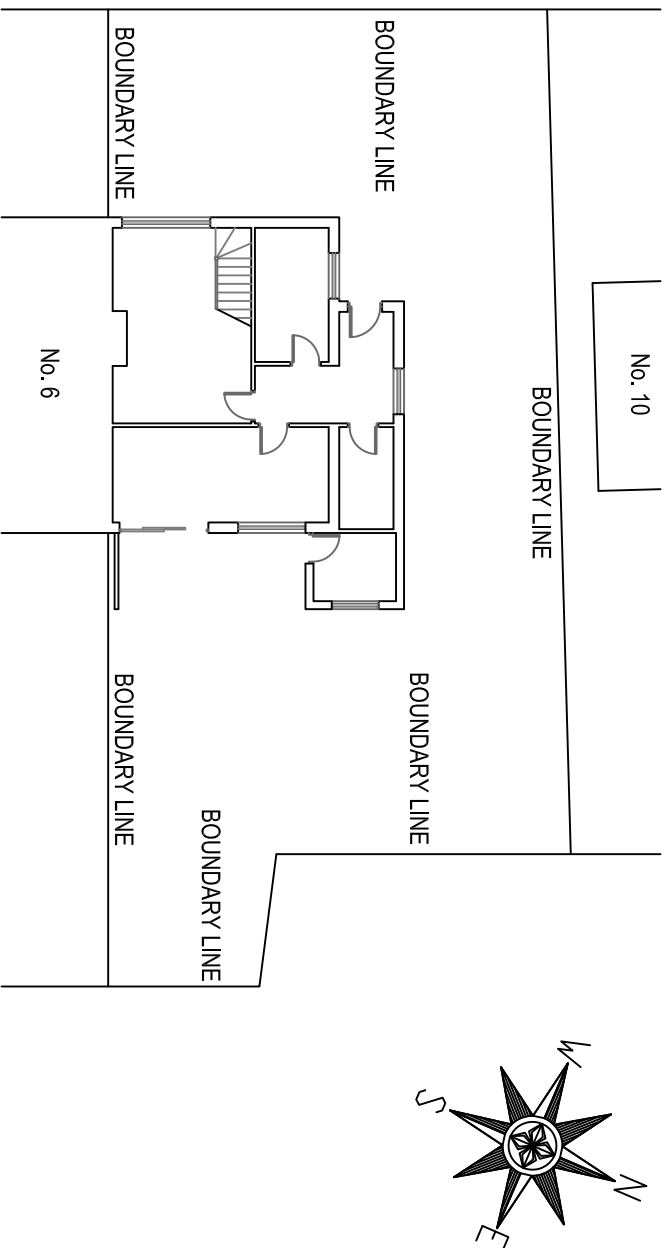

EXISTING SITE PLAN 1:200

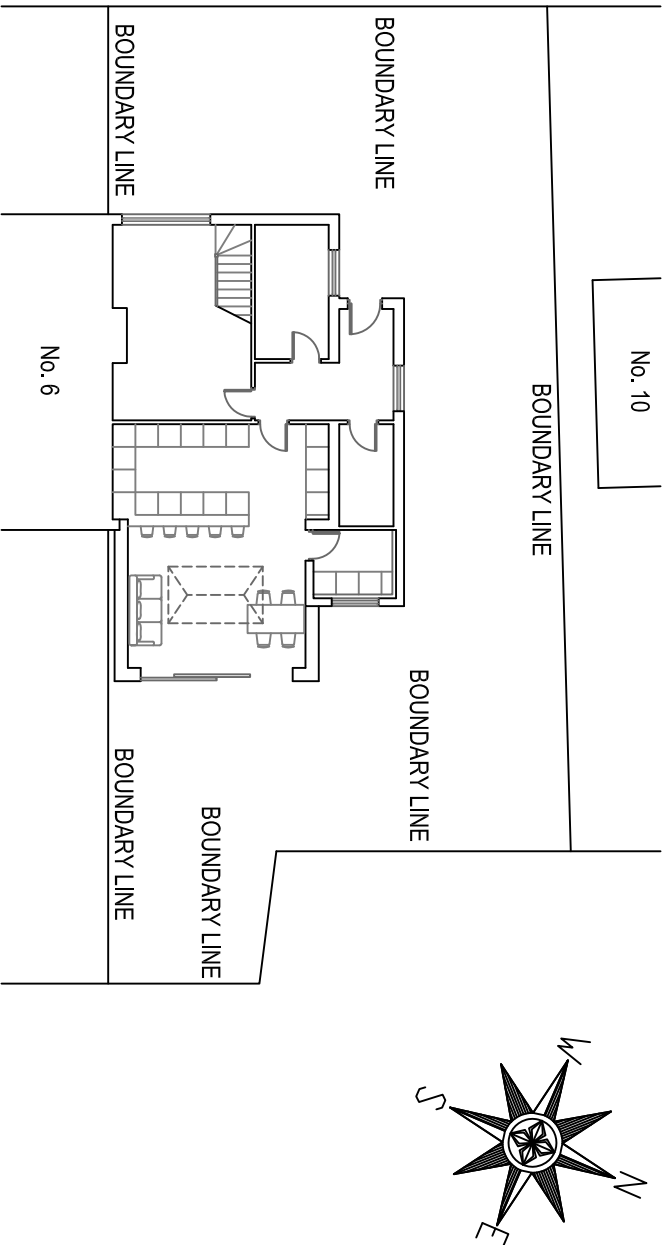

PROPOSED SITE PLAN 1:200

8 Hilltop Drive  
Tottington, Bury  
BL8 3HN

Existing & Proposed Plans  
and Elevations

Drawn: CDW/  
Scale: 1:100 & 200 @ A1  
Date: August 2026

1062\_TOT\_01\_Planning

**CDWP**  
CD Wilkinson Plans

tel: 07967 522401 email: chris@cdwilkinsonplans.co.uk  
5 Highmeadow, Manchester, M26 1YN