


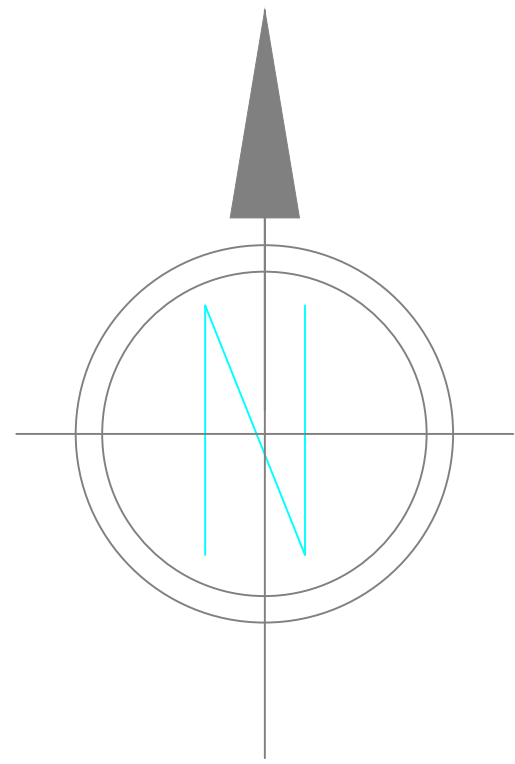

A	Issued for comment	23 May 21	DAP
Rev.	Mod. Notes	Date	By
Client			
Amir			
Location			
4 Castle Hill Road Prestwich M25 OFR			
Job Title			
Proposed Alterations			
Drawing Title			
Existing Site Plan			
Scale 1:200		Sheet A1	
Date Nov 22		Drawn by DAP	
Dwg. No. 37/33-22			Rev. A

