






EXISTING SIDE

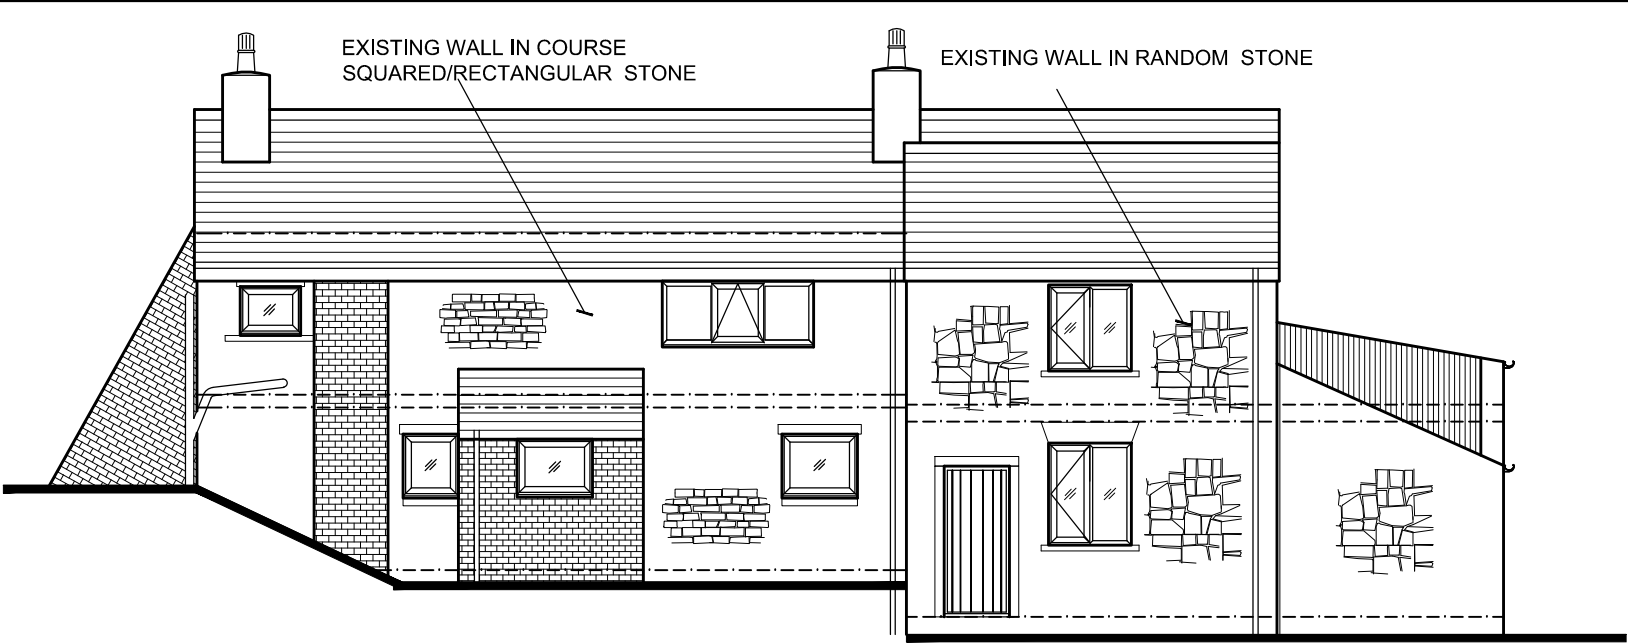


EXISTING FRONT ELEVATION

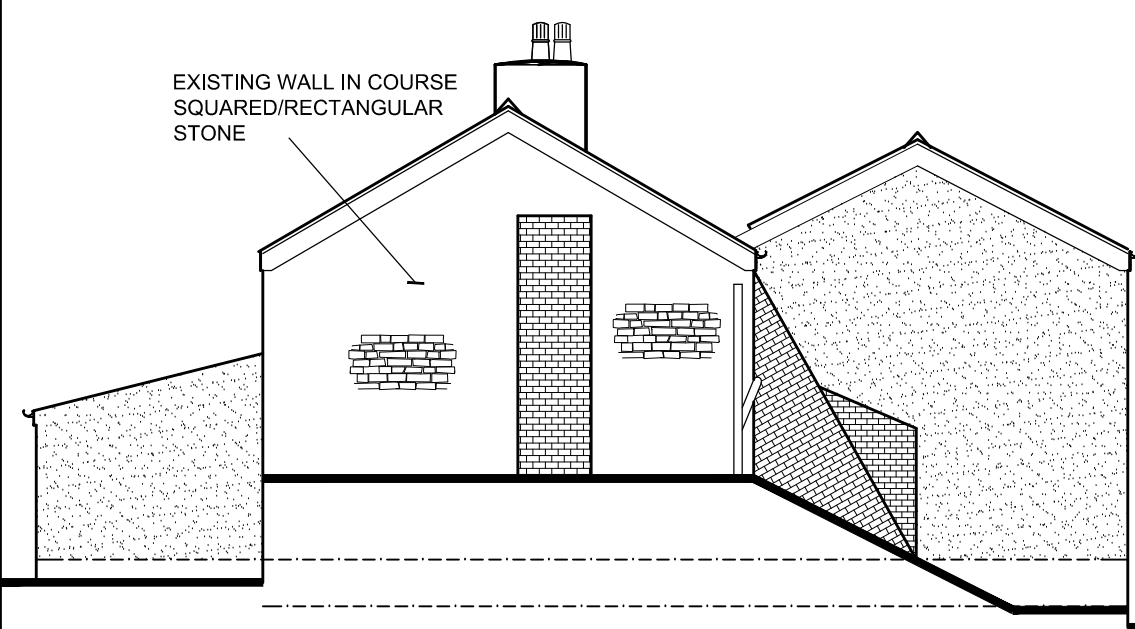

EXISTING SIDE

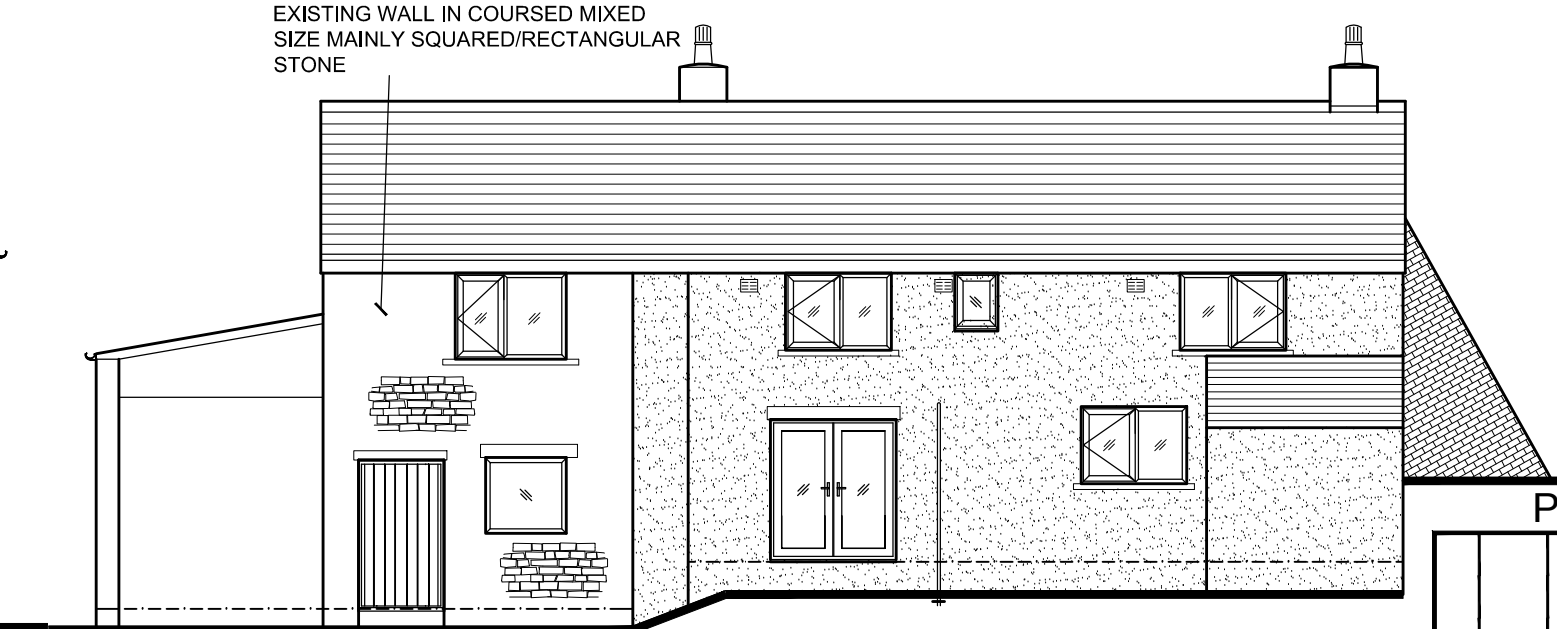

EXISTING REAR

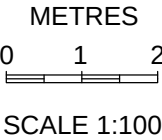

PLANNING			
REV	DATE	AMENDMENTS	INT
A	07-06-22	Existing finishes added.	
Harry Jackson Surveyors Limited			
Unit 4A Farnworth Park Industrial Estate			
Wellington Street, Farnworth, Bolton BL4 7BY			
Tel: 01204 701740 Mobile: 07931 321879			
CLIENT	S Sivvery		
ADDRESS	Hague Hall Farm		
	Mather Road, Bury, BL9 6TJ		
PROJECT	Side & Rear Extension		
TITLE	Existing Elevations		
DRAWING No.	1	REV A	
SCALES	1:100	DATE	September 2019
DRAWN BY	BE	SHEET SIZE	A3
CHECKED BY	HJ	COPYRIGHT	©