


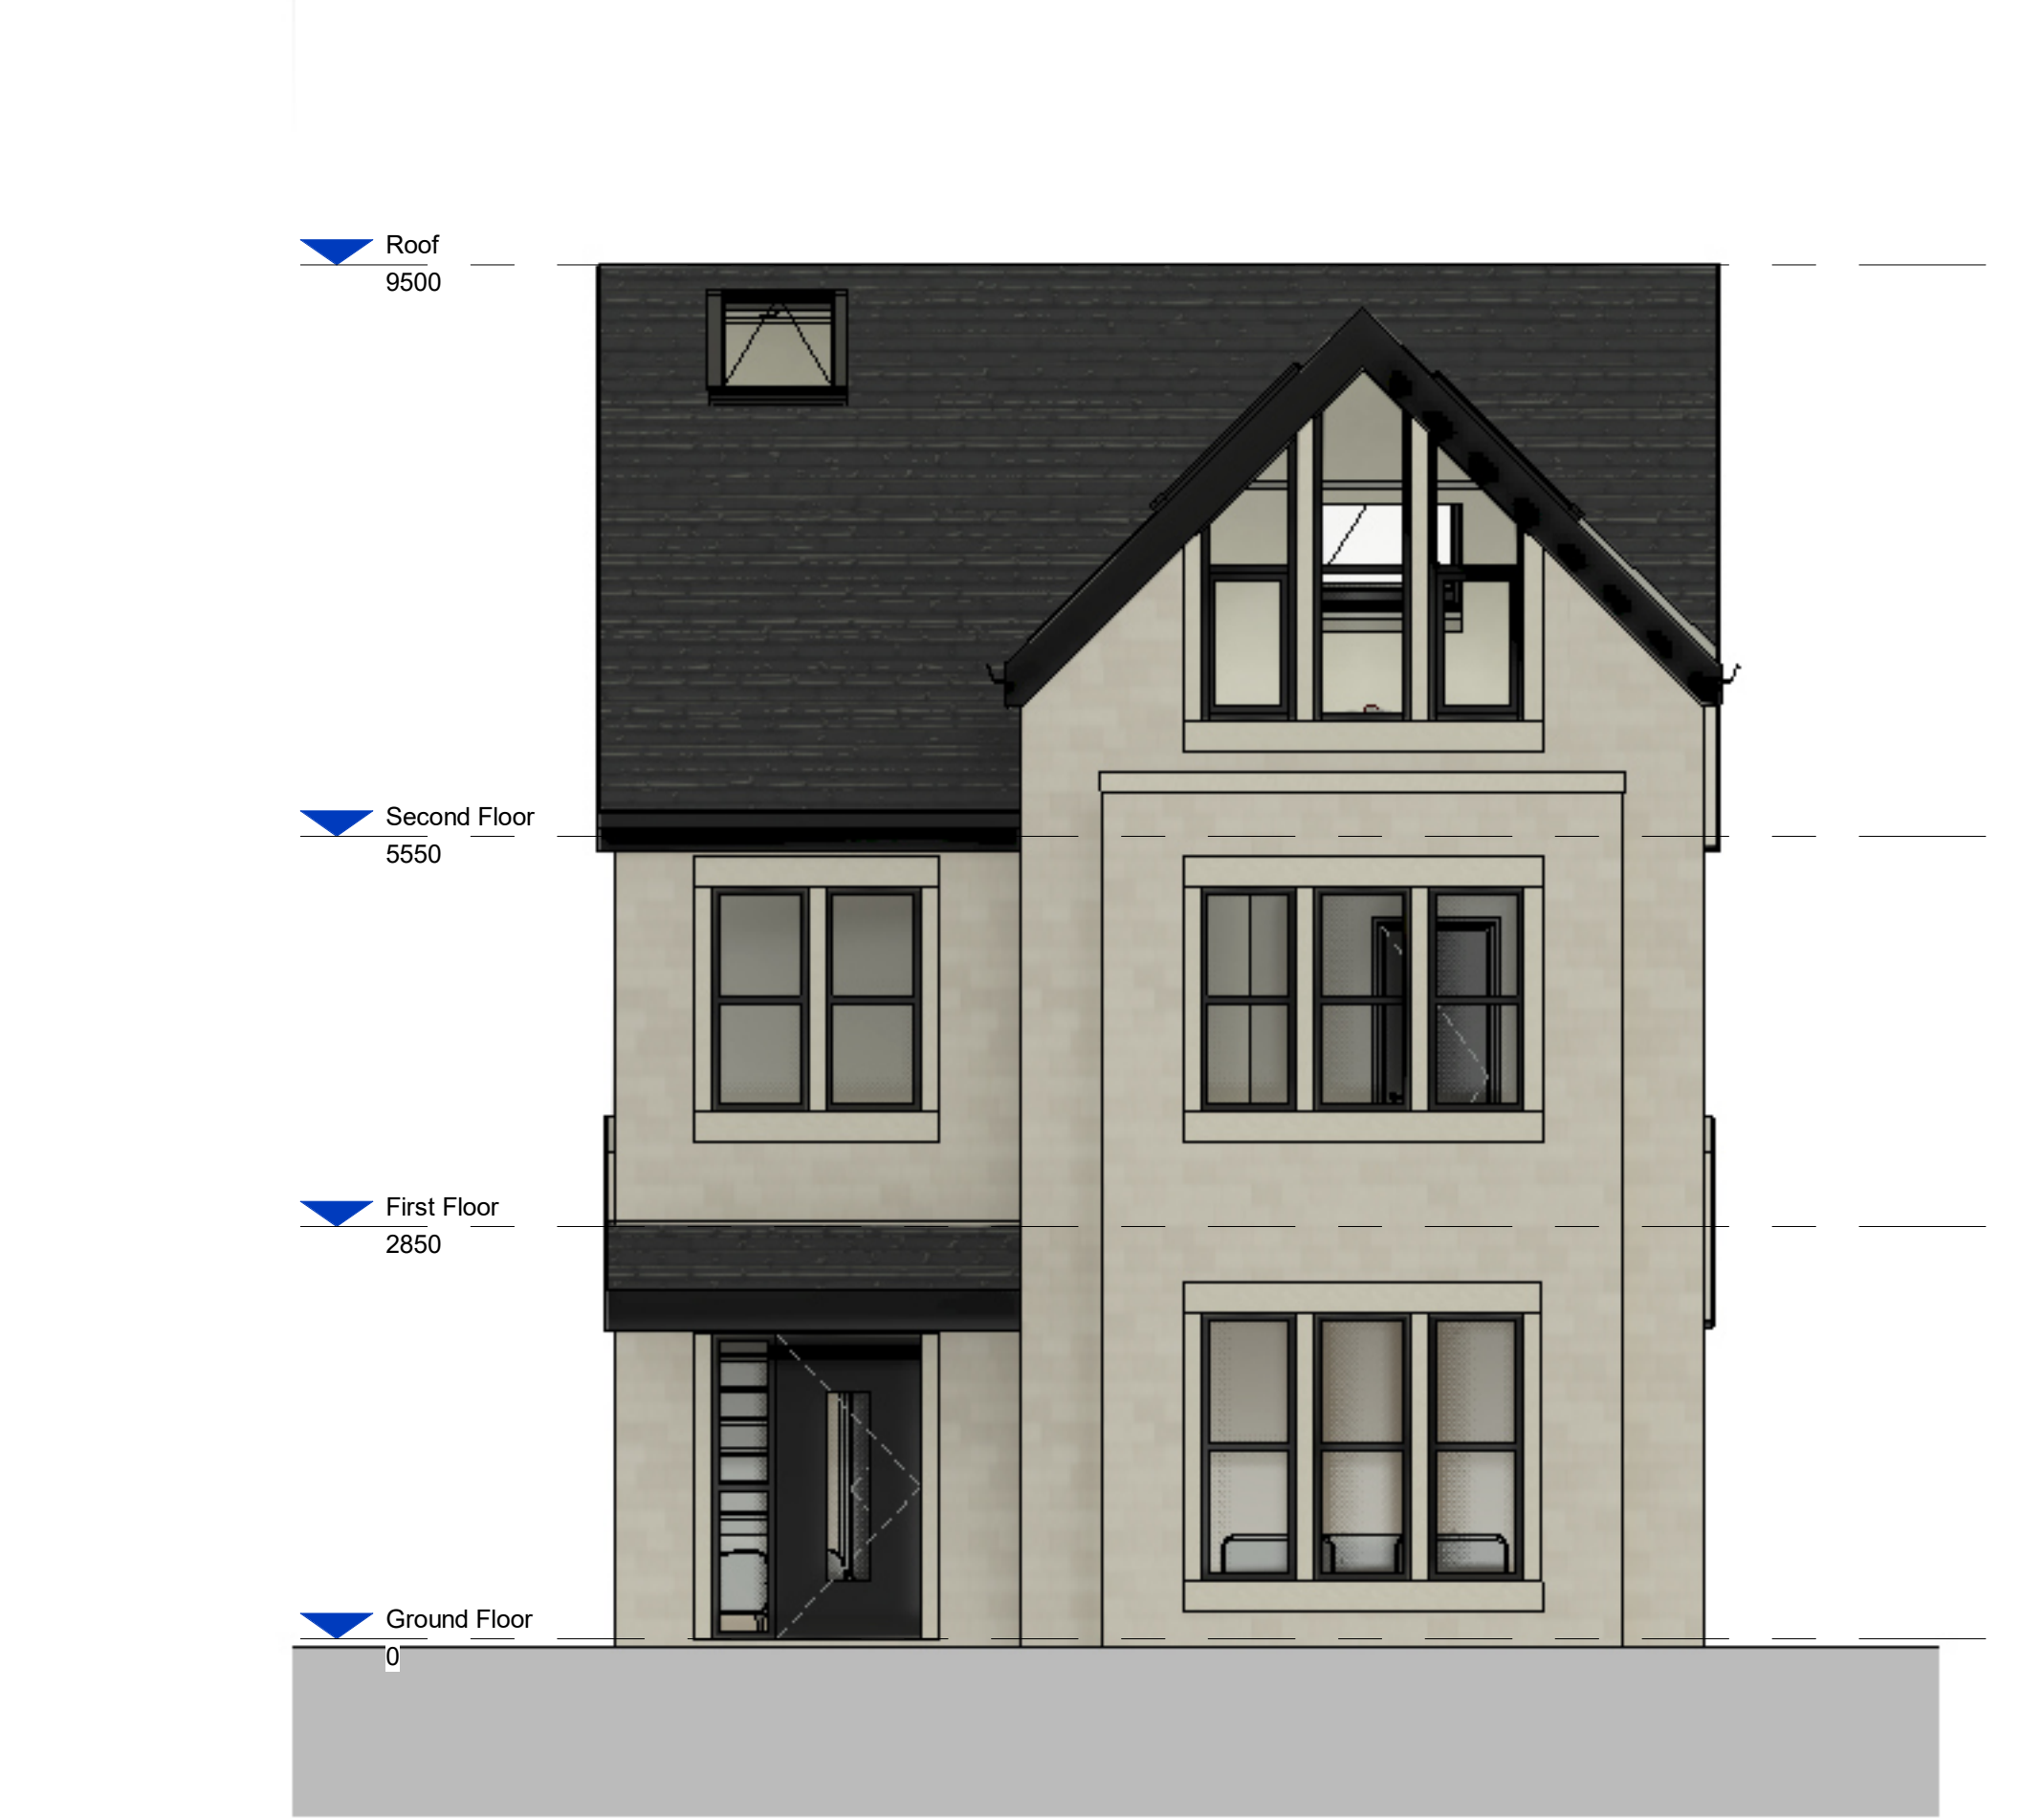

1 Front Elevation
1 : 50



4 Side 2
1 : 50



2 Rear Elevation
1 : 50



3 Side 1
1 : 50

Notes

THIS DRAWING IS TO BE READ IN CONJUNCTION WITH ALL RELEVANT HDB, ARCHITECTS, SERVICE ENGINEERS AND SUBCONTRACTOR DRAWINGS.

REVIEW ALL DRAWINGS AND REPORT ANY DISCREPANCIES TO HDB PRIOR TO COMMENCEMENT.

DO NOT SCALE FROM THIS DRAWING. ALL DIMENSIONS AND LEVELS INCLUDING ANY ABUTMENT TO EXISTING STRUCTURES TO BE CHECKED ON SITE PRIOR TO COMMENCEMENT.

WORK FROM FIGURED DIMENSIONS ONLY. DO NOT SCALE FROM THIS DRAWING.

ALL DIMENSIONS IN MILLIMETRES AND LEVELS IN METRES, TO BE CHECKED ON SITE

NO DEVIATION FROM DETAILS SHOWN ON THIS DRAWING IS ALLOWED WITHOUT HDB PRIOR PERMISSION IN WRITING.

ALL WORK IS TO BE CARRIED OUT IN ACCORDANCE WITH THE RELEVANT SPECIFICATIONS ISSUED BY HDB, BRITISH STANDARD CODES OF PRACTICE, STATUTORY REQUIREMENTS AND THE CONTRACT DOCUMENTS.

N°	DATE	DESCRIPTION
REVISION		
C	05.12.25	ROOFLIGHT UPDATES @ GF
B	26.11.25	UPDATES FOLLOWING PRE-APP
A	05.11.25	PLANNING

CLIENT: HOME PARK AVENUE LTD					
CONTRACT: FORMER AMBULANCE STATION CEMETARY ROAD					
DRAWING TITLE: PROPOSED ELEVATIONS					
PROJECT N°:	25.372	Drg N°:	002	Rev:	C
PLANNING:		SCALE:		1/50	
BUILDING REGS:		DATE:		05.10.25	
TENDER:		DRAWN:		AG	
CONSTRUCTION:		CHECKED:			