



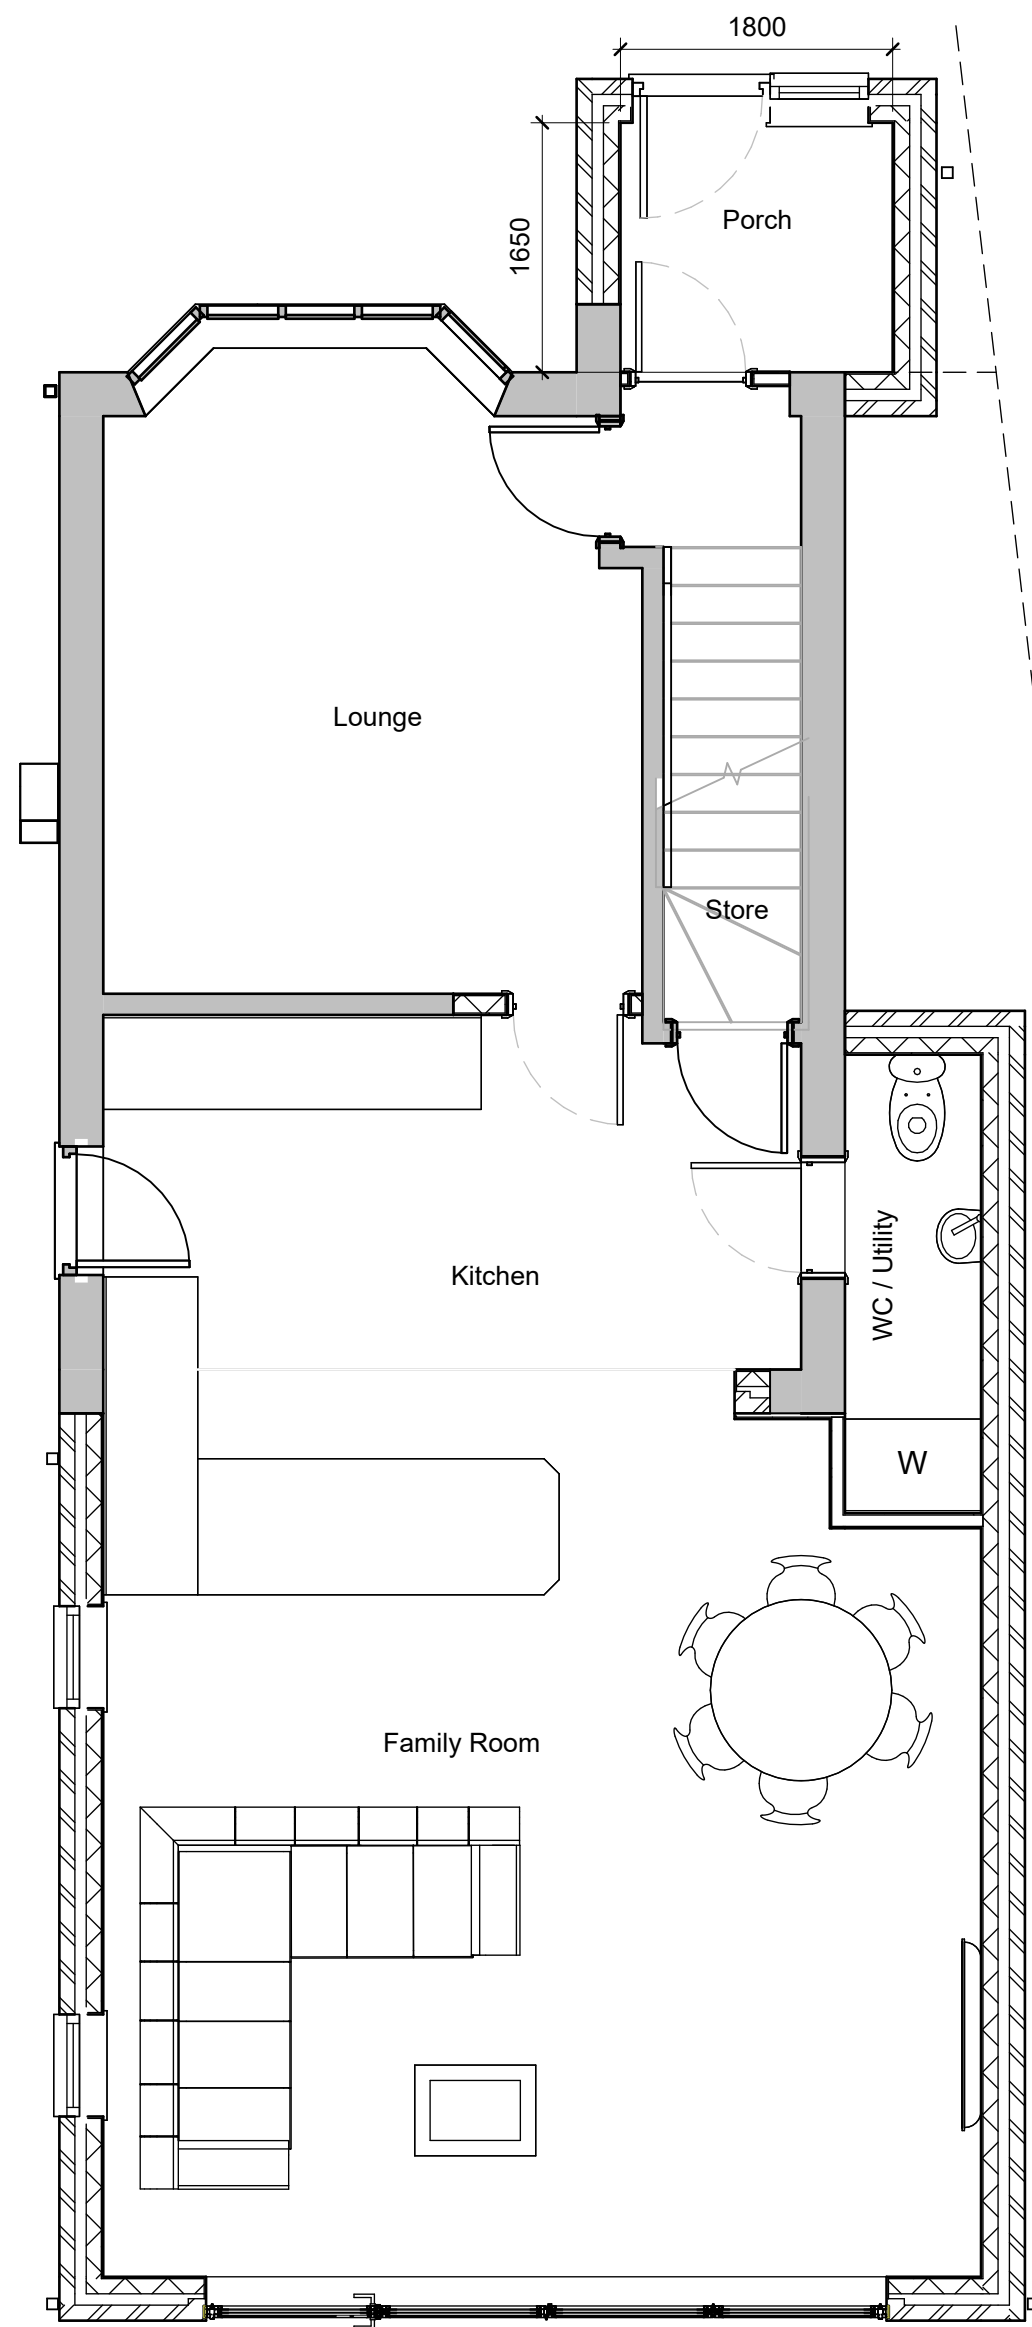

Proposed Ground Floor
1 : 50

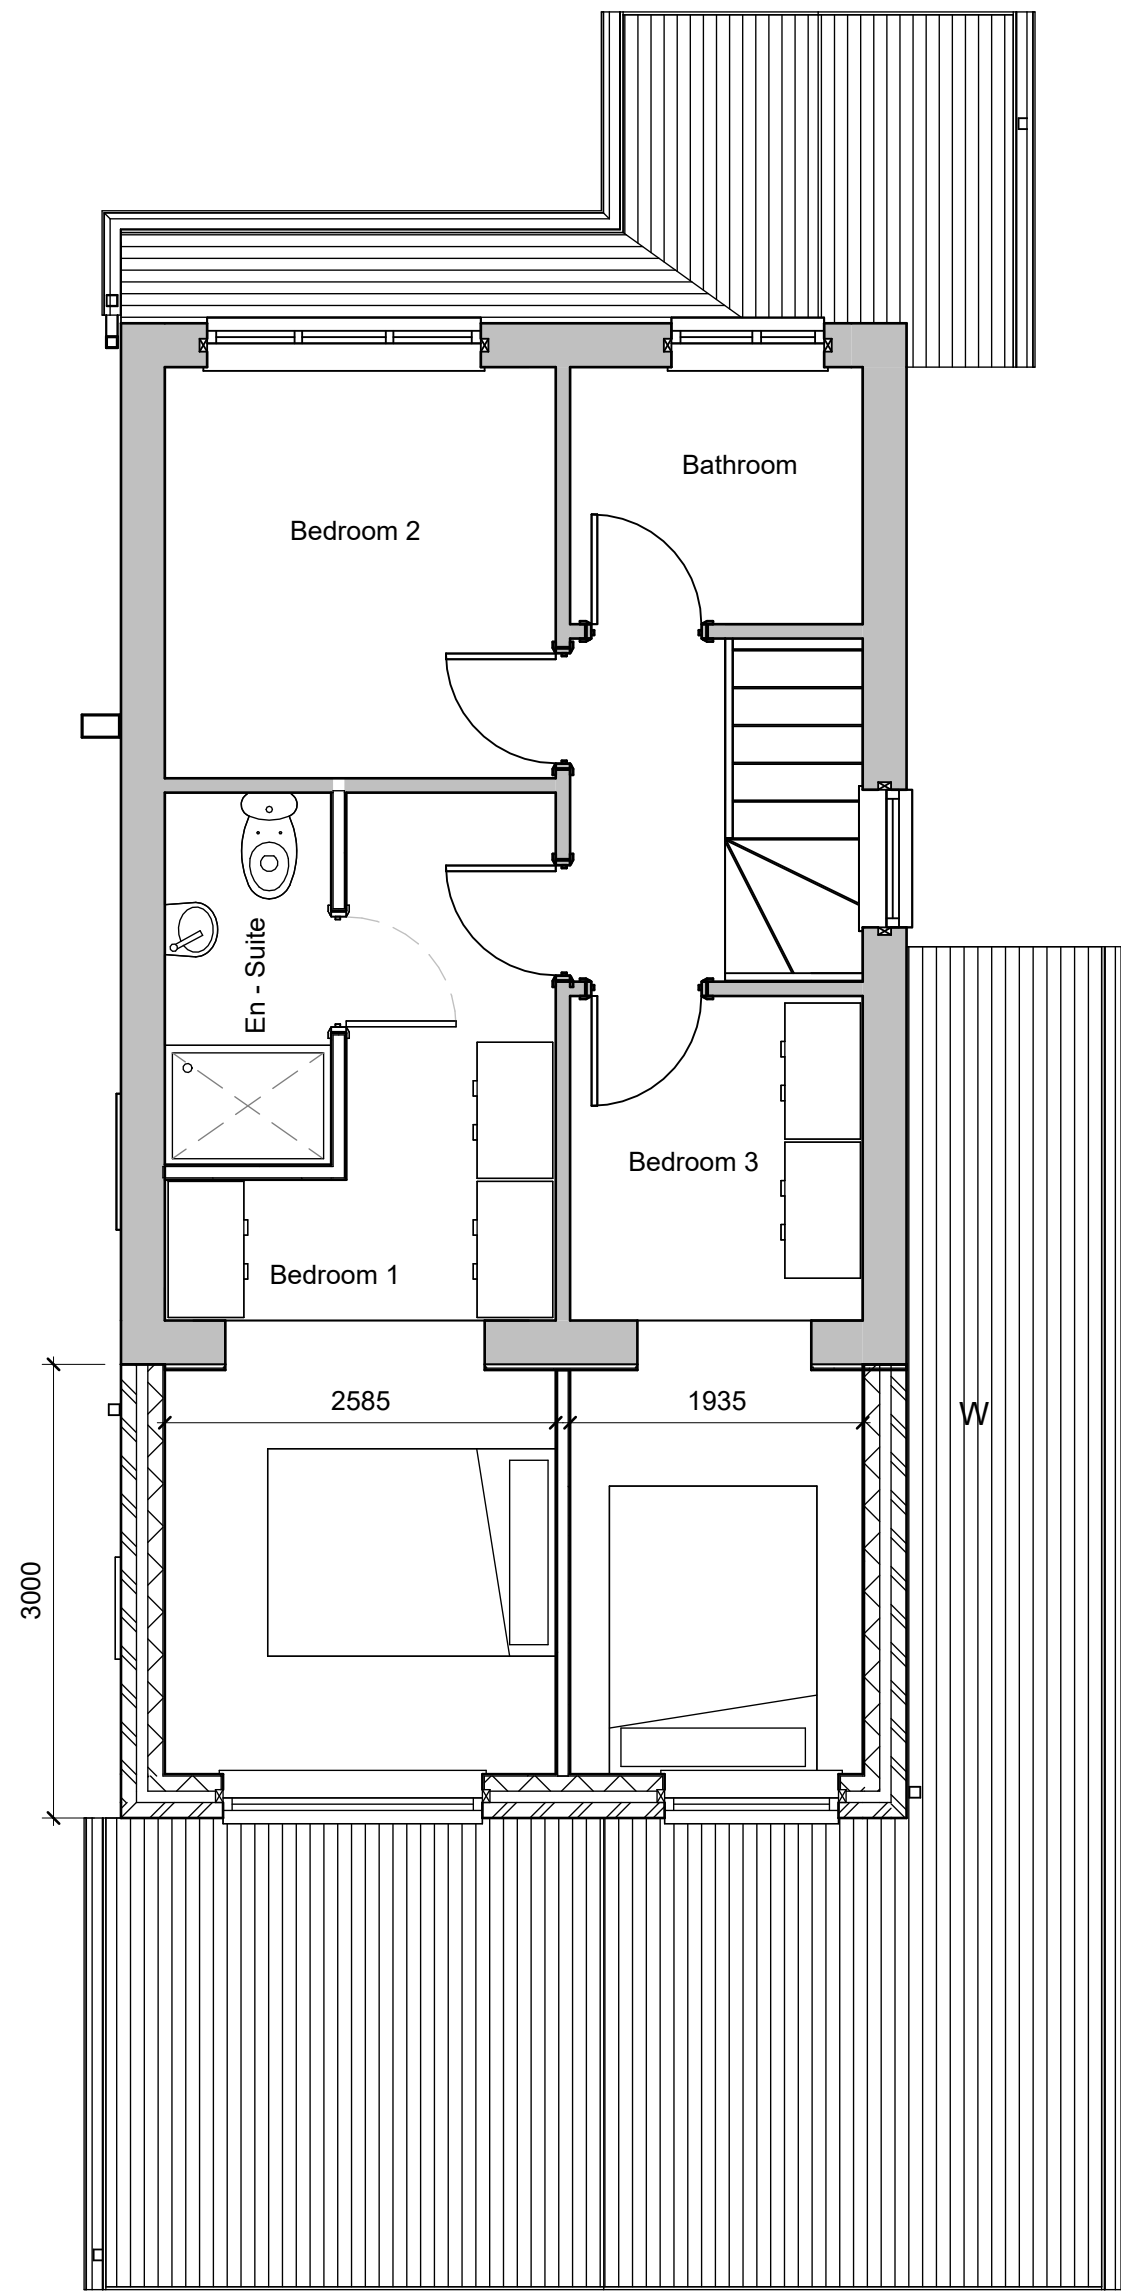

Proposed First Floor
1 : 50



CLIENT
Mrs C McKeown
PROJECT NAME AND ADDRESS
Domestic Extension
Edmund Hall Close
Proposed Floor Plans

PROJECT STATUS Planning	SHEET A103
DATE 14/05/2024 19:50:45	
SCALE 1 : 50	