

NOTES

1. Roof covering: large format profiled concrete tiles, eg Marley Ludlow Major or Marley Modern, colour to L.A. approval

2. External walls: Facing brick to L.A. approval

3. Window and door frames: white UPVC



4. Rainwater goods: black UPVC
5. Entrance pathway and parking area: Tarmac.

6. Perimeter paths and patio: Precast concrete flags, colour natural

7. Garden areas generally laid to lawn with beds and borders to client's choice



SITE PLAN 1:200 SCALE SHOWING LEVELS
DATUM = MANHOLE COVER ADJ FRONT GATE 10.000

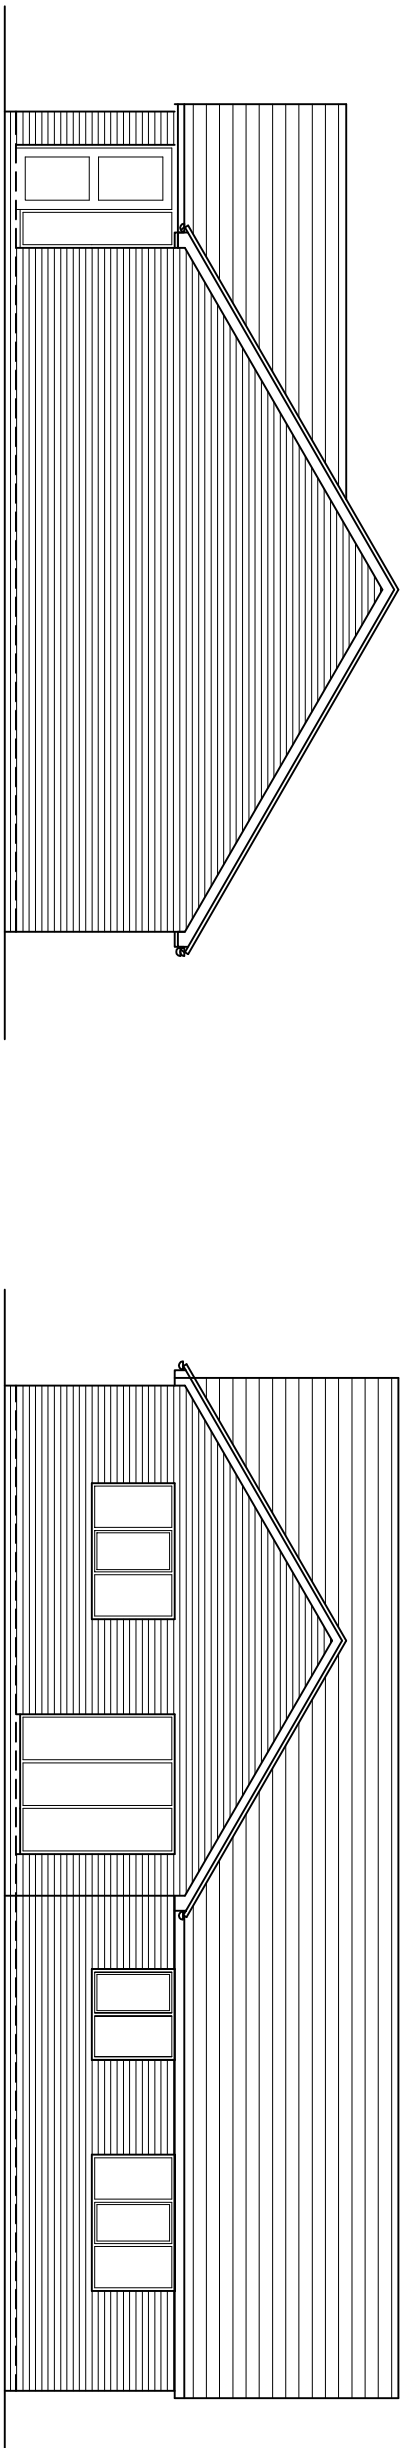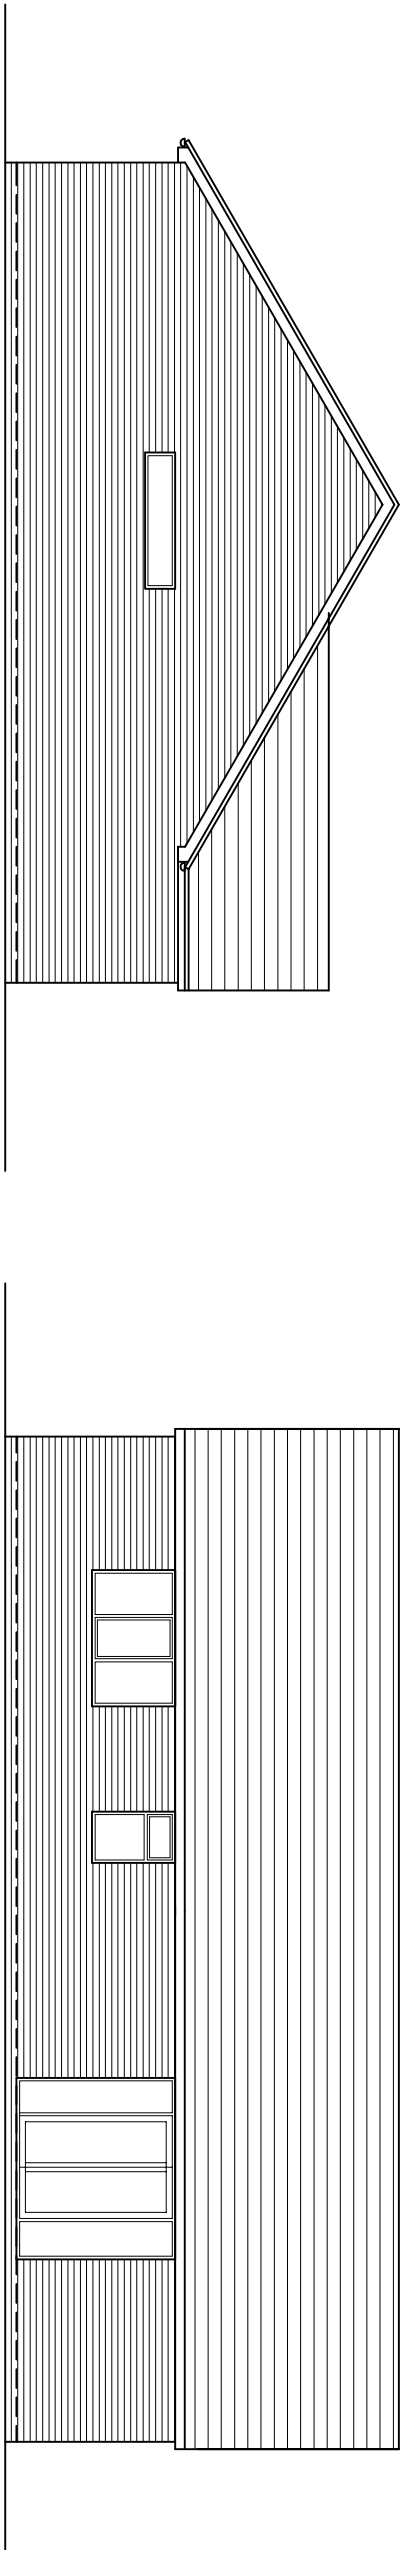

SOUTH EAST ELEVATION

SOUTH WEST ELEVATION



GROUND FLOOR PLAN 1:100 SCALE

scales			
1:50			
drawn	checked	approved	date
PNH			NOV 2015
contract no.		drawing no.	revision
12000		01	C

PLANNING DRAWING

PROPOSED BUNGALOW ON LAND
BETWEEN 9 AND 11, CARISBROOK
ROAD, M45 6UP

KATY MOGHIMI

- C 25.1.16

Footway crossing added,
parking area increased

PNH
- B 15.1.16

Roof pitch reduced to 30 deg

PNH
- A 27.11.15

Location of bins shown

PNH

Peter N Hewitt Associates Ltd
Consulting Engineers
3 Wadbridge Avenue, Baginbun
Mentmore MK23 9LS
Tel: 0161-905 3555
Mobile: 07946 642 414
E-mail: pnhe@btconnect.com