




Existing Elevations @1:100

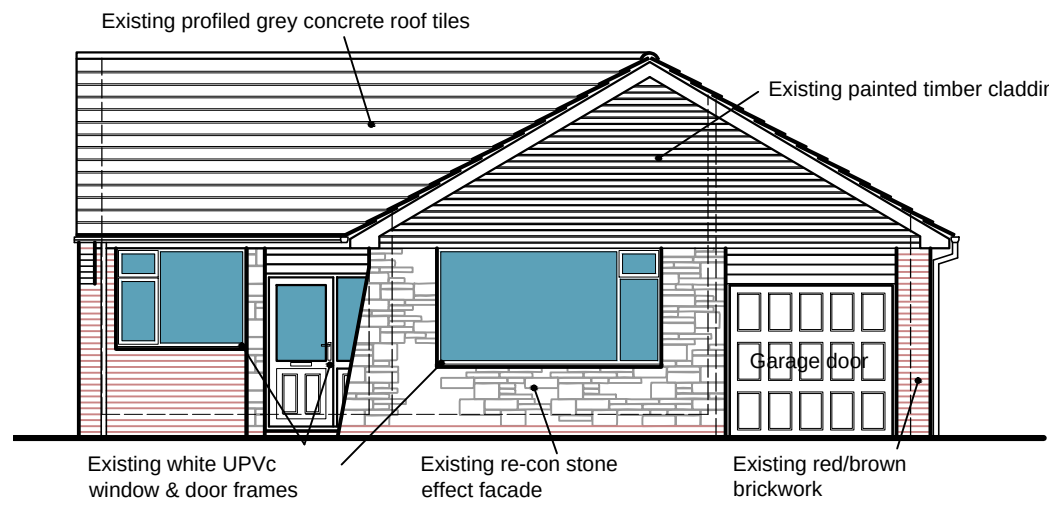


Existing North Elevation

 

Existing East Elevation

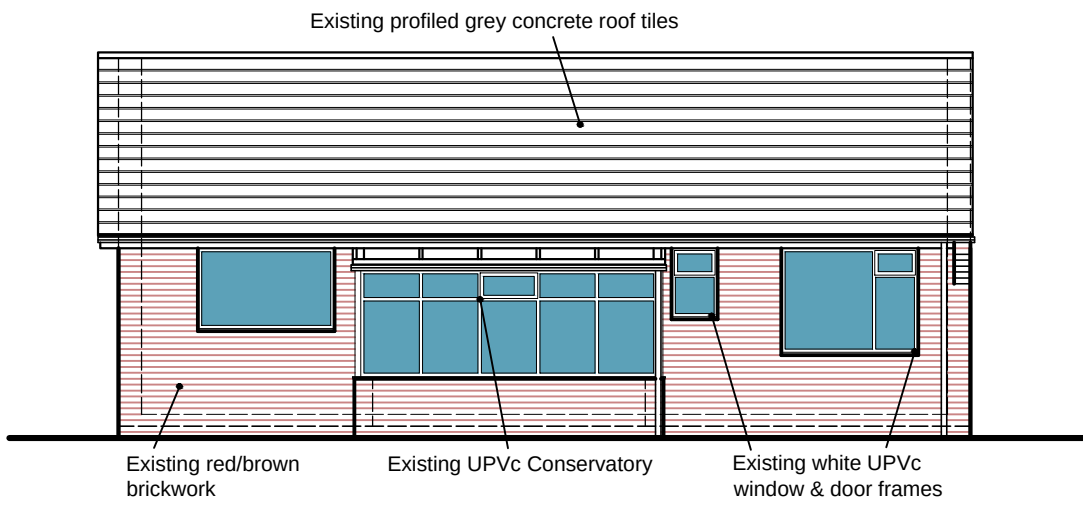


Existing South Elevation

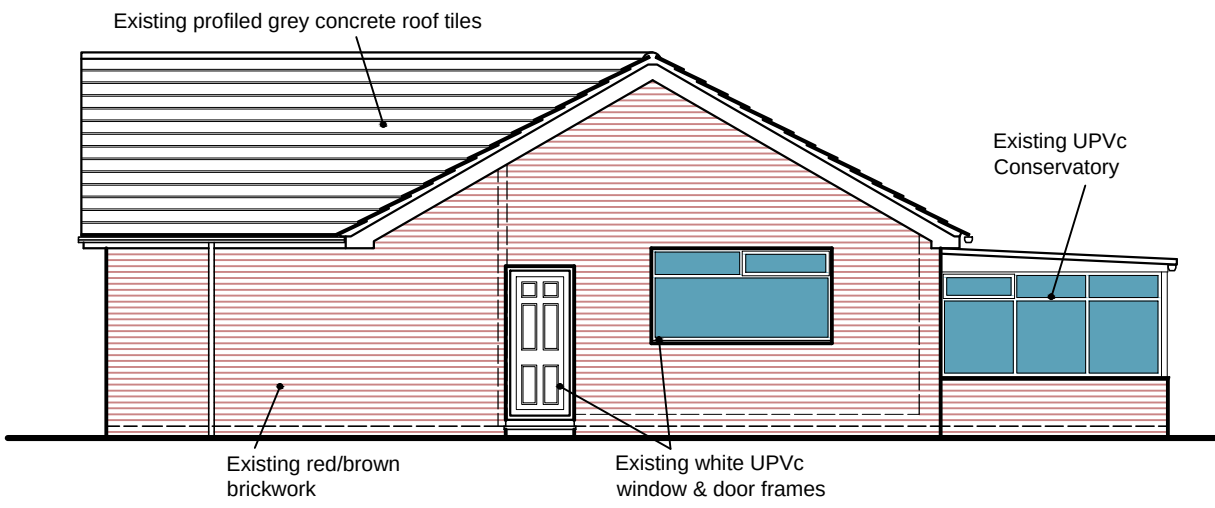


Existing West Elevation

- This drawing is copyright. No unauthorised copying of drawing without the express permission of the architect.
- Do not scale from prints. Use figure dimensions only.
- Contractors to check all dimensions on site prior to commencement of works.
- All works to be carried out in accordance with current statutory Health and Safety Regulations.
- This drawing is to be read in conjunction with all relevant consultants' and / or specialists' drawings / documents and any discrepancies or variations are to be notified to the architect before affected work commences.


REV.	AMENDMENTS	DATE
------	------------	------

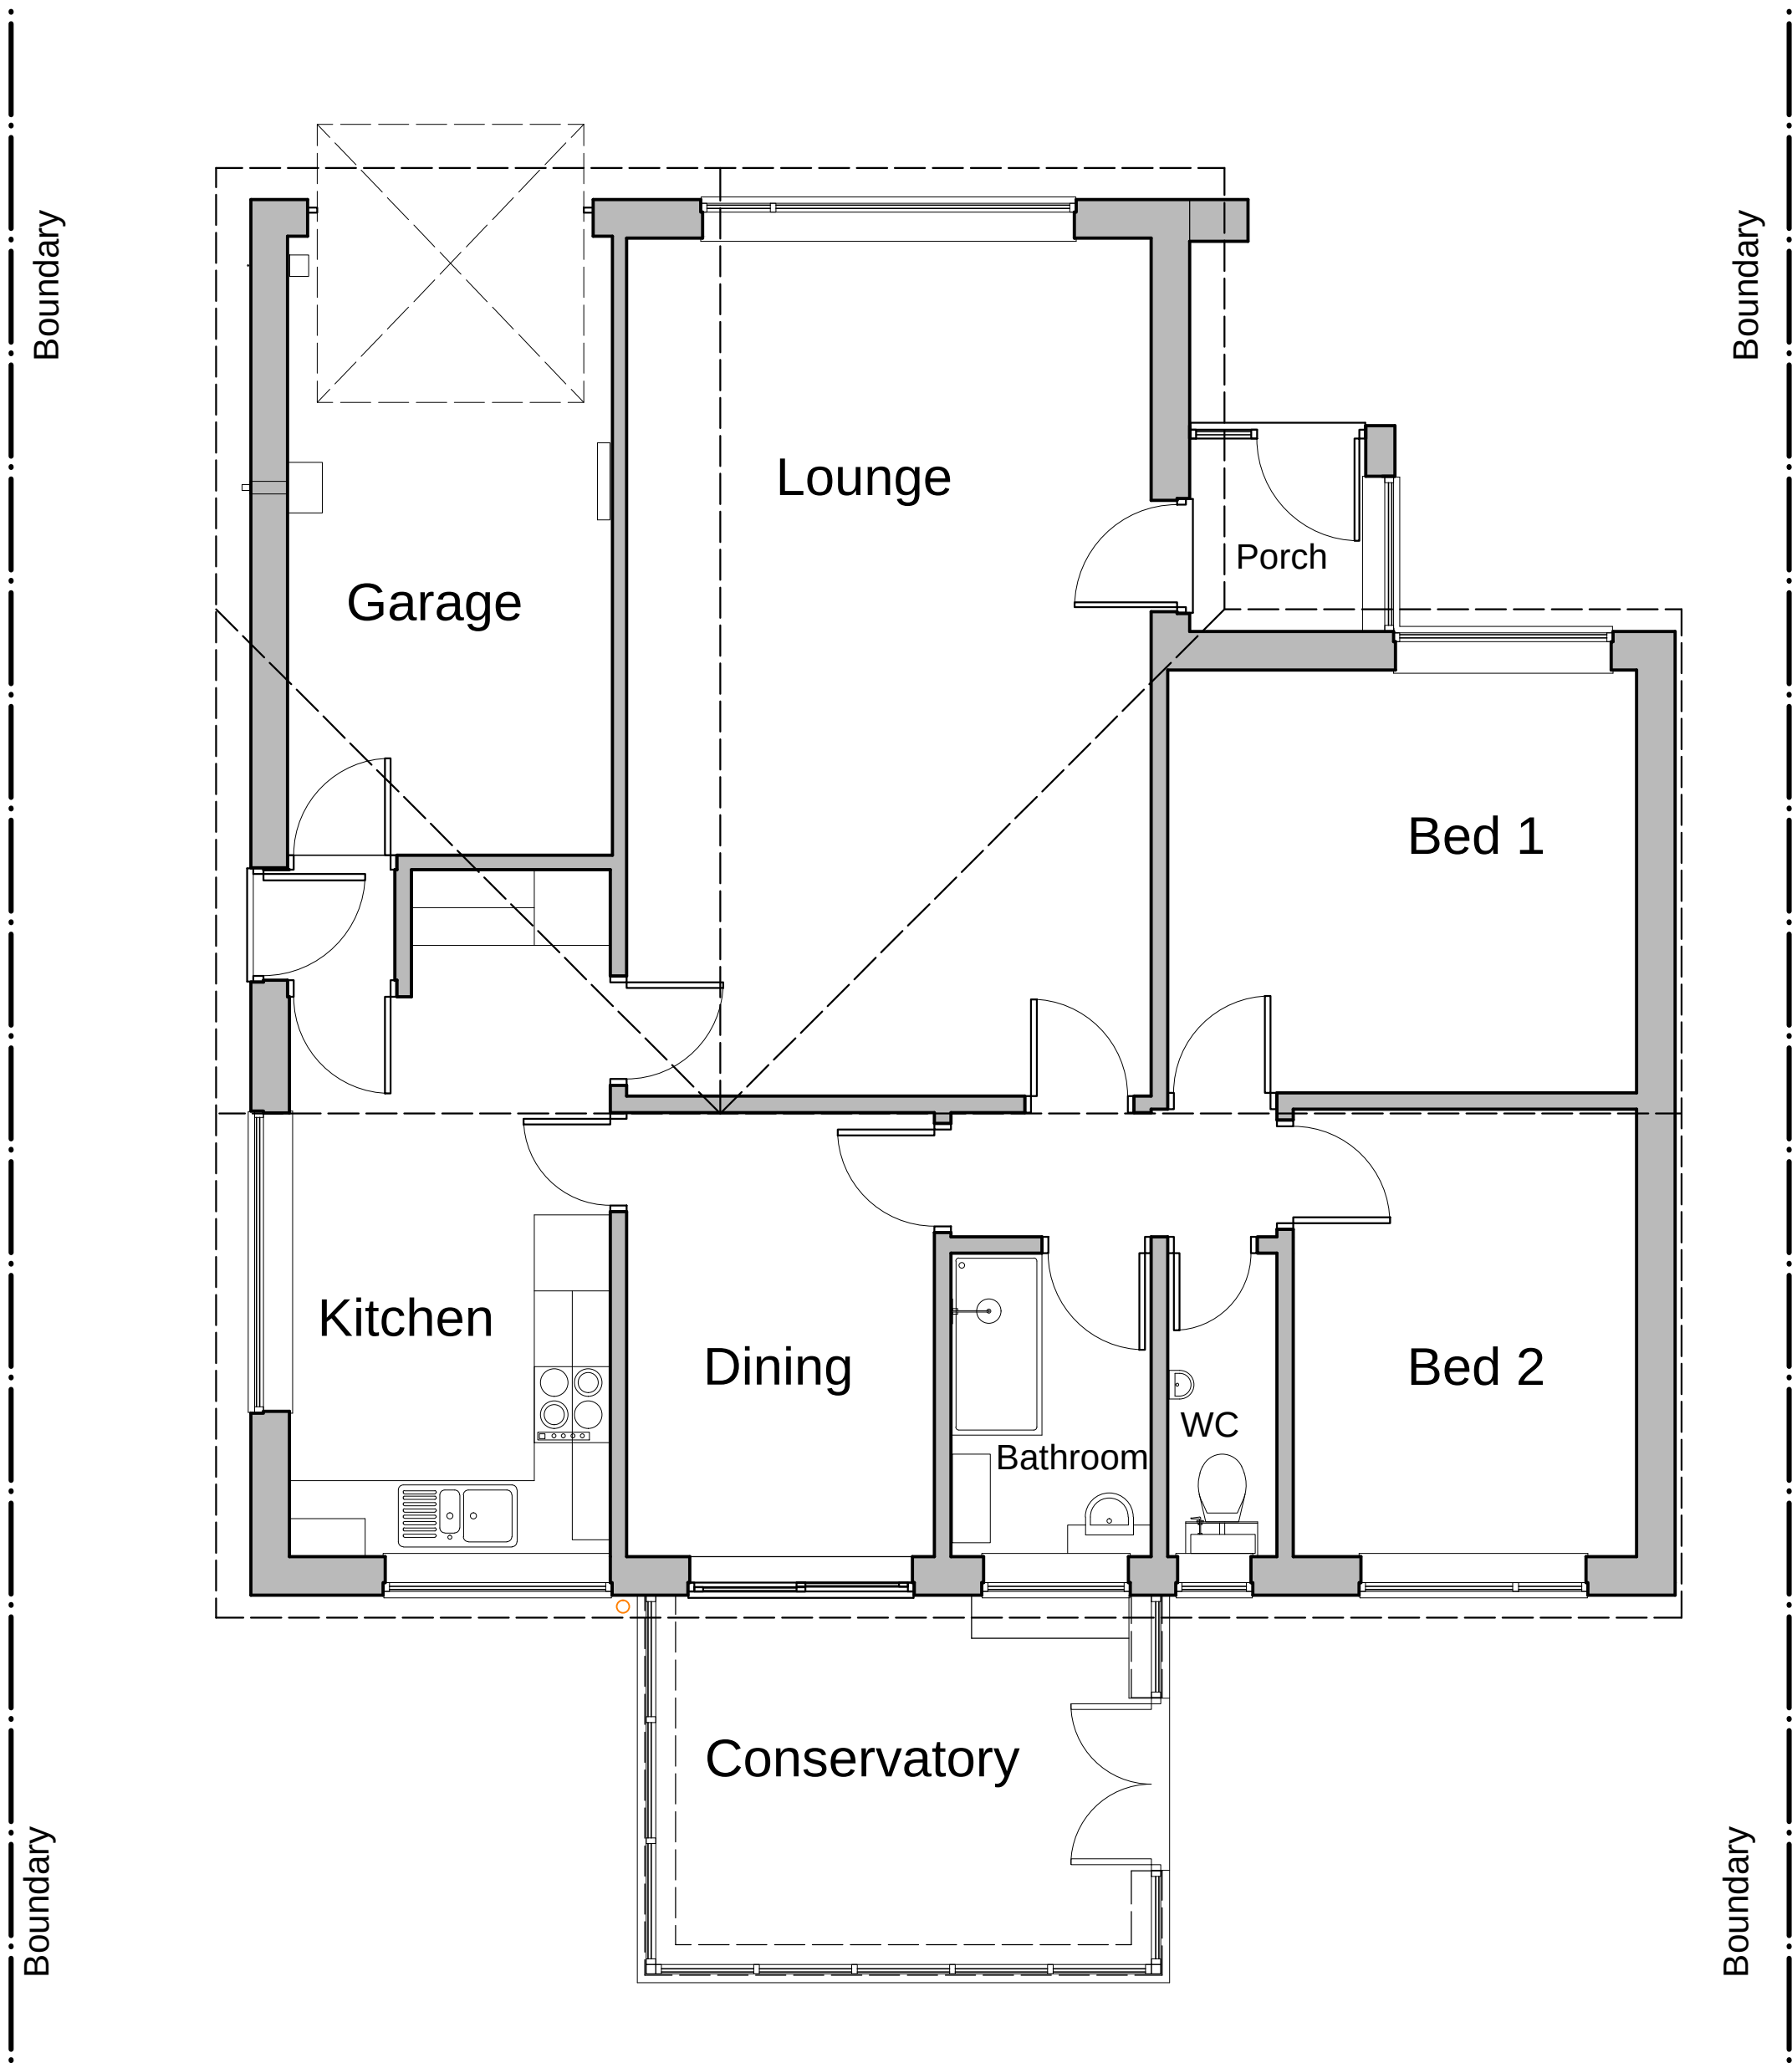

Existing Ground Floor Plan @1:50

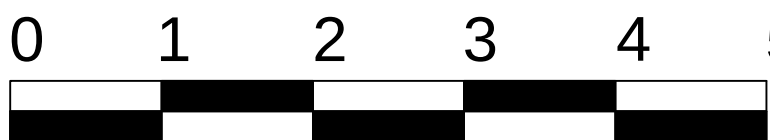

Existing Block Plan @1:200

 

Project	EXTENSION & ALTERATIONS TO: 33 NEWTON DRIVE HOLCOMBE BROOK, RAMSBOTTOM, BURY BL8 4DH
Drawing	EXISTING FLOOR PLAN, EXISTING ELEVATION & EXISTING BLOCK PLAN
Client	MR M. ROBERTS
Dwn. By	NP
Scale	1:50 1:100 & 1:200 @ A1
Drg. No.	23-04-05
Drg. Size	A1
Date	JUNE 2023