





**09 DERVENT Av., Whitefield
Manchester M45 8GJ
Drawing No. 02**

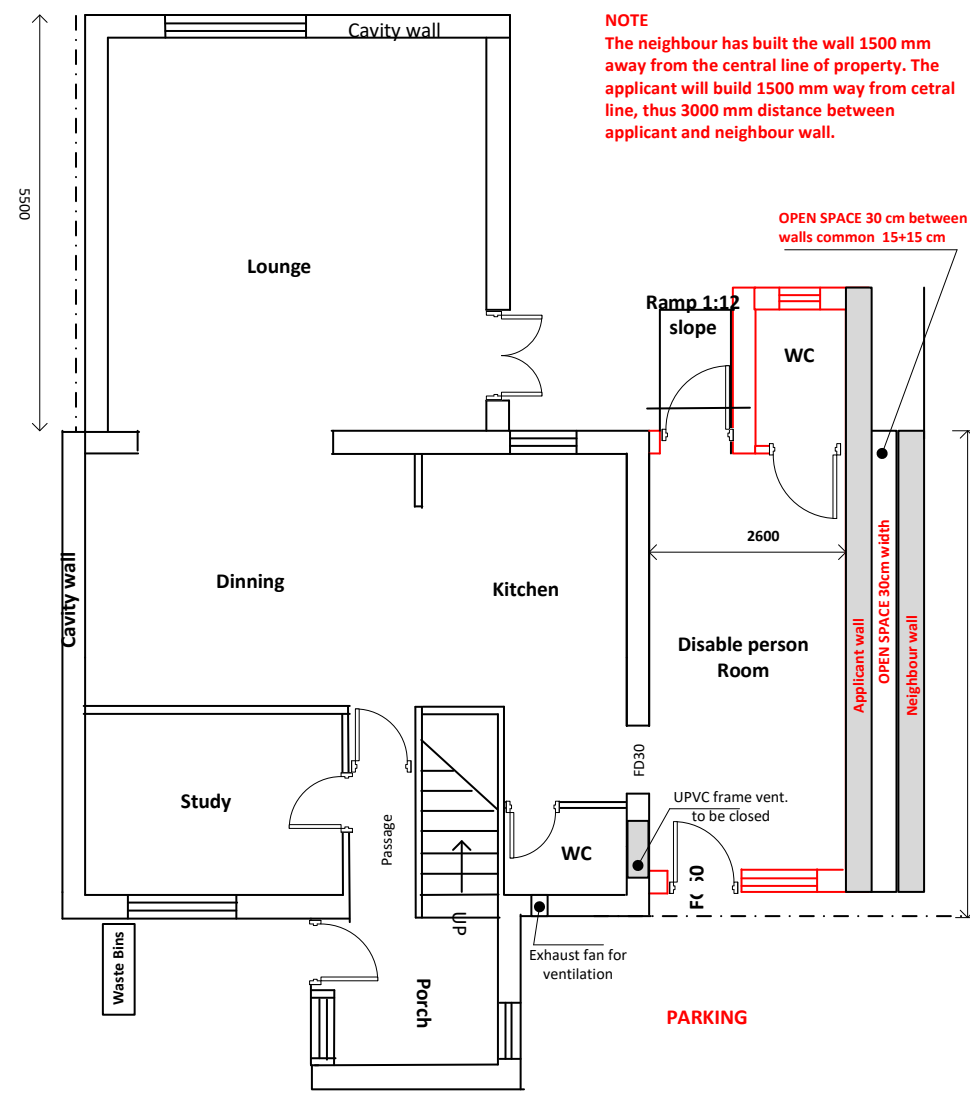


PROPOSED GROUND FLOOR

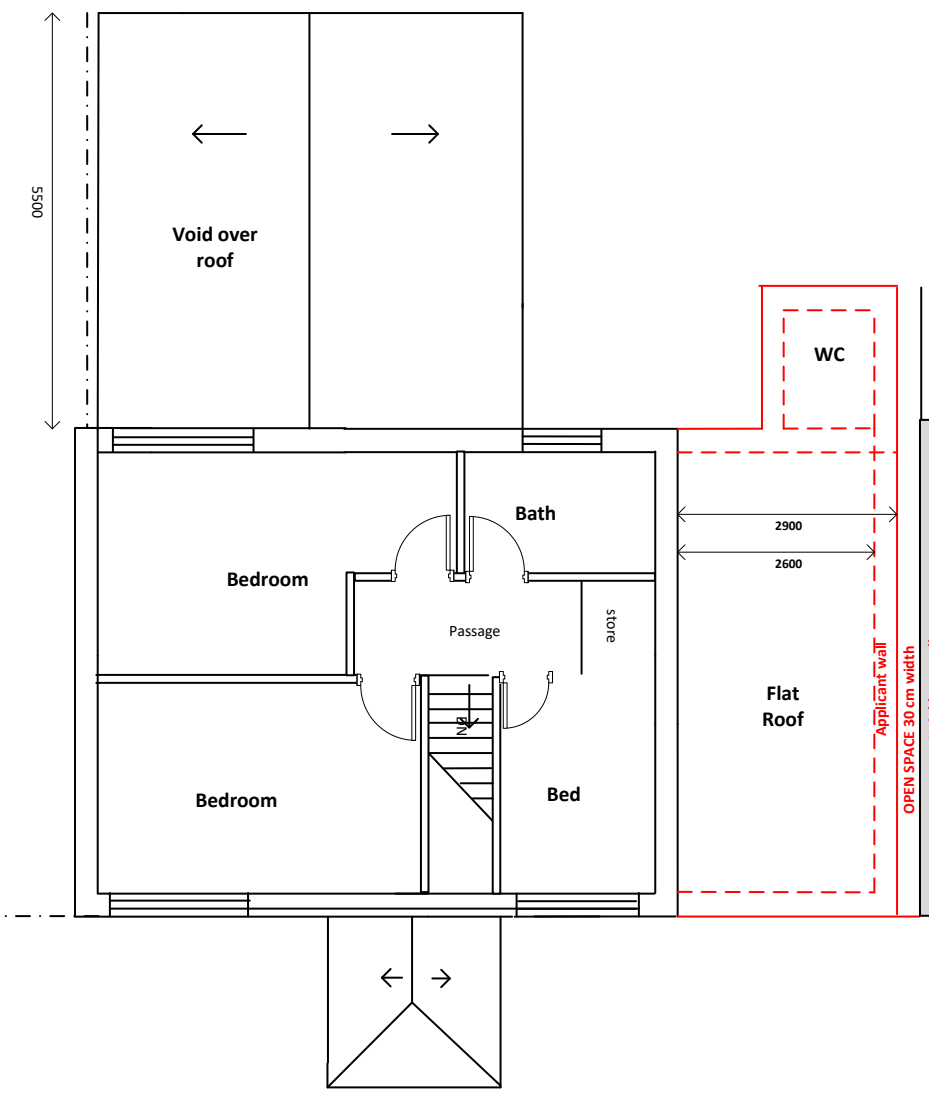


PROPOSED FIRST FLOOR

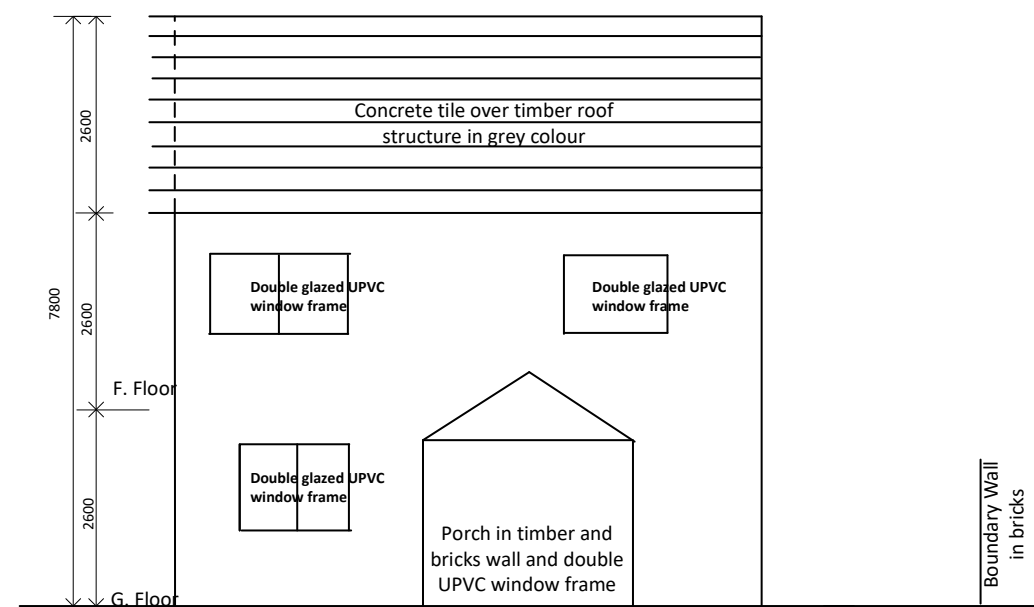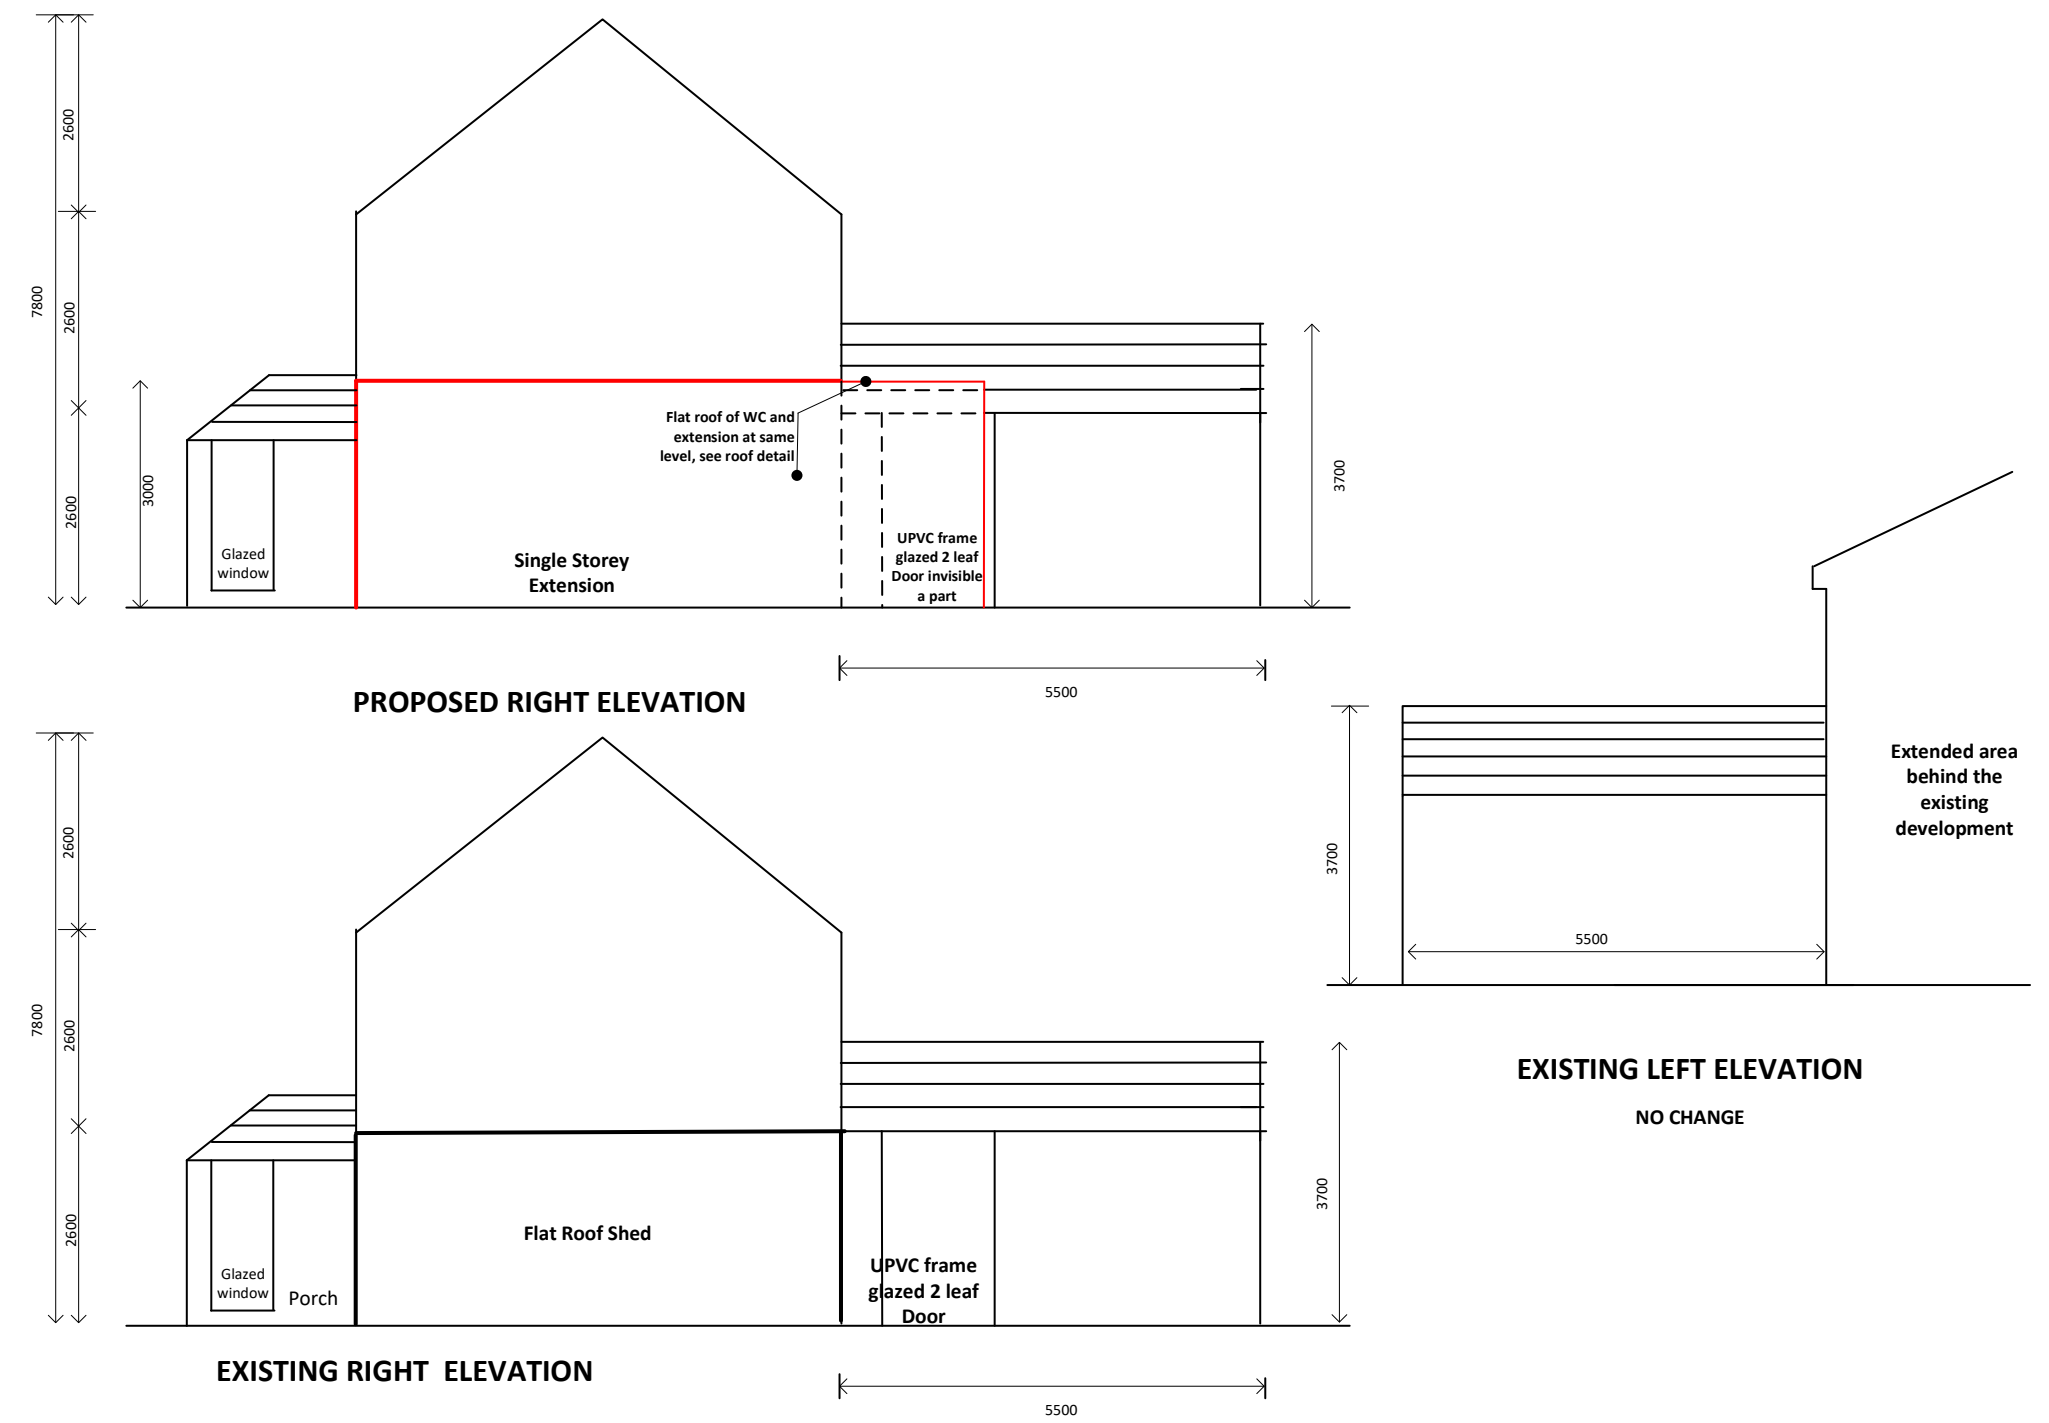


EXISTING FRONT ELEVATION

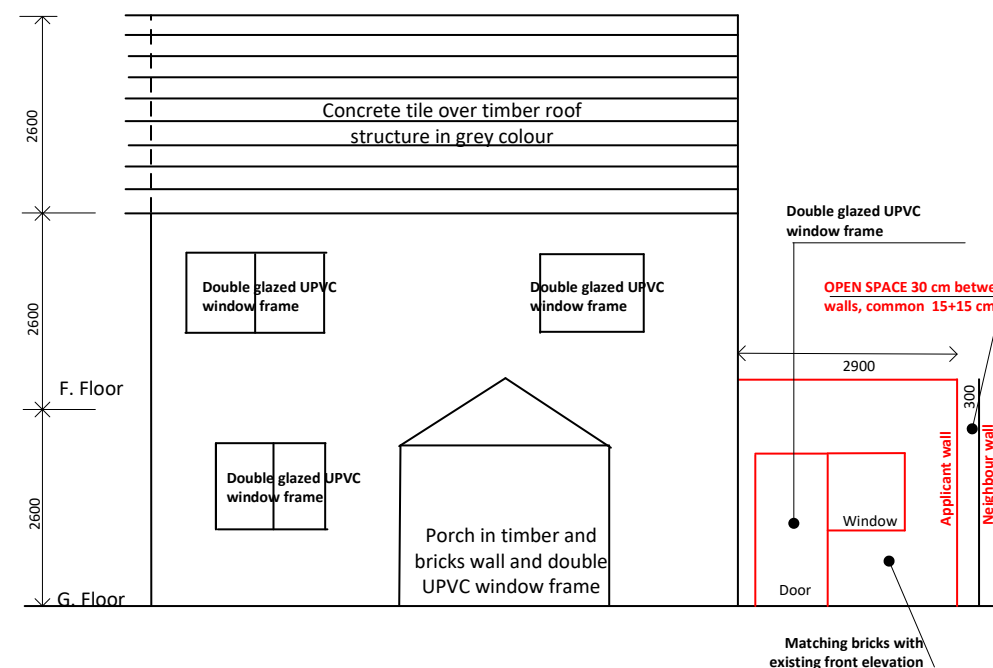


PROPOSED FRONT ELEVATION

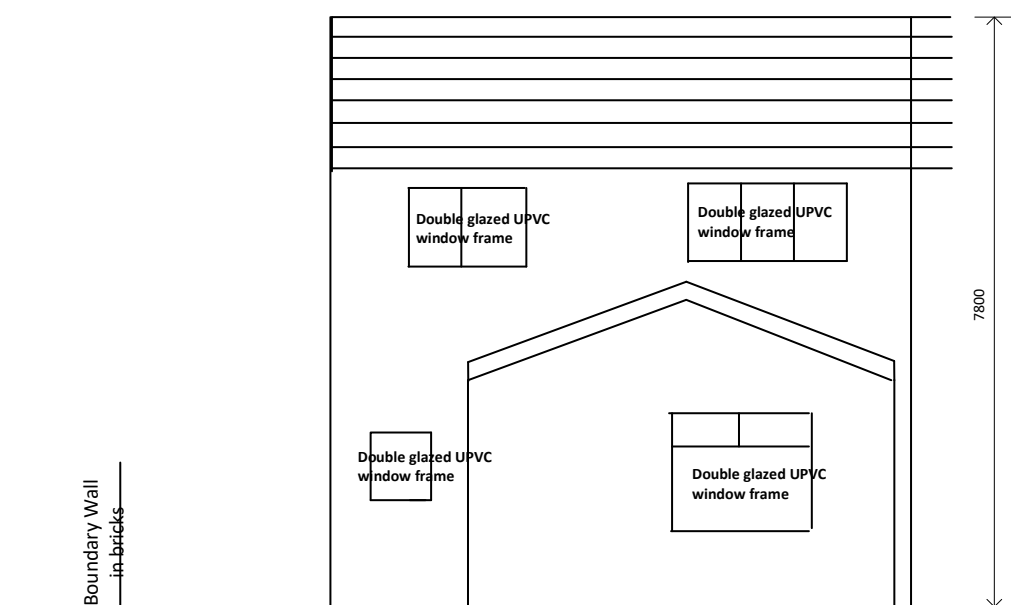


EXISTING REAR ELEVATION

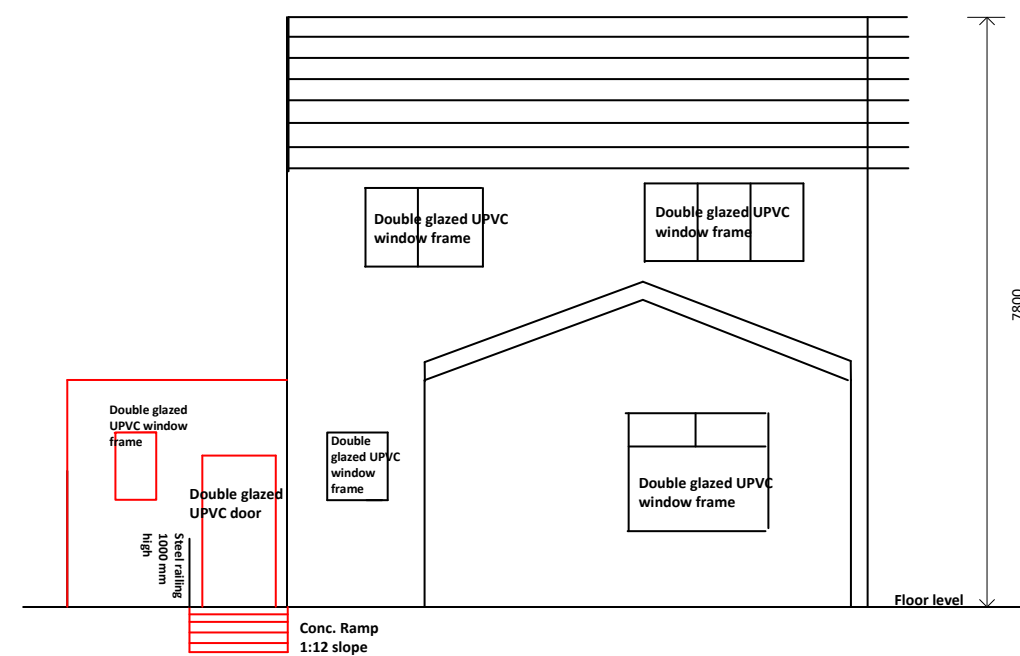

PROPOSED REAR ELEVATION

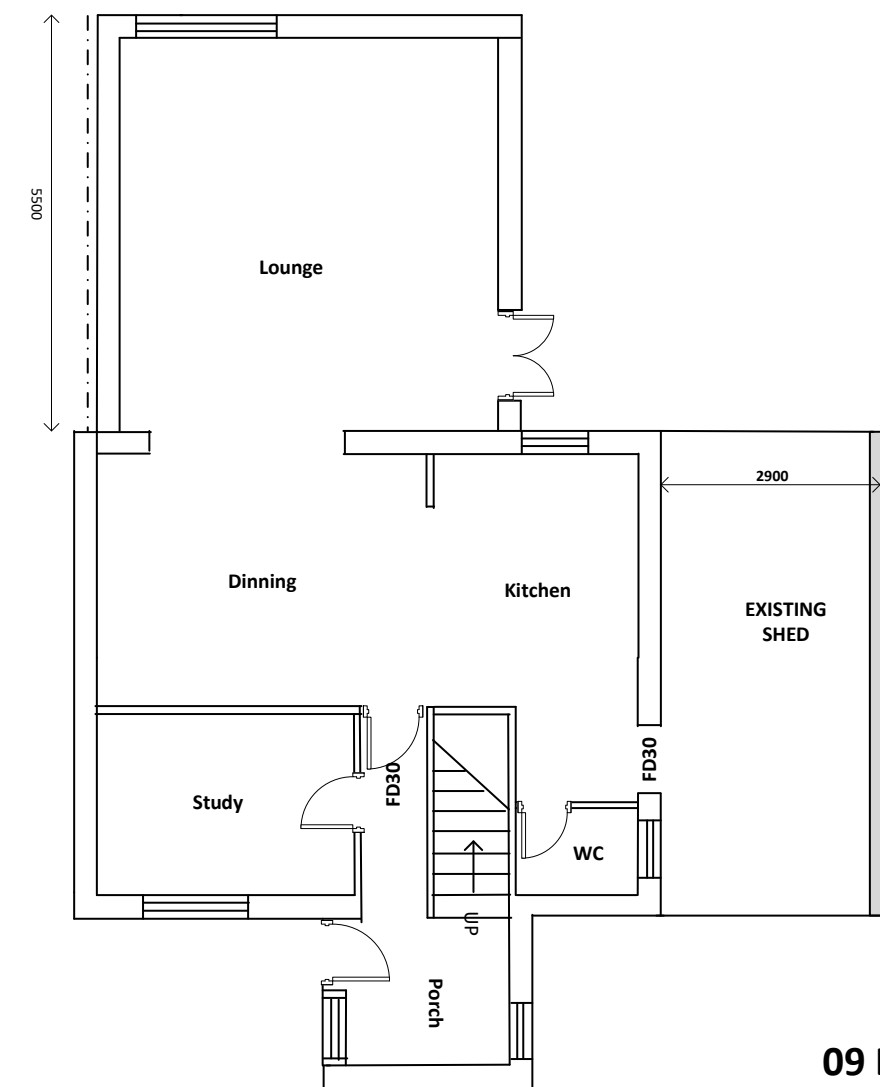

EXISTING GROUND FLOOR

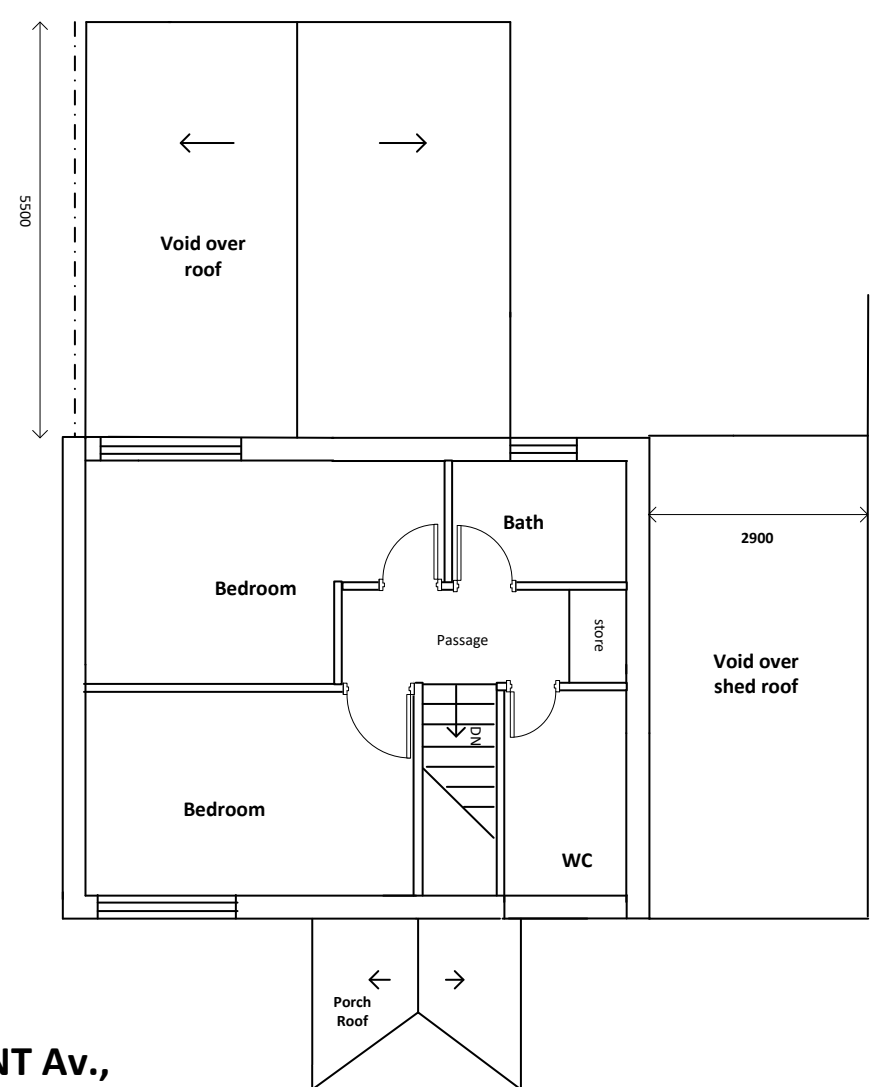

EXISTING FIRST FLOOR

**09 DERVENT Av.,
Whitefield
Manchester M45 8GJ
Drawing N0. 01**