



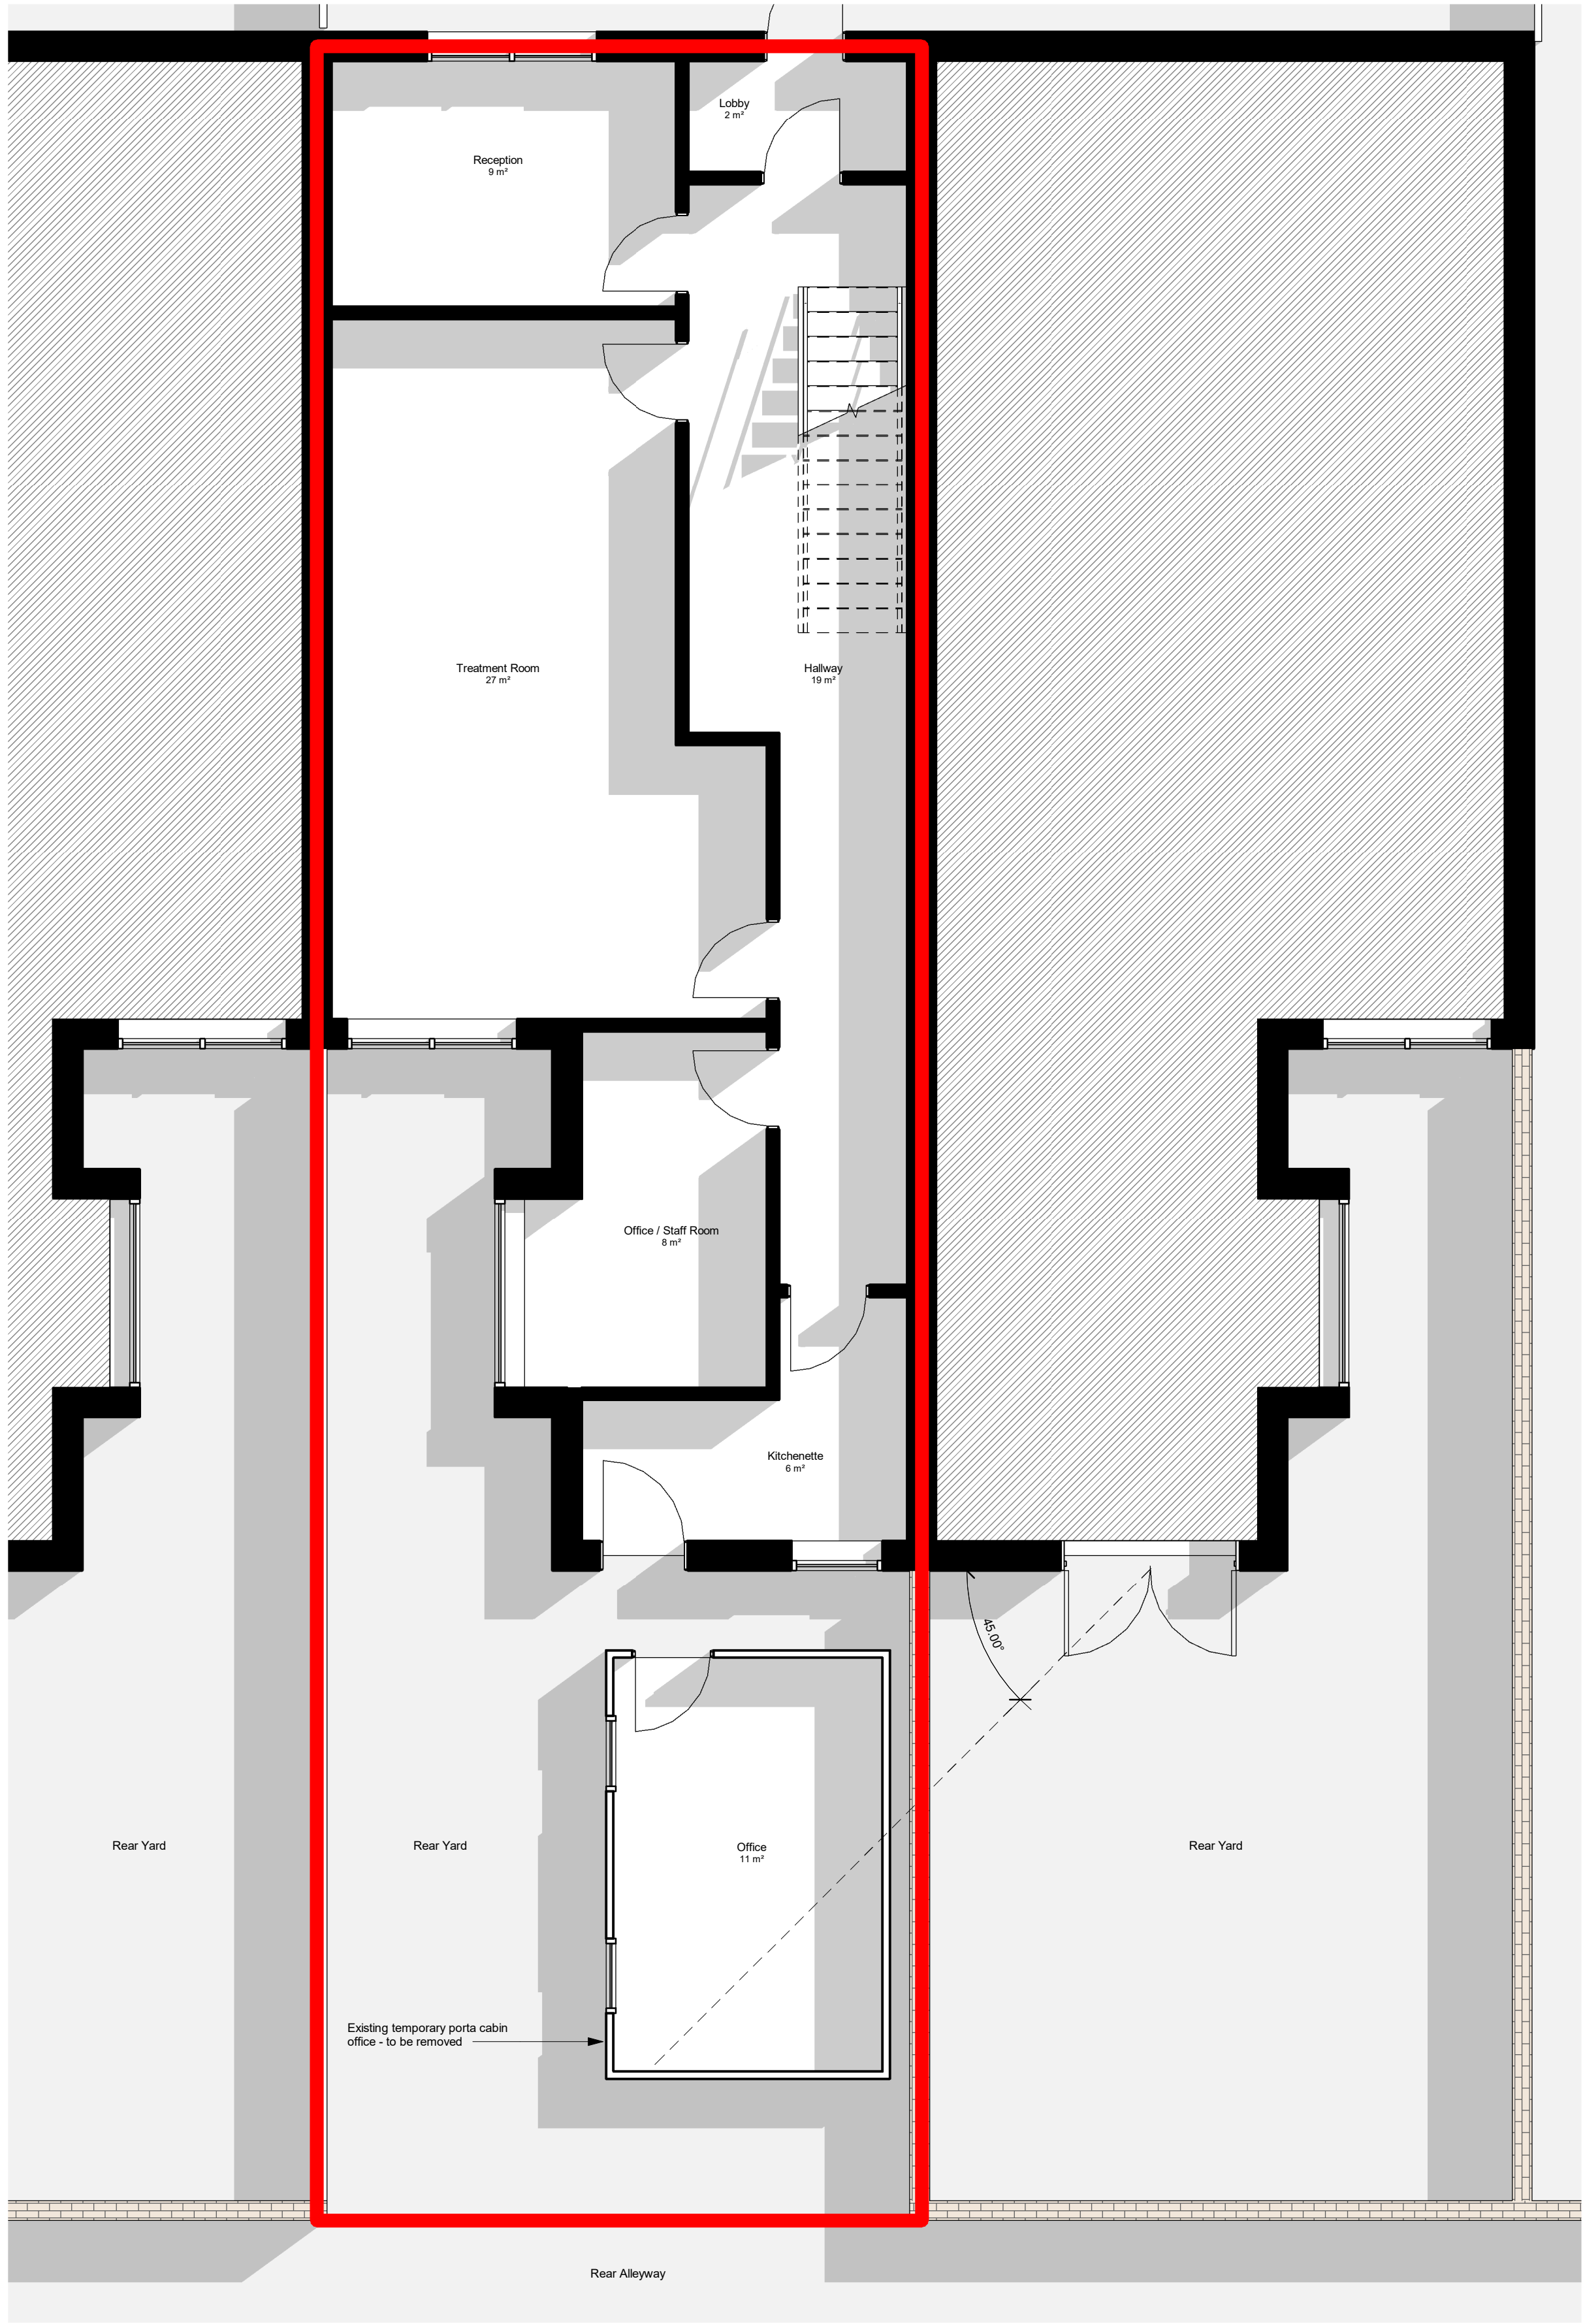

1 Existing - Ground Floor
1:50

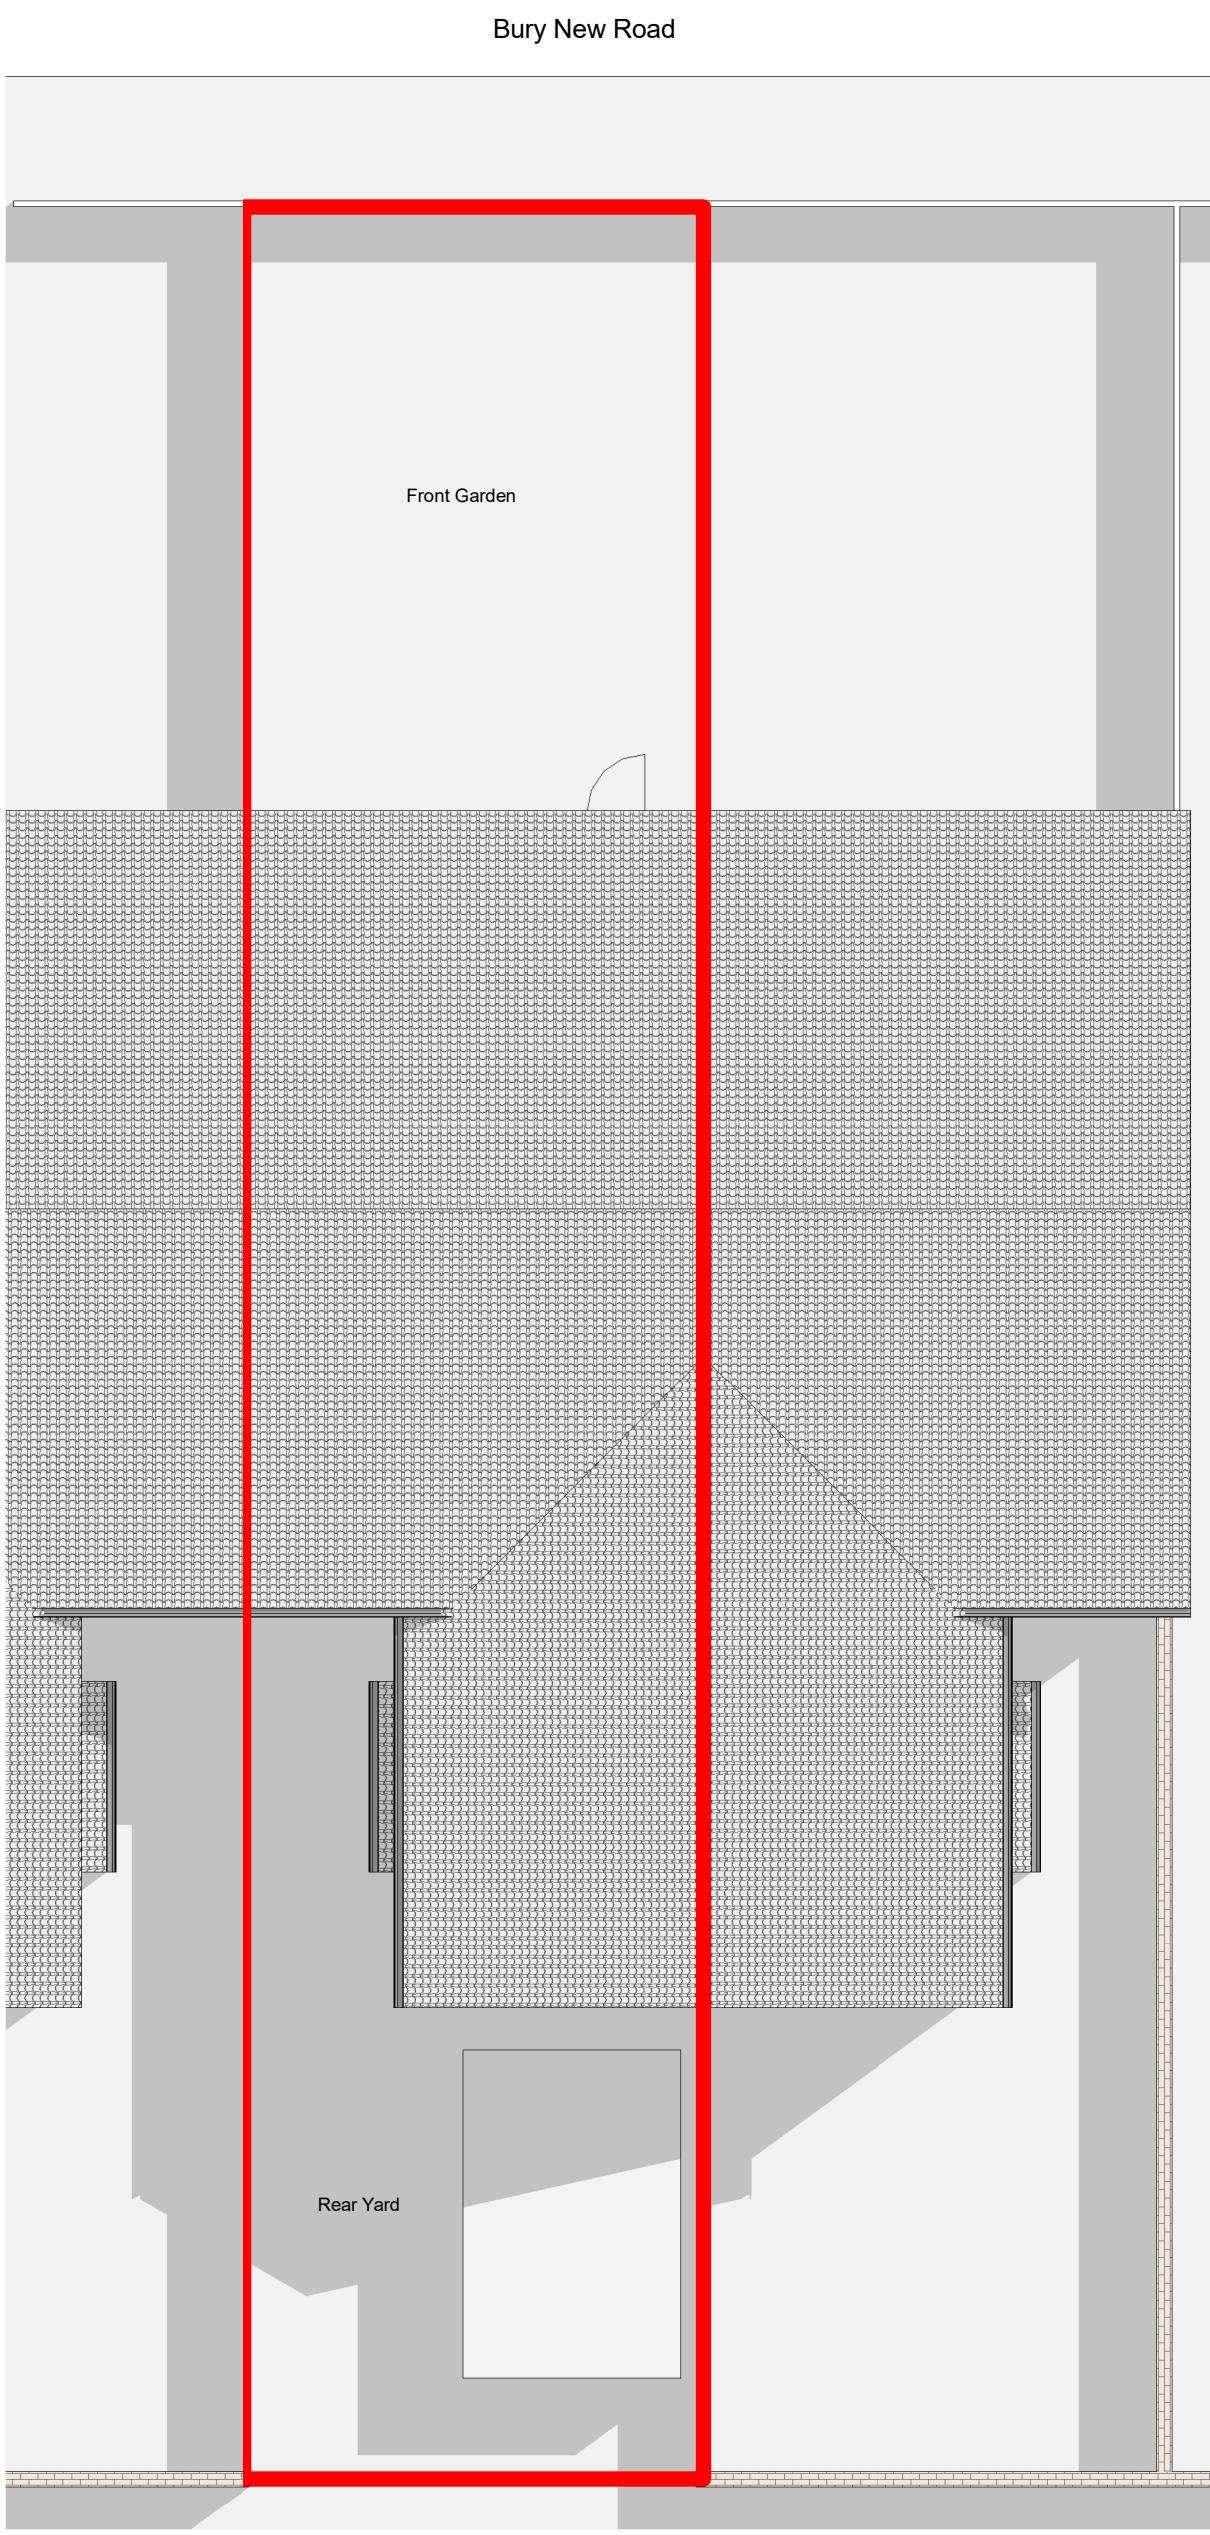

5 Existing - Site Plan
1:100



6 XX - Site Location Plan
1:1250




4 Existing South-West Elevation
1:100



3 Existing South-East Elevation
1:100



2 Existing North-East Elevation
1:100

 

P 3	30/10/25	Floor plan expanded
P 2	15/10/25	Note amended
P 1	08/10/25	Existing cabin added
rev	date	description

project
House Re-Model
location
169 Bury New Rd, Whitefield,
Manchester M45 6AB
client
Hairsolved

Zub
ARCHITECTURE
www.zub-architecture.co.uk



drawing title
Existing Plans
dwg purpose
scale As indicated
@ sheet size A1 rev date 30/10/25
job number EX-SP-001 P3
drawing number revision

OPTION	DRAWING NUMBER
EX	SP-001