



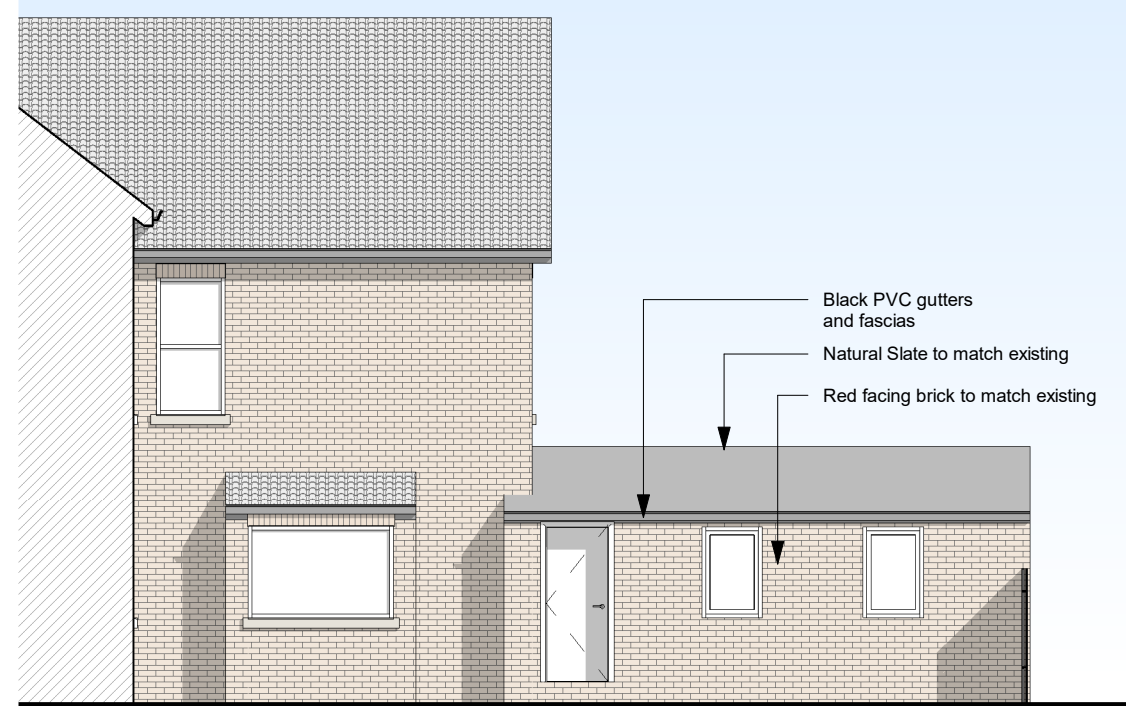


4 Proposed South-West Elevation  
1:100

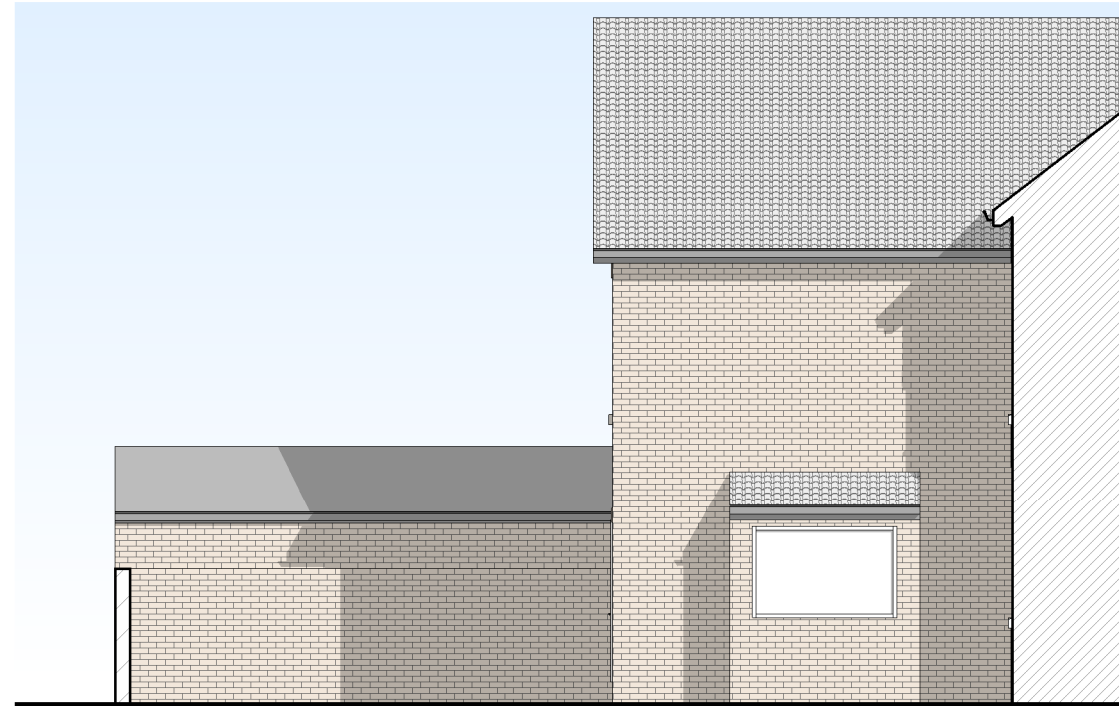


3 Proposed South-East Elevation  
1:100




2 Proposed North-East Elevation  
1:100

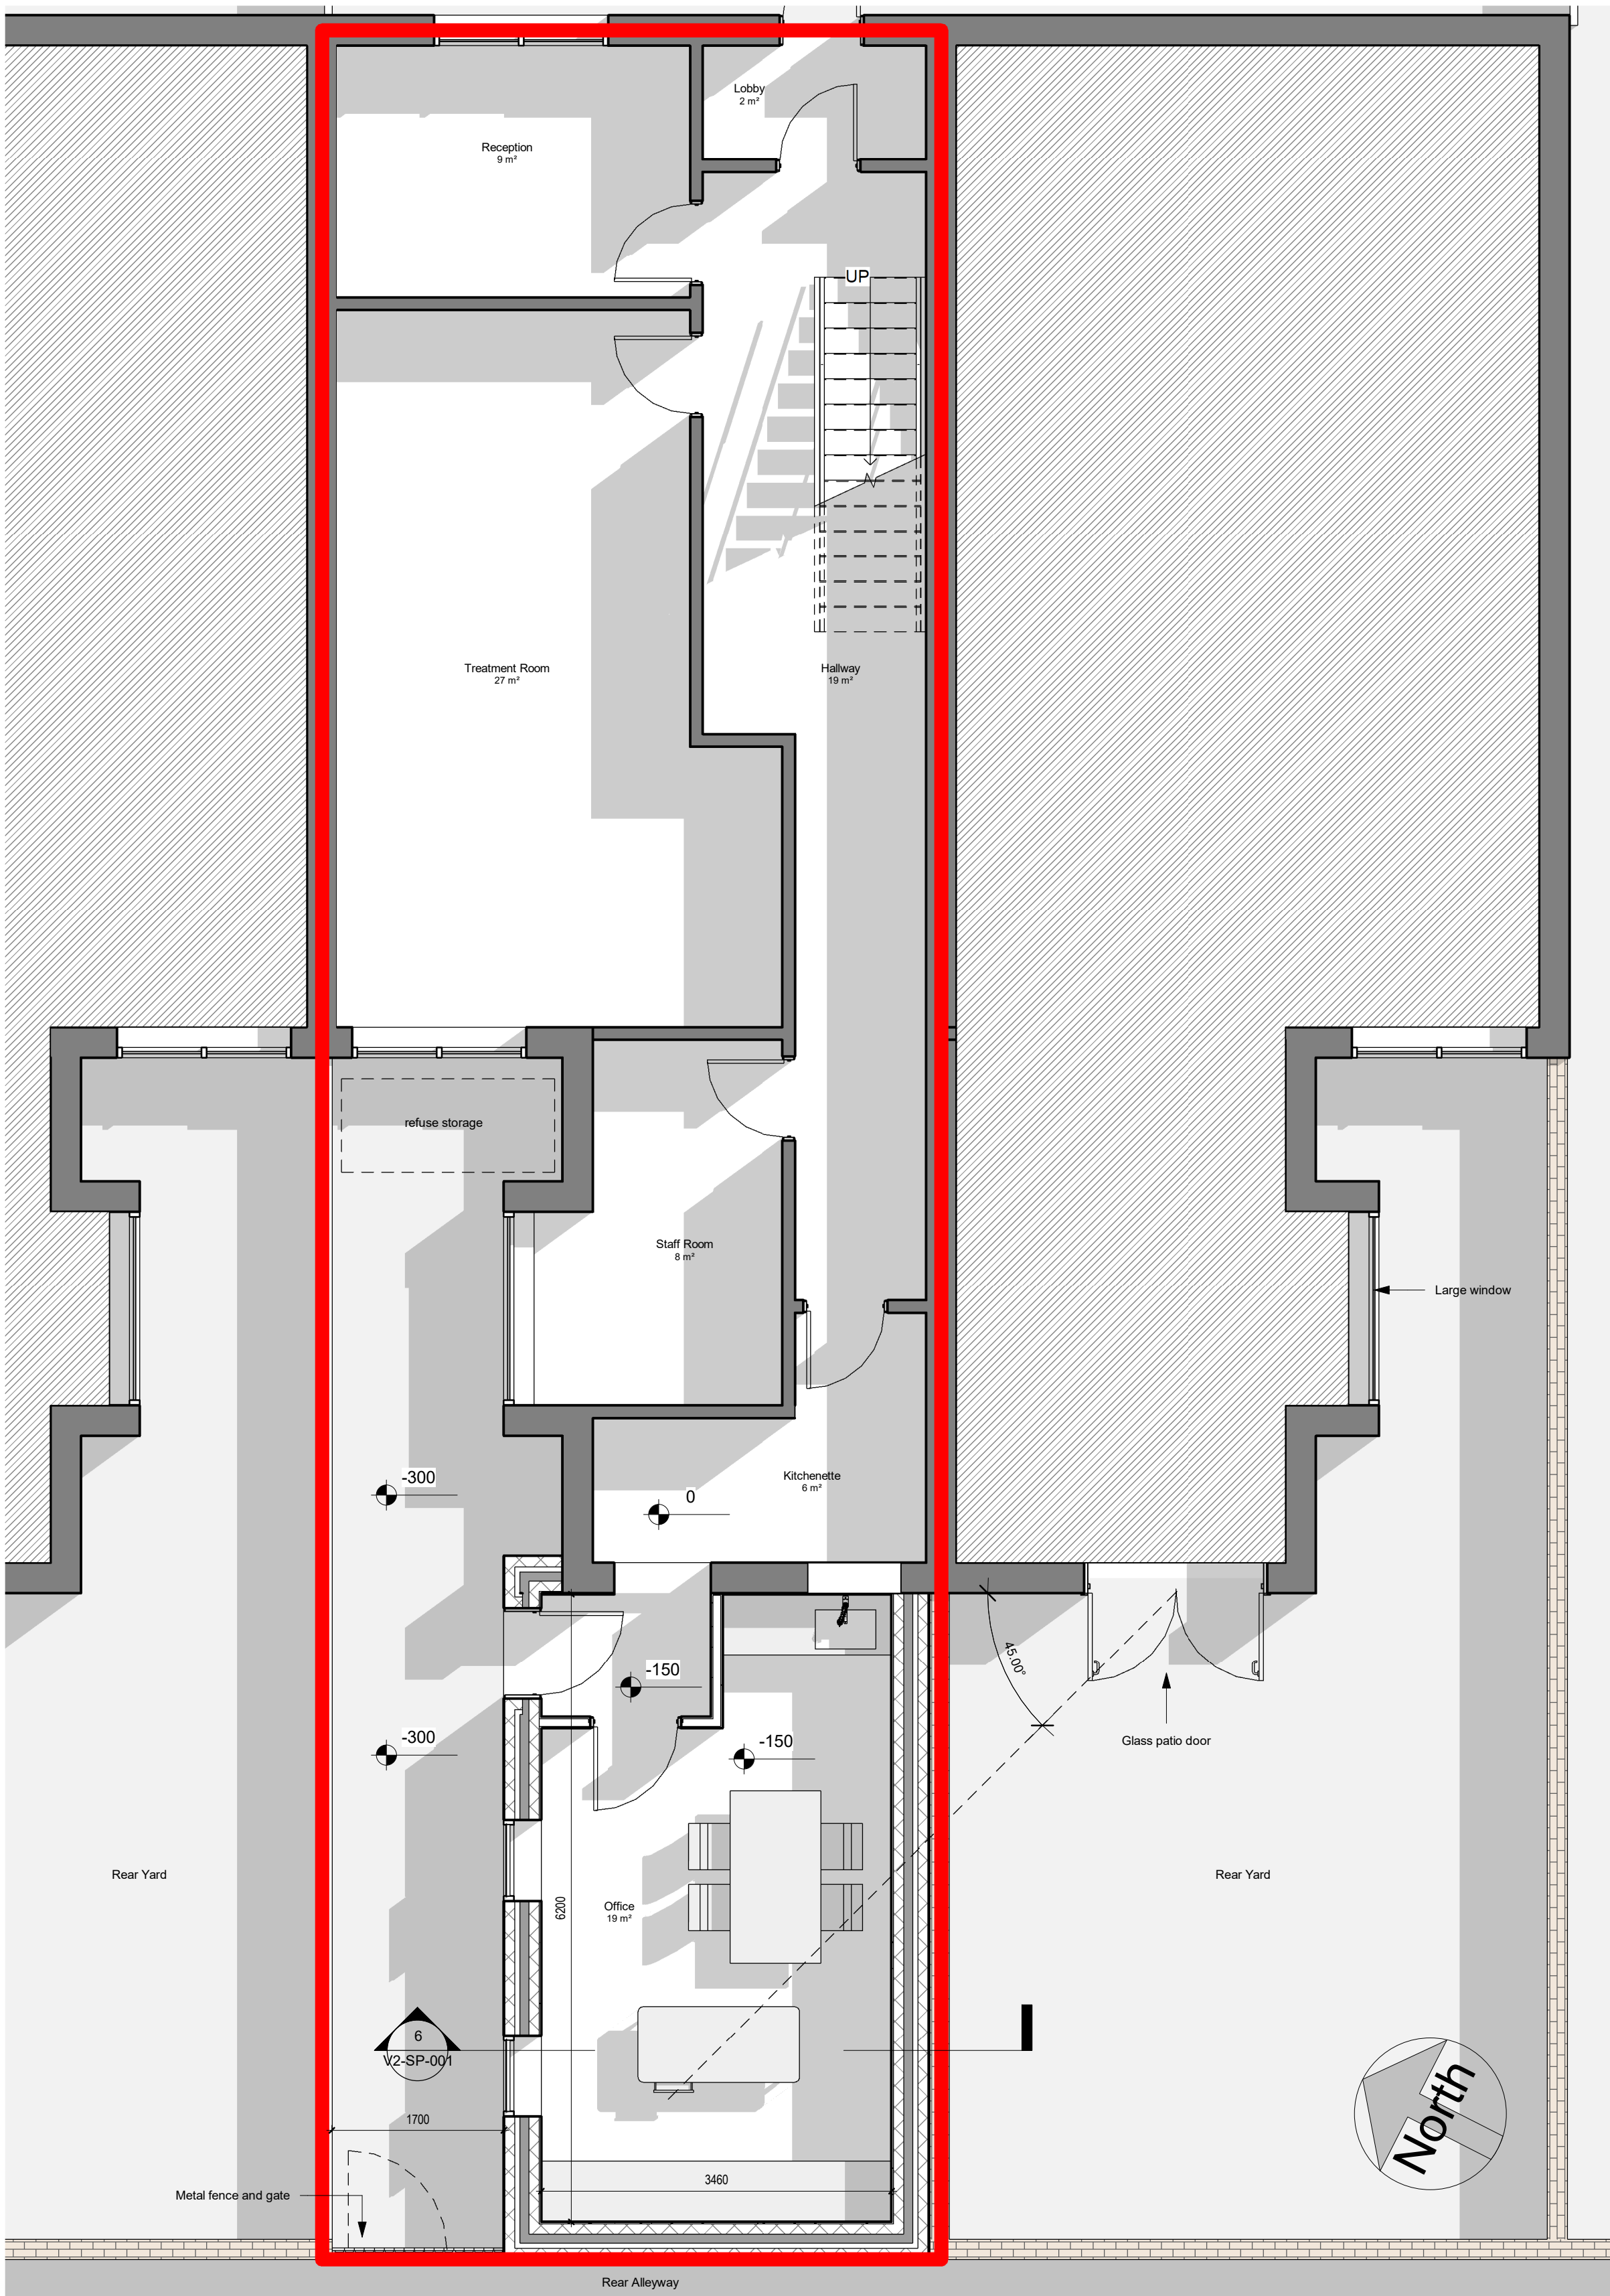

1 Proposed - Ground Floor  
1:50

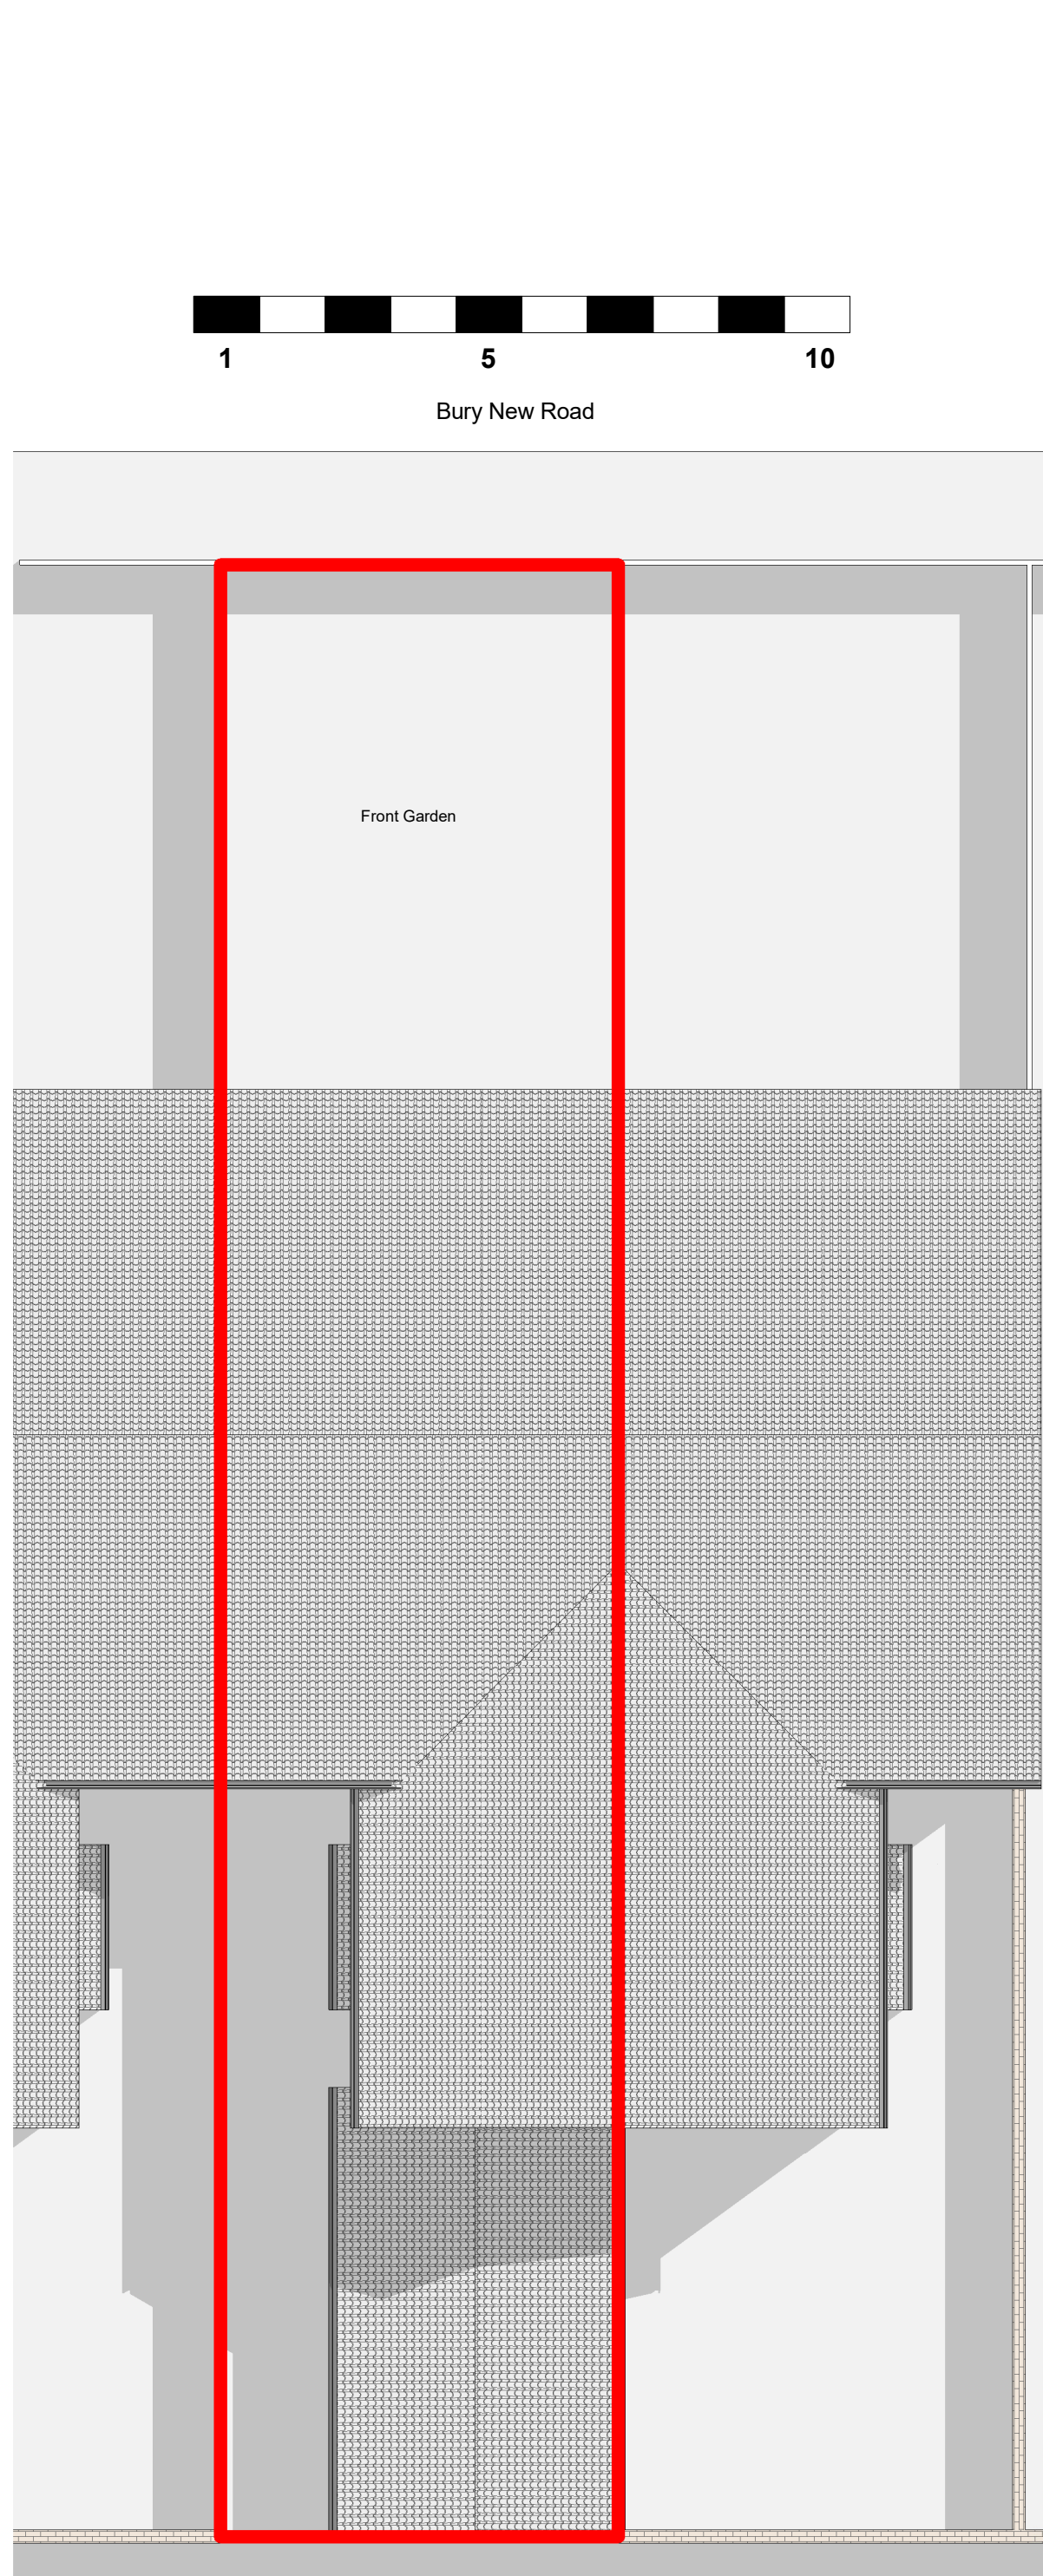

5 Proposed - Site Plan  
1:100

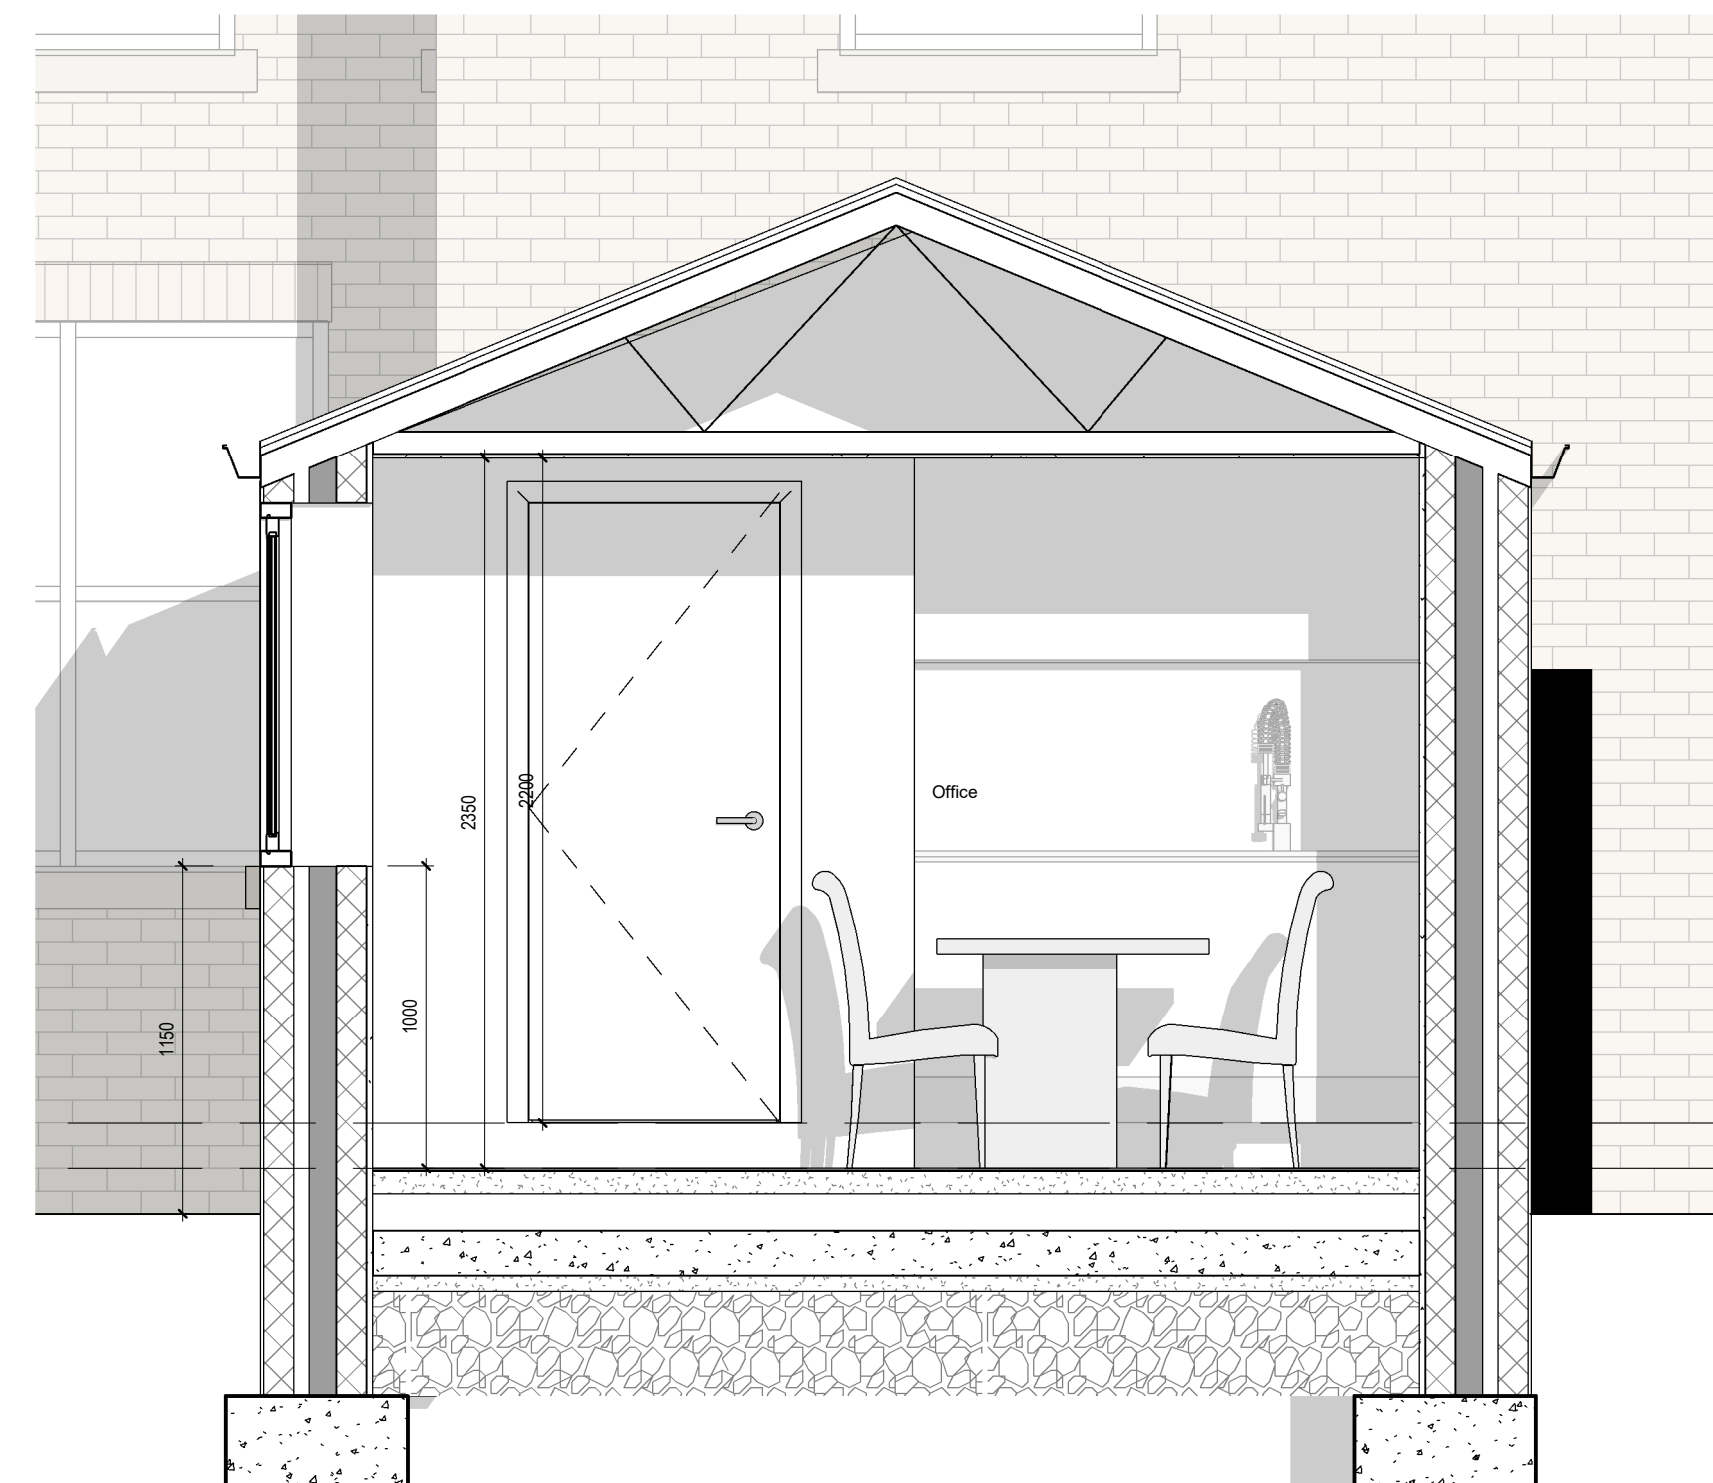

6 Section 1  
1:25



| rev | date     | description                  |
|-----|----------|------------------------------|
| P 4 | 30/10/25 | Floor plan expanded          |
| P 3 | 21/10/25 | North Arrow Added            |
| P 2 | 17/10/25 | Material references amended  |
| P 1 | 09/10/25 | Revised to planning comments |

|          |                                                 |
|----------|-------------------------------------------------|
| project  | House Re-Model                                  |
| location | 169 Bury New Rd, Whitefield, Manchester M45 6AB |
| client   | Hairsolved                                      |



|                 |                    |
|-----------------|--------------------|
| drawing title   | Proposed Plans     |
| dwg purpose     | scale As indicated |
| @ sheet size A1 | rev date 30/10/25  |
| job number      | V2-SP-001          |
| drawing number  | P4                 |
| revision        |                    |

| OPTION    | DRAWING NUMBER |
|-----------|----------------|
| V2-SP-001 |                |