




THE BUILDER MUST CHECK THE SITE AND THE APPROVED DRAWINGS BEFORE COMMENCING THE WORKS AND MUST TAKE ANY WORKING MEASUREMENTS AS NECESSARY. ANY DISCREPANCY IN THE DRAWING MUST BE REPORTED TO THE CLIENT .

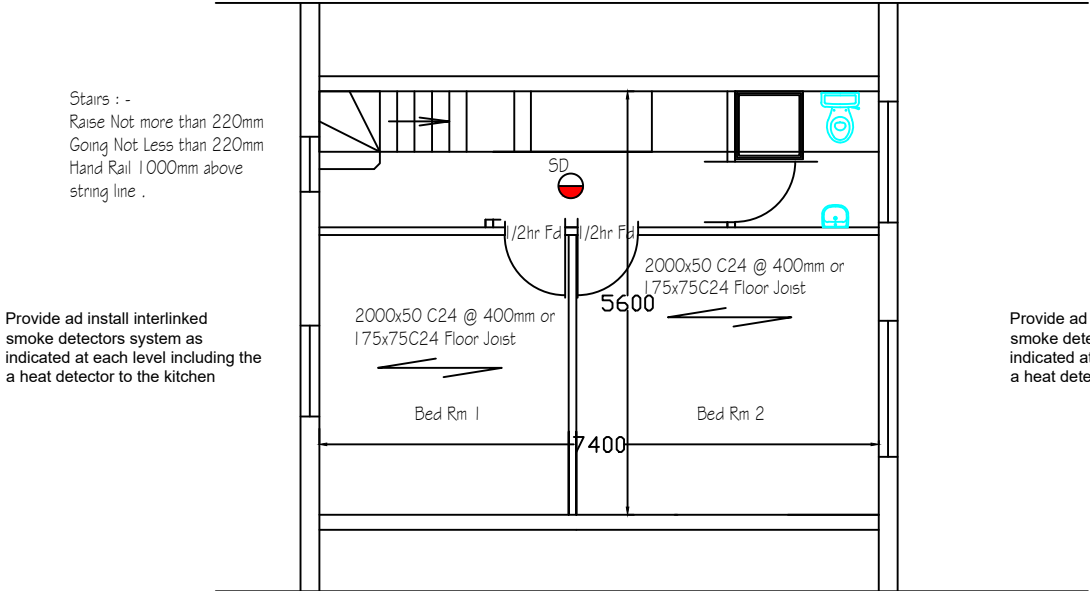

1st Floor Plan

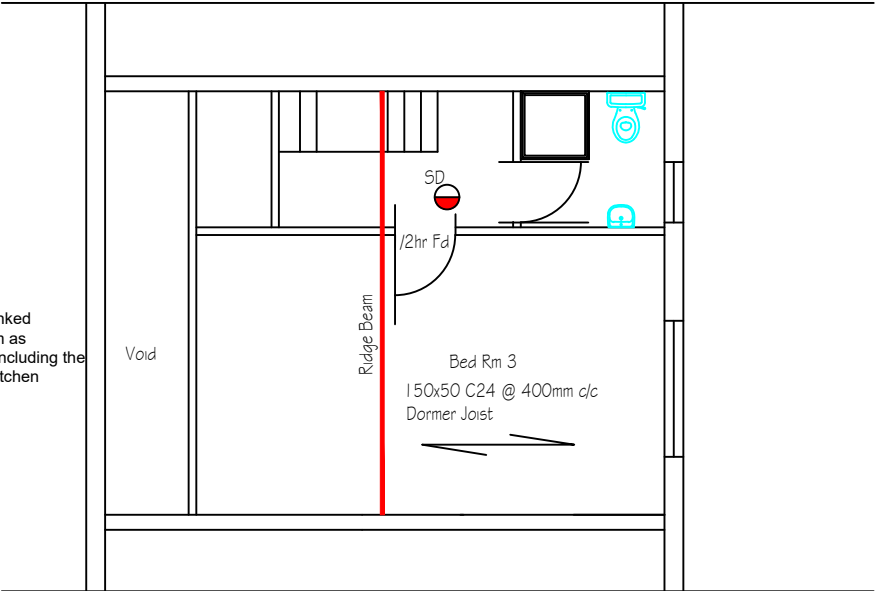

2nd Floor Plan

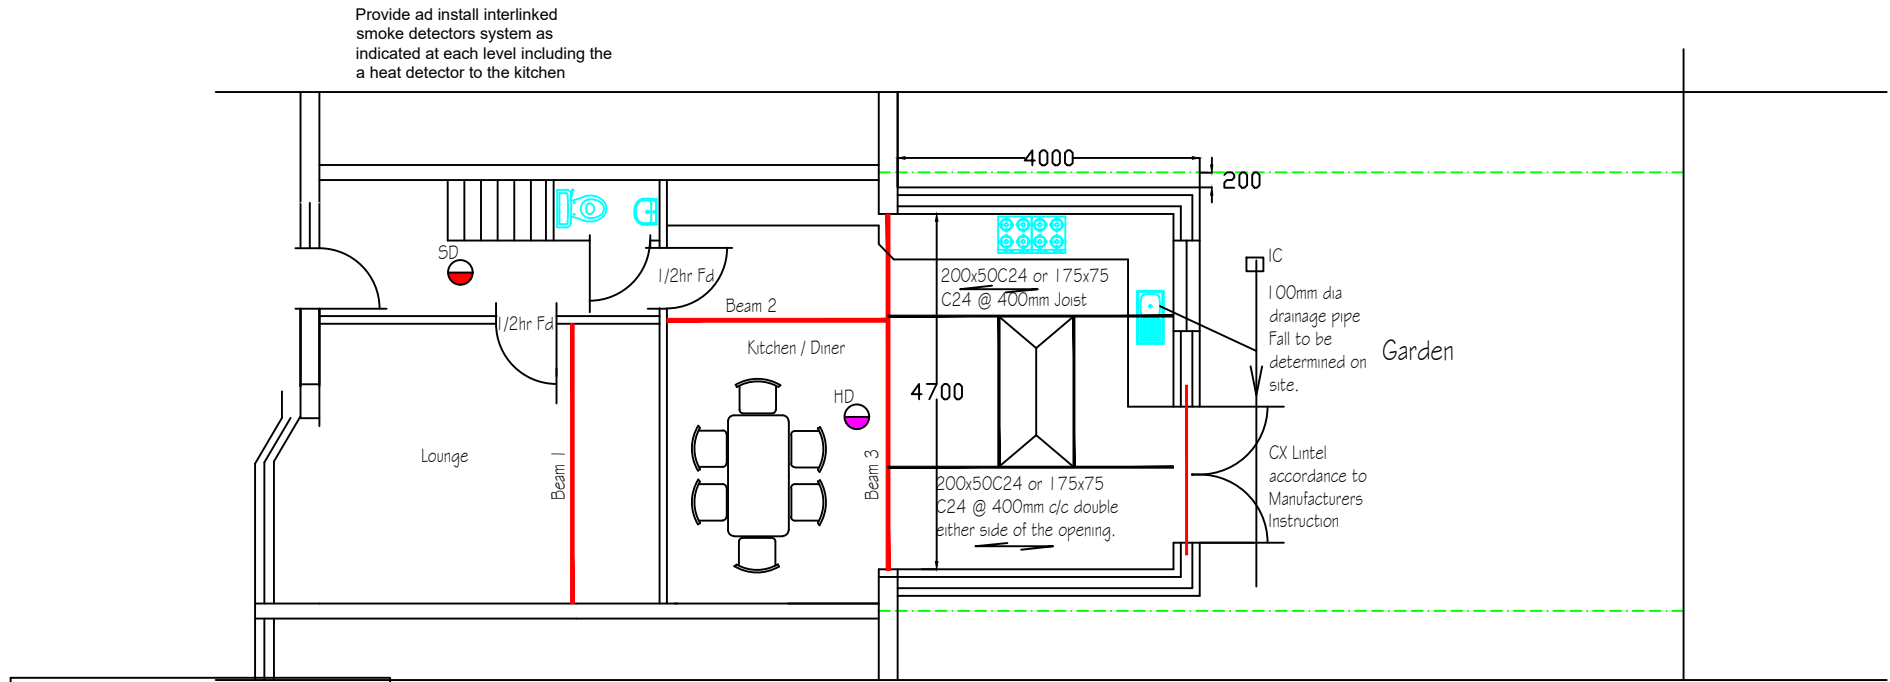

Ground Floor Plan

See Attached
Structural Details

Date	Rev	Description	
07.01.26	A	Planning	
H S H Engineering Design Services Ltd 428 Cheetham Hill Road Cheetham Manchester M8 9LE, UK 0161 7956385, 07940197 333			
project title	Proposed ground floor , ground floor extension to the front porch including a dormer at the rear of the building to create habitable rooms.		
client	Miss Iffet Asghar		
dwg. title	Proposed Plans		
dwg.no.	sheet no.	scale.	job no.
05A		1:100 @ A3	
112 Horne Street Bury BL9 9HS			
drawn by.	checked by.	approved by.	date
TZ		-	May 2025