


THE BUILDER MUST CHECK THE SITE AND THE APPROVED DRAWINGS BEFORE COMMENCING THE WORKS AND MUST TAKE ANY WORKING MEASUREMENTS AS NECESSARY.ANY DISCREPANCY IN THE DRAWING MUST BE REPORTED TO THE CLIENT .

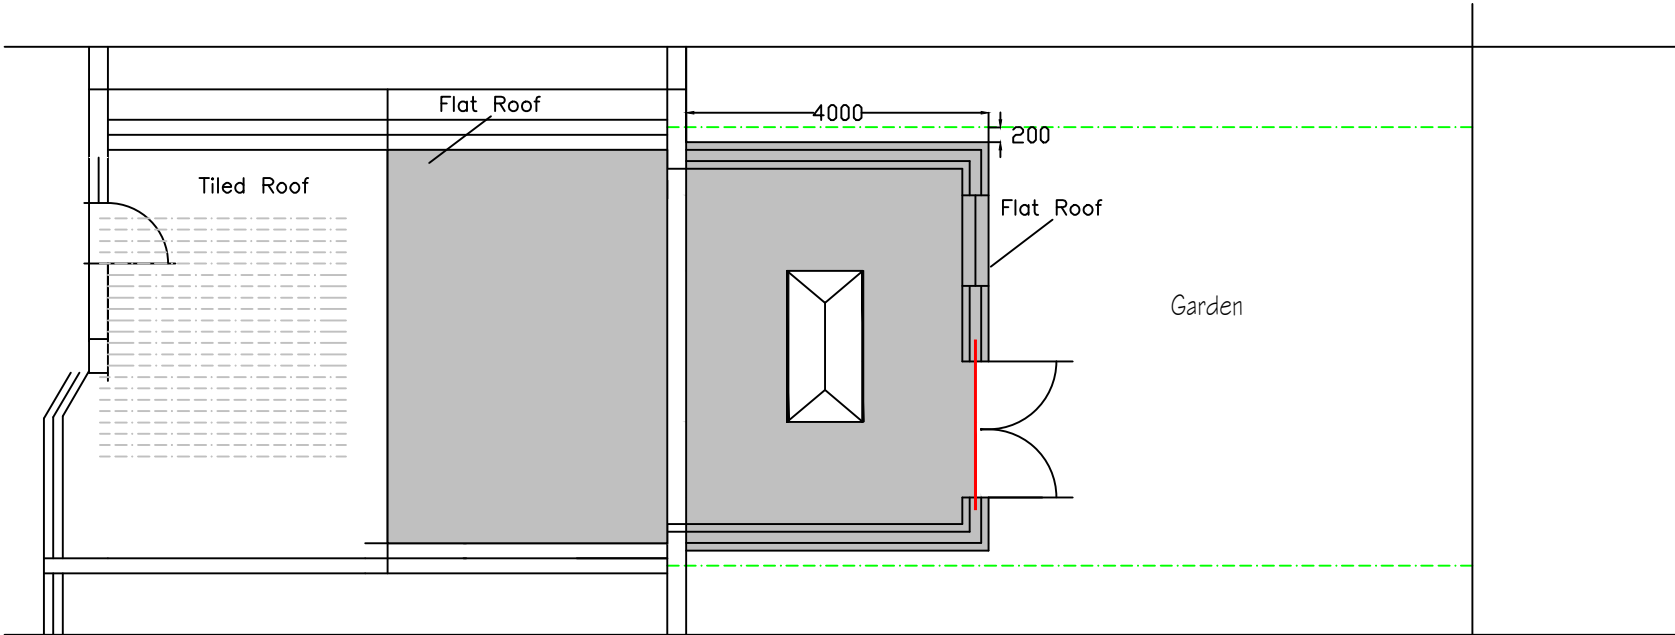

Roof Plan

Date	Rev	Description	
07.1.26	A	Planning	

H S H

Engineering Design Services Ltd
428 Cheetham Hill Road Cheetham Manchester
M8 9LE. UK 01617956385,07940197 333

project title

Proposed ground floor , ground floor extension to the front porch including a dormer at the rear of the building to create habitable rooms.

client

Miss Iffet Asghar

dwg. title

Proposed Roof Plan

dwg.no.

10A

sheet no.

scale.

1:100 @ A3

job no.

112 Horne Street Bury BL9 9HS

drawn by.

checked by.

approved by.

date

TZ

May 2025