




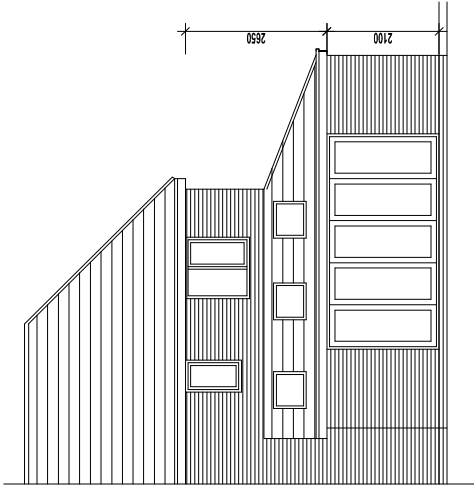


EXISTING REAR ELEVATION 1:50

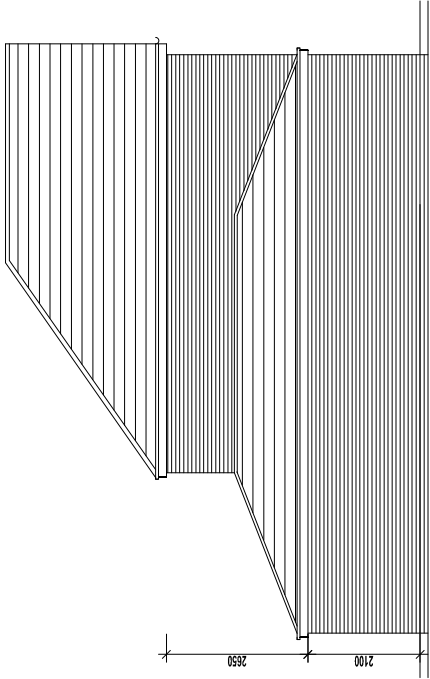


EXISTING SIDE ELEVATION 1:50

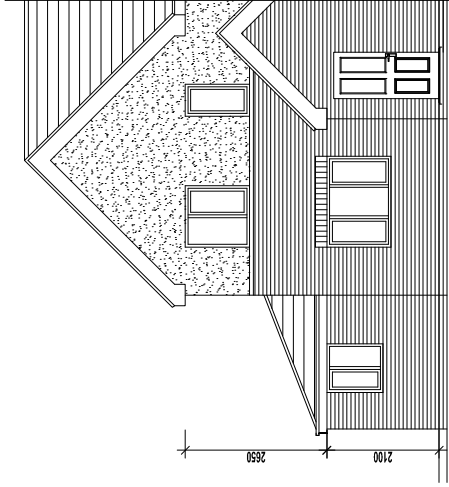


EXISTING FRONT ELEVATION 1:50

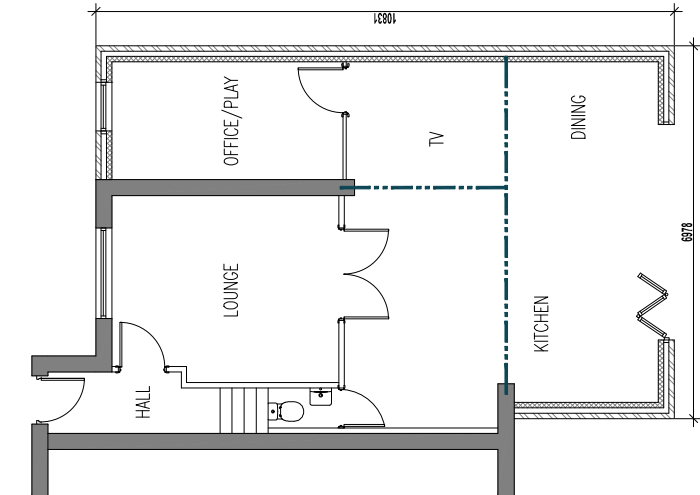


EXISTING GROUND FLOOR PLAN 1:50

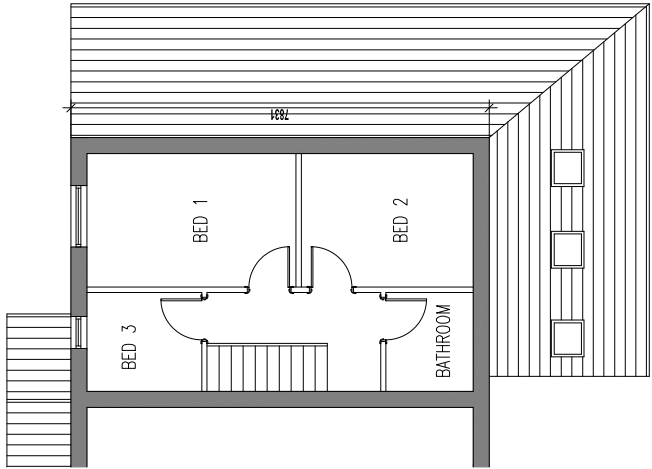

EXISTING FIRST FLOOR PLAN 1:50

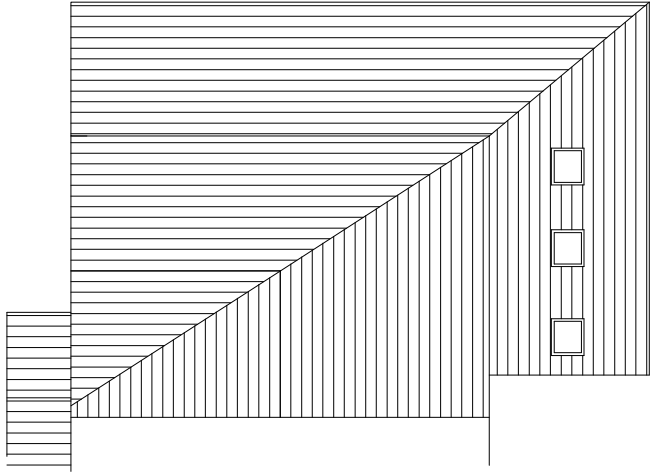

EXISTING ROOF FLOOR PLAN 1:50

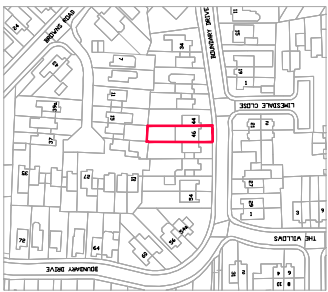

Location Plan 1:1250

Project Name 100 Bonnamy Drive Longlake, Warrington CH12 9JL	Drawn: A.M.
Client: The Client/Owner/Developer	Scale: 1:100
Date: 01/01/2022	Assessment

