



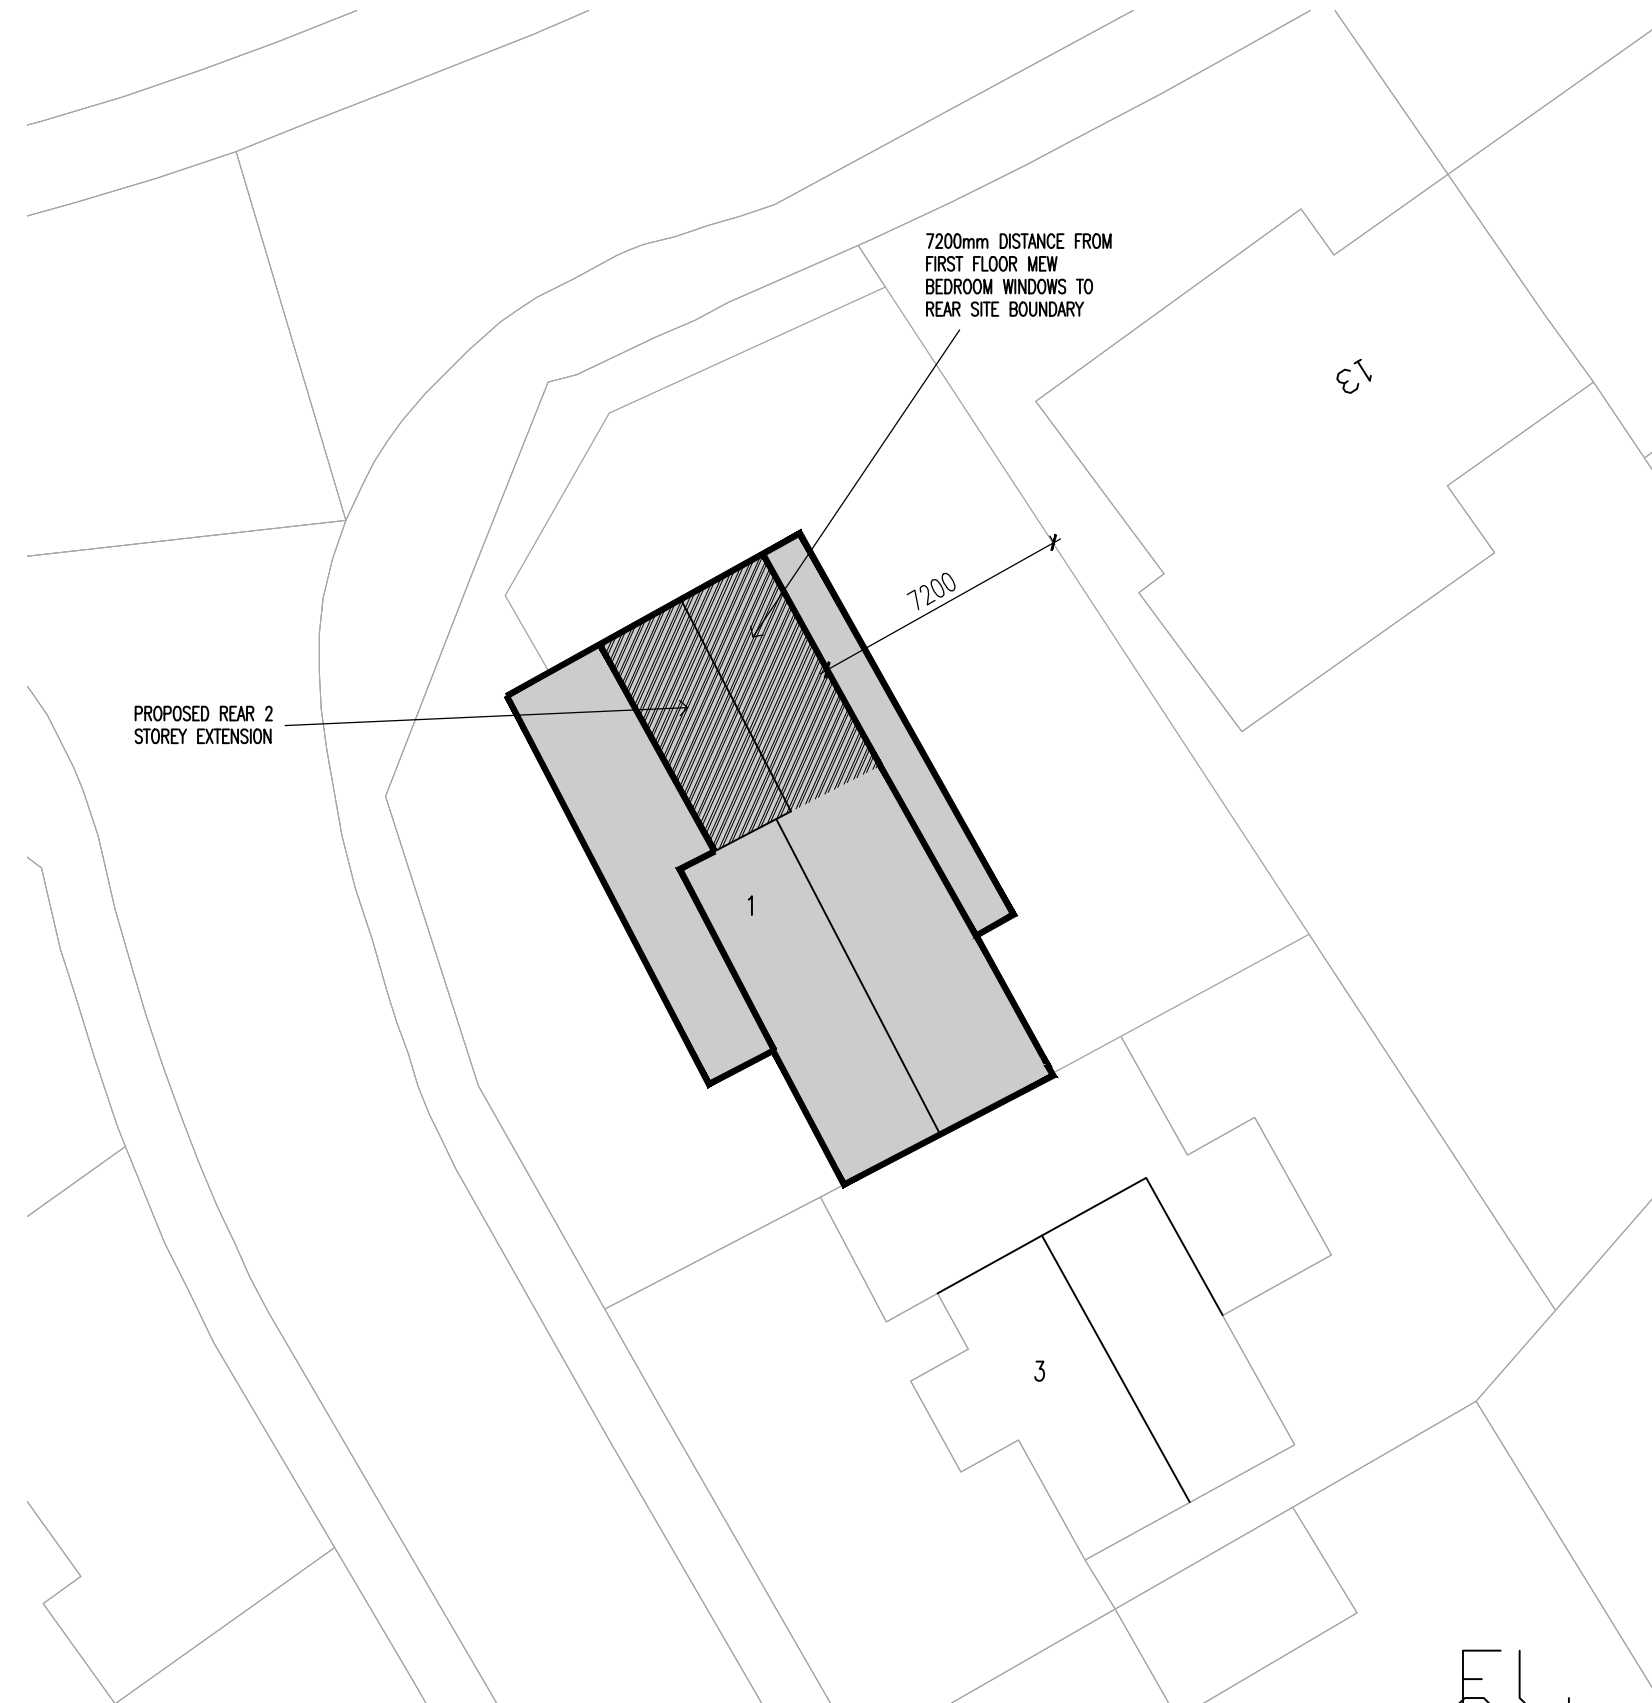

SITE LOCATION PLAN (400sqm)
1:1250@A3

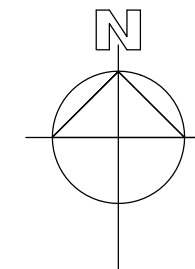

Rev	Amendments	Date	Ints
Mark Gordon Design + Associates			
Project			
1 ANDERTON CLOSE, BURY, BL8 2HQ			
Drawing Title			
SITE LOCATION PLAN PROPOSED SITE PLAN			
Drawn TW		Checked _	
Date APR 2022		Scale A3 1 : 100	
Drawn No.		Rev.	
1AC/200/PL			